


FTA Design Articulated Vehicle (2016)	
Overall Length	16.480m
Overall Width	2.550m
Overall Body Height	3.870m
Min Body Ground Clearance	0.515m
Max Track Width	2.470m
Lock to lock time	3.00s
Kerb to Kerb Turning Radius	6.600m

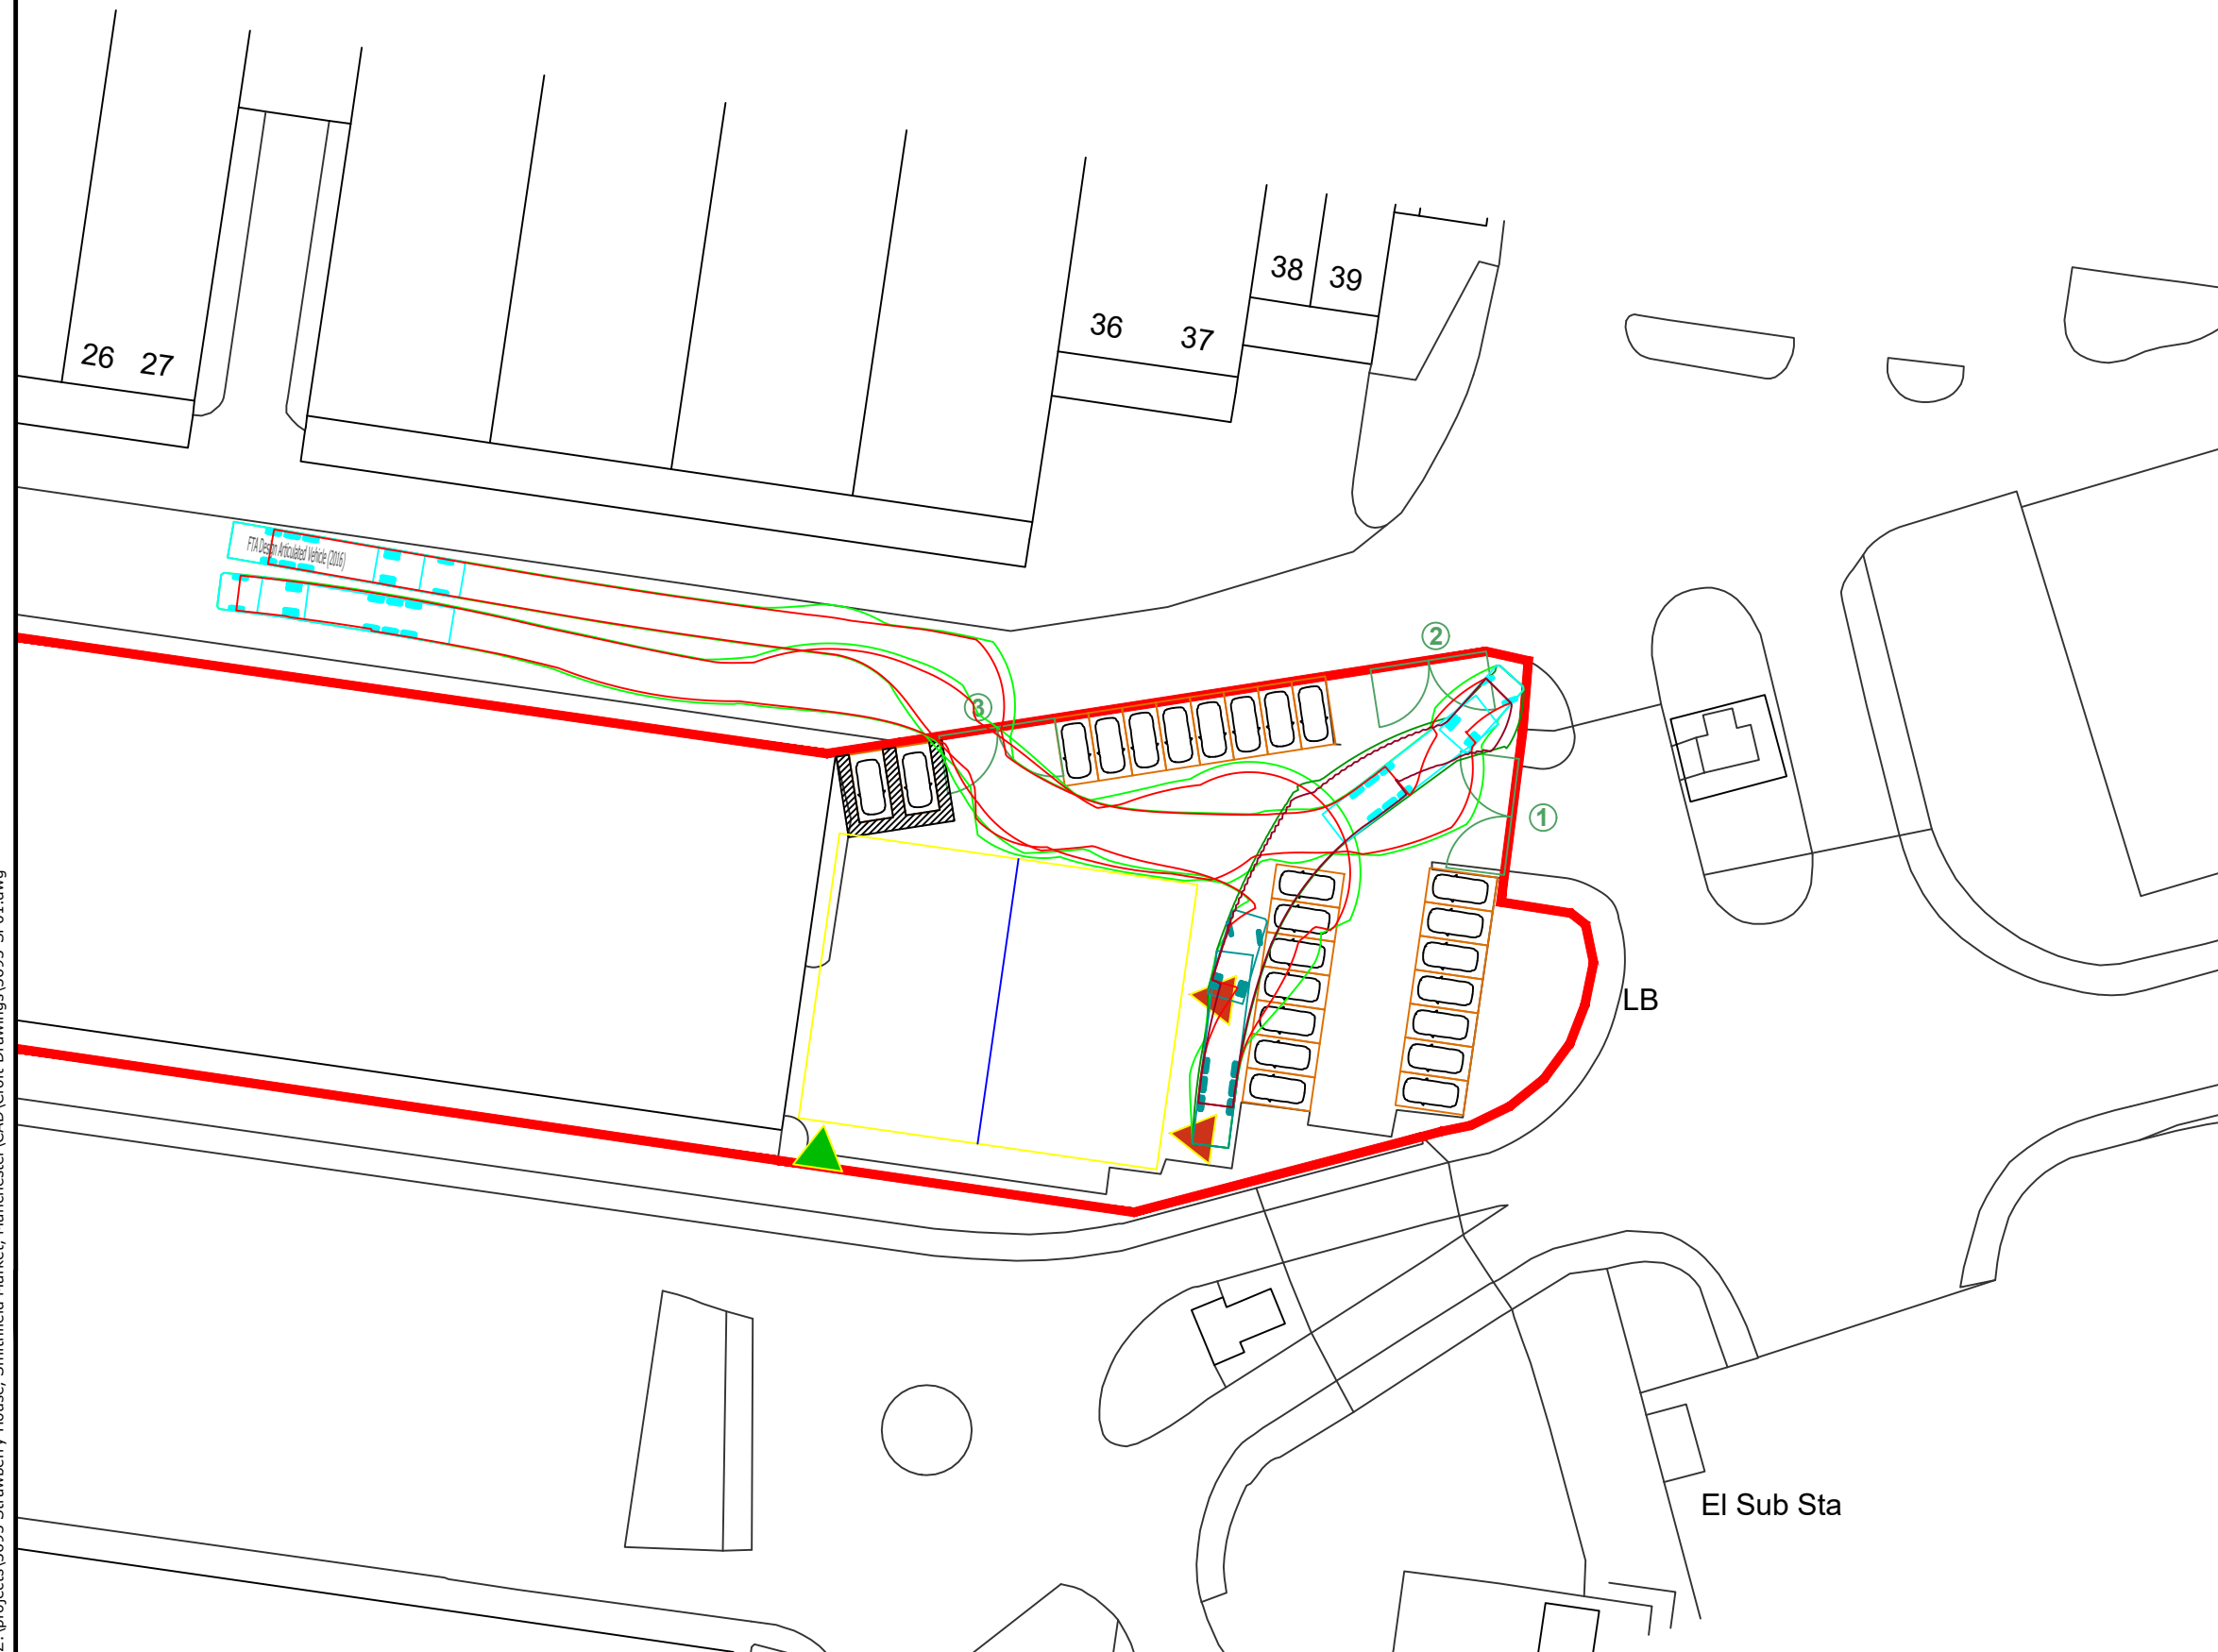

REV	DETAILS	DRAWN	CHECKED	DATE
CLIENT: BARTON & REDMAN				
PROJECT: STRAWBERRY HOUSE, SMITHFIELD MARKET				
DRAWING TITLE: SWEPT PATH ANALYSIS				
SCALES: 1:500 @ A3				
DRAWN: GM		CHECKED: TSB		DATE: MAR 22
Croft Transport Planning & Design 340 Deansgate Manchester M3 4LY Email: Info@crofts.co.uk Tel: 0161 837 7380 Web: www.eddisons.com/services/transport-planning				
DRAWING NUMBER: 3693-SP01				REVISION: .