


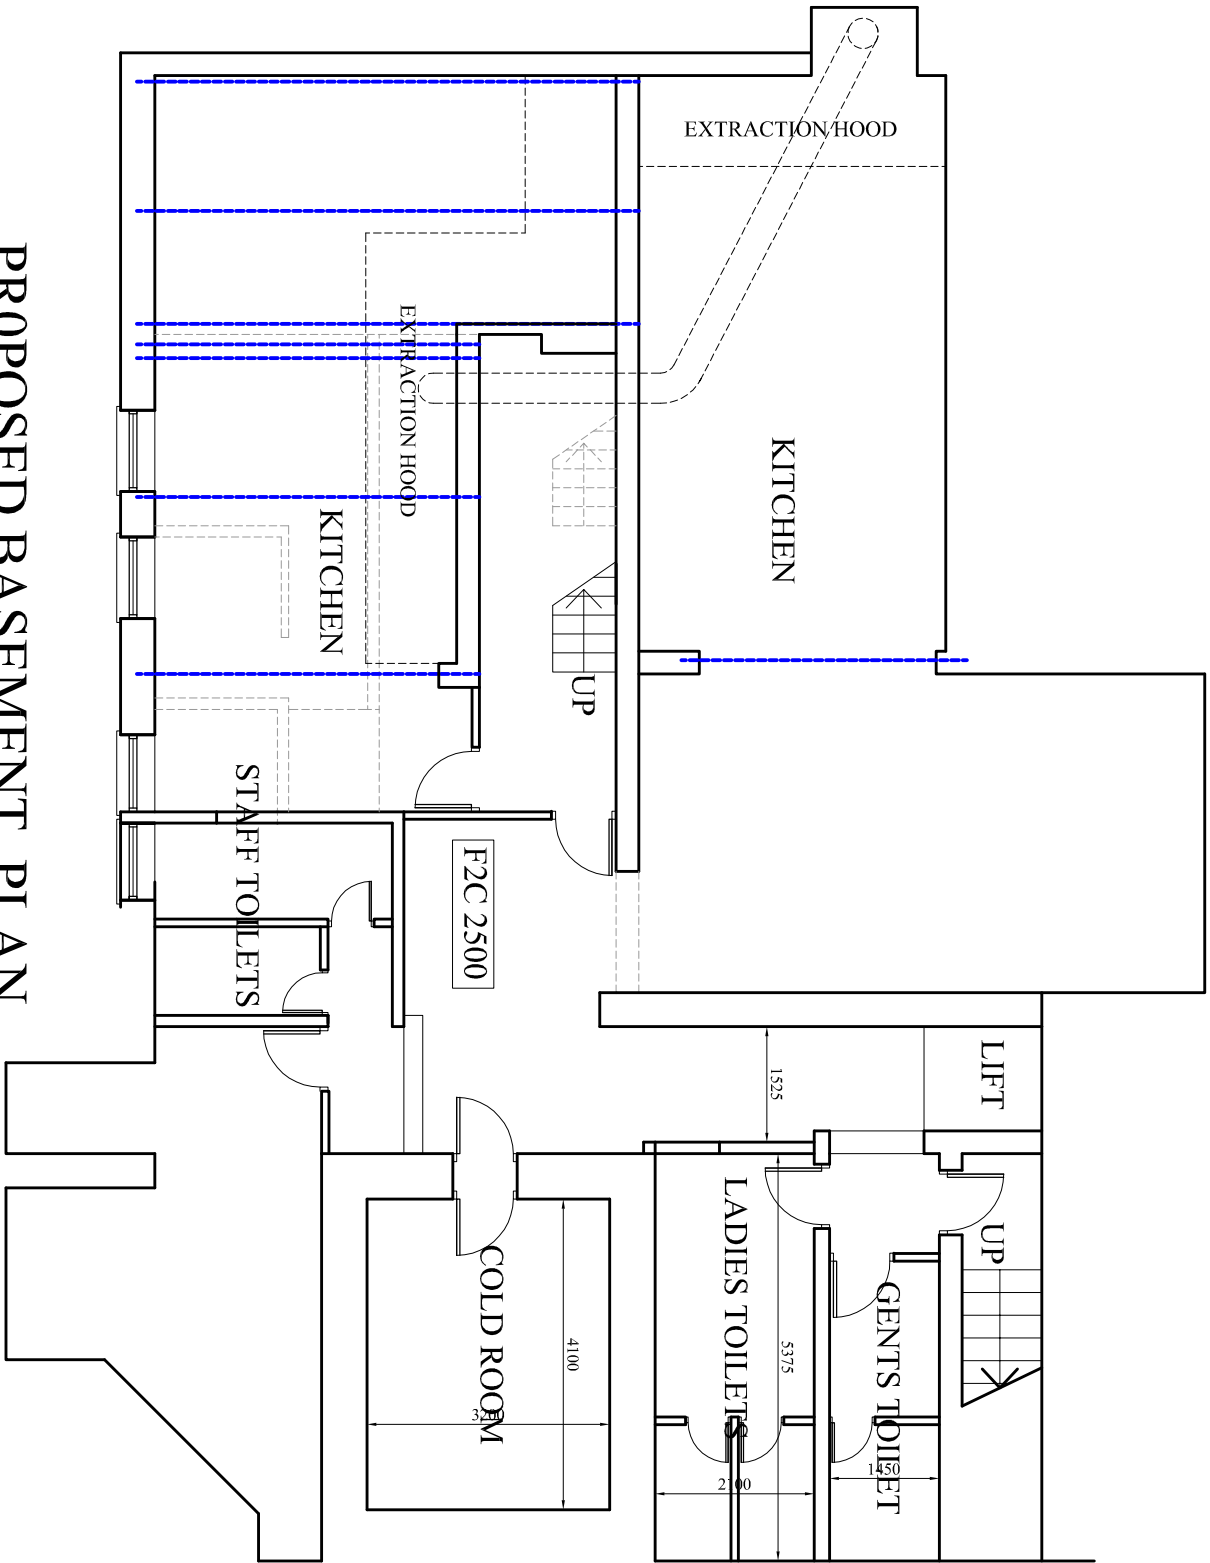

PROPOSED BASEMENT PLAN