


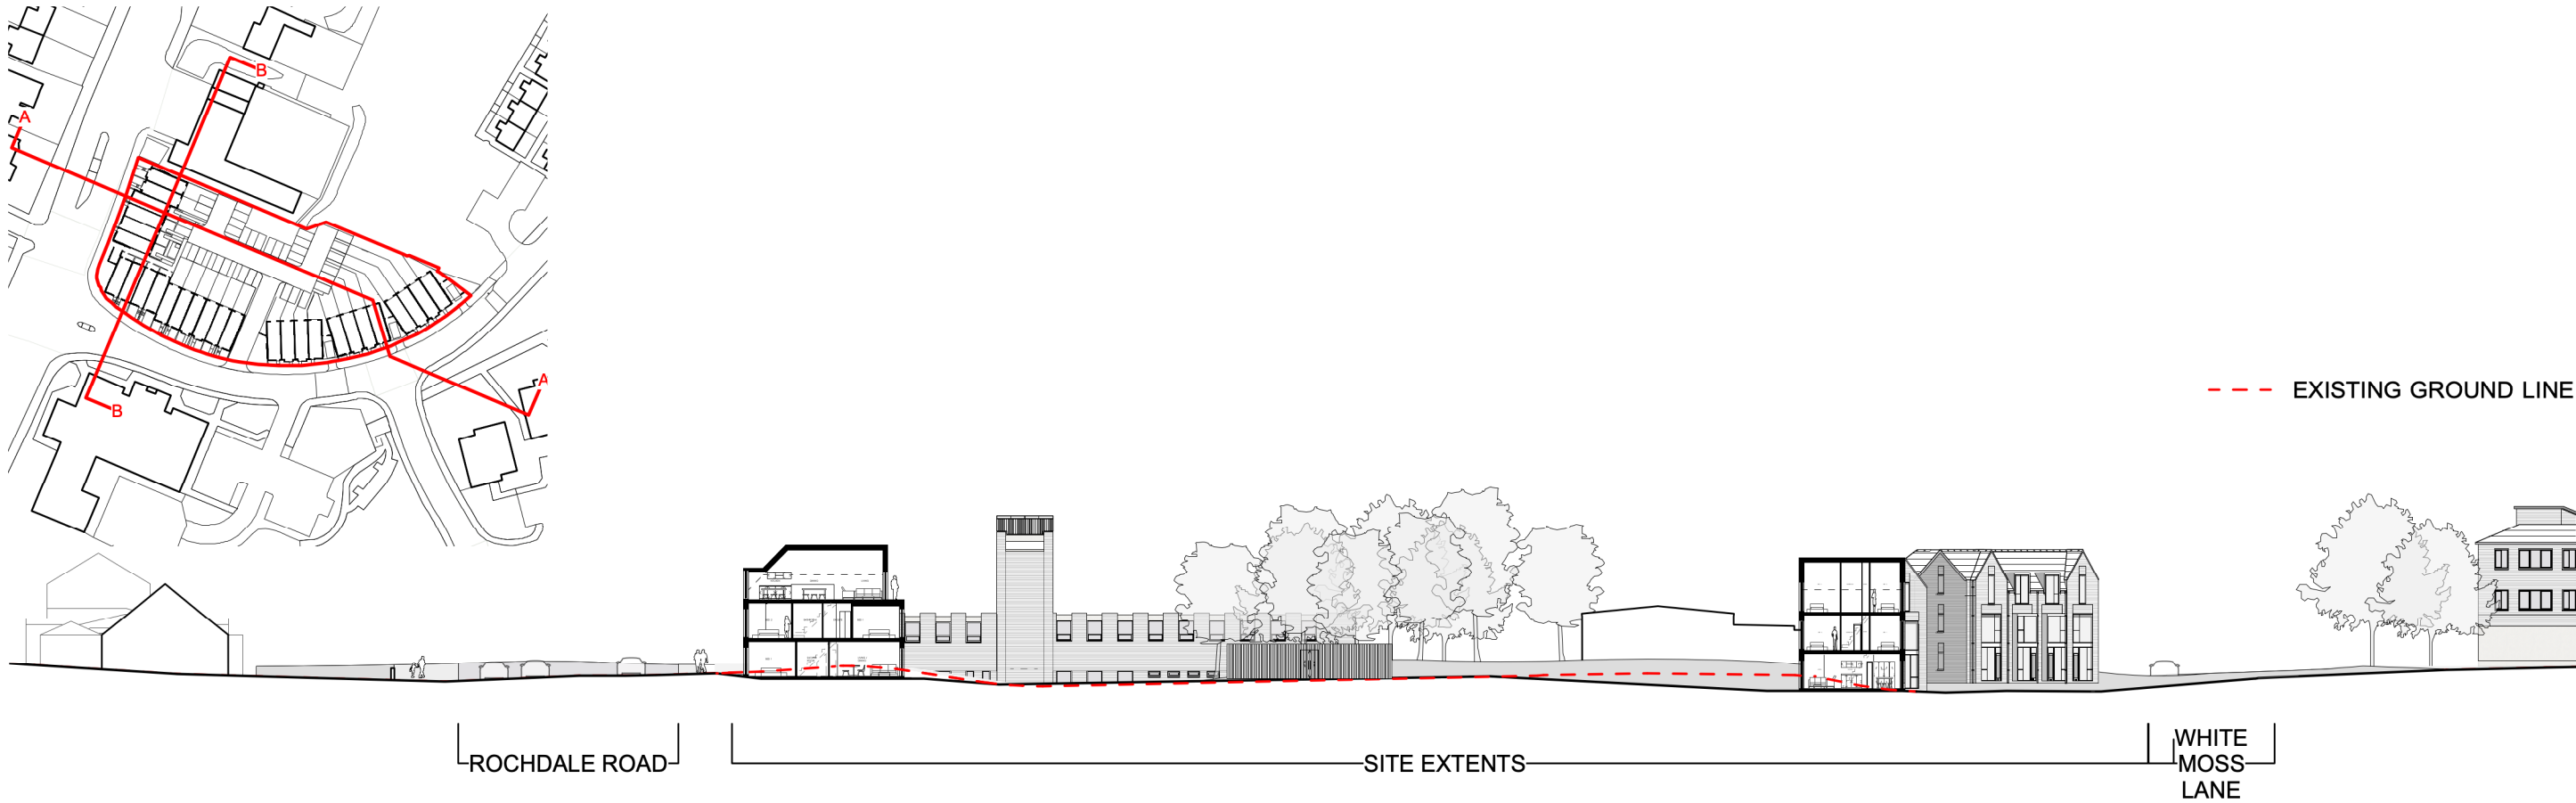

PROPOSED SITE SECTION AA
1:500 @ A3



PROPOSED SITE SECTION BB
1:500 @ A3