





LEVEL 4 Louvres Elevation

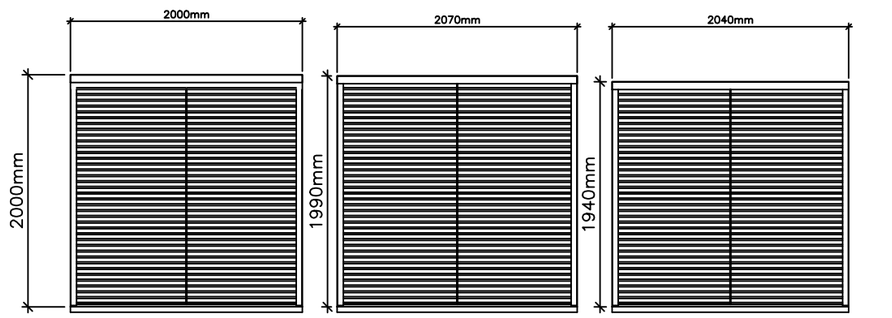

LEVEL 4 Louvres

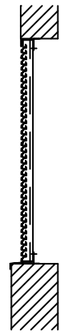

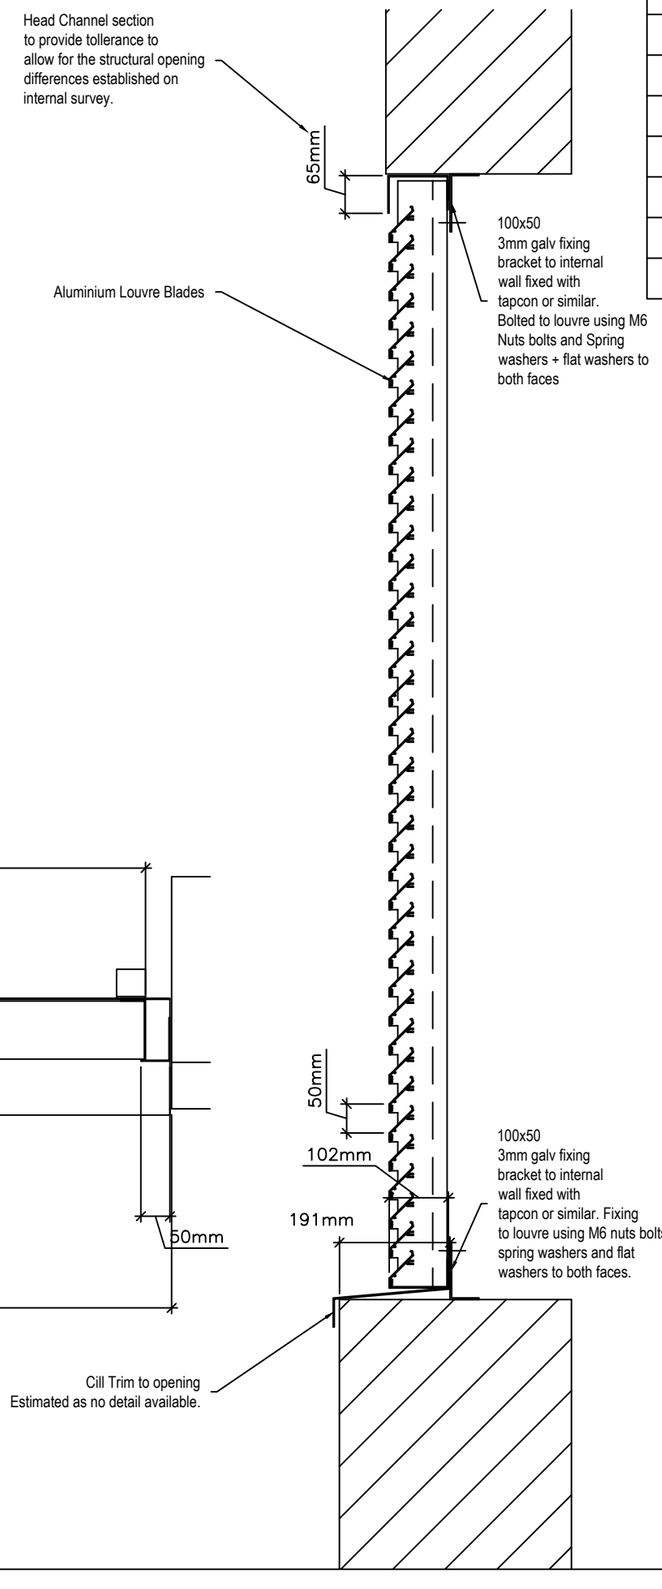

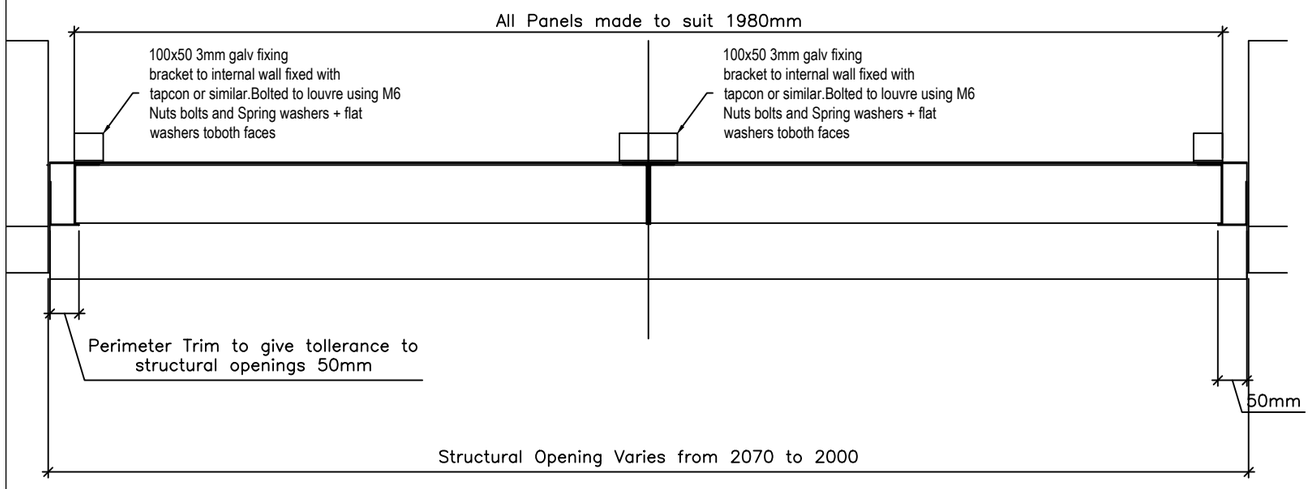

LEVEL 4 Louvres Typical Section

LOUVRE SCHEDULE

LOCATION	QUANT	S/O	LOUVRE PANEL
LEVEL 4	1	2000 X 2000	1980 X 1906
LEVEL 4	1	2070 x 1990	1980 X 1906
LEVEL 4	1	2040 X 1940	1980 X 1906
LEVEL 5*	1	2000 X 2000	1980 x 1906
LEVEL 5 *	1	2070 x 1990	1980 x 1906
LEVEL 5 *	1	2040 x 1940	1980 x 1906

* unavailable to measure at time of attendance

REV.	DATE	REVISION

Status A: No comments proceed to manufacture.

Status B: Minor comments proceed to manufacture/construction inc comments.

Status C: Re-submit based on comments before proceeding.

Signed:

Print:

Date:

Project:
Manchester Bichemistry

Client:
Henry Brothers

Title:
Louvres to Plantroom
Level 4

© WPL UK LTD - (see date)
Information contained in this drawing and any associated information appearing on it is the property of WPL UK LTD and any reproduction, use or disclosure to any third party is prohibited unless expressly authorised by WPL UK LTD.

WPL Job No: C2936

Date: 28.06.22

Author: PG

Chk'd:

Scale: NTS

Finish:

Colours:

WPL (UK) Limited
Unit 4, Burnden Works
Burnden Works Tel: 01204 395955
Bolton Fax: 01204 395954
BL3 2RB Web: www.wpl-uk.com

Drawing & document reference (project - originator - zone - level - type - role - number)
MBS- WPL - 00 - Z0 - DR - X - 5001

Drawing Status: S1

Revision: P1

A3 FIRST ANGLE PROJECTION

S:\Contracts\C2936 - L - Chemistry Building Refurbishment UoM - Louvre\DRAWINGS\C2936 UoM Chemistry Building_PG Notes added.dwg