




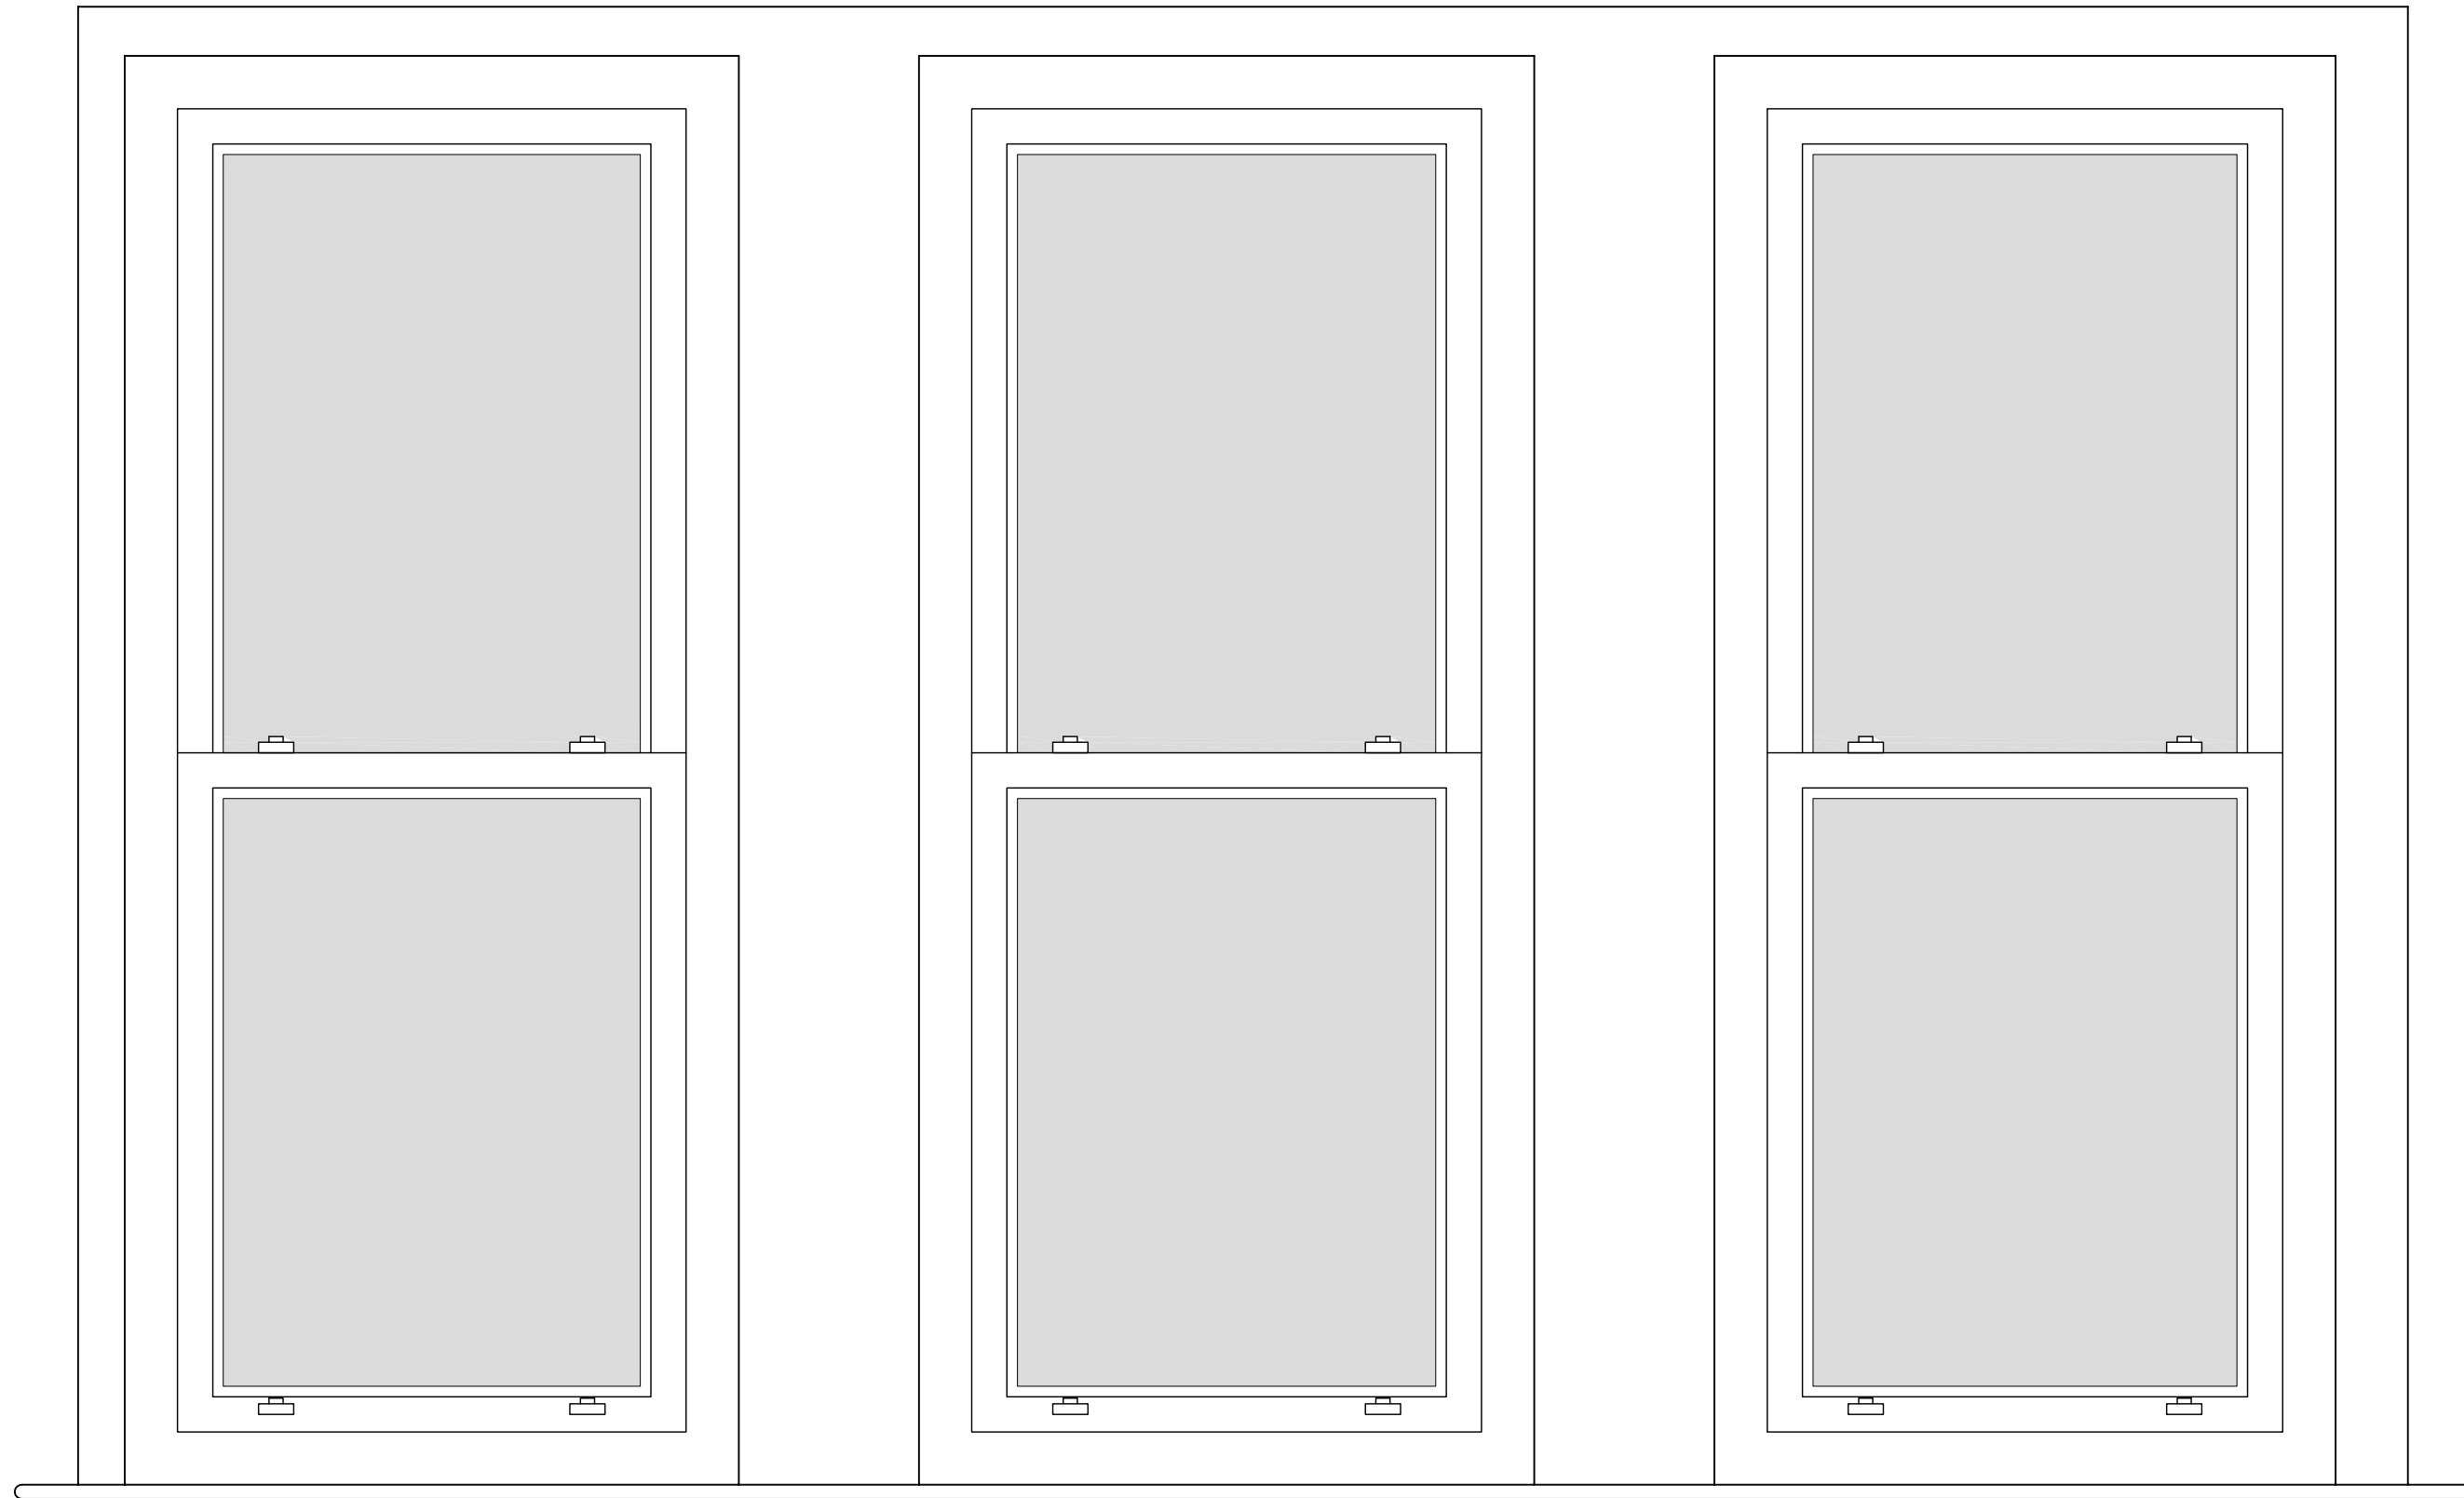

1 TYPE 1 - EXISTING WINDOW ELEVATION
P.4401 SCALE 1:10

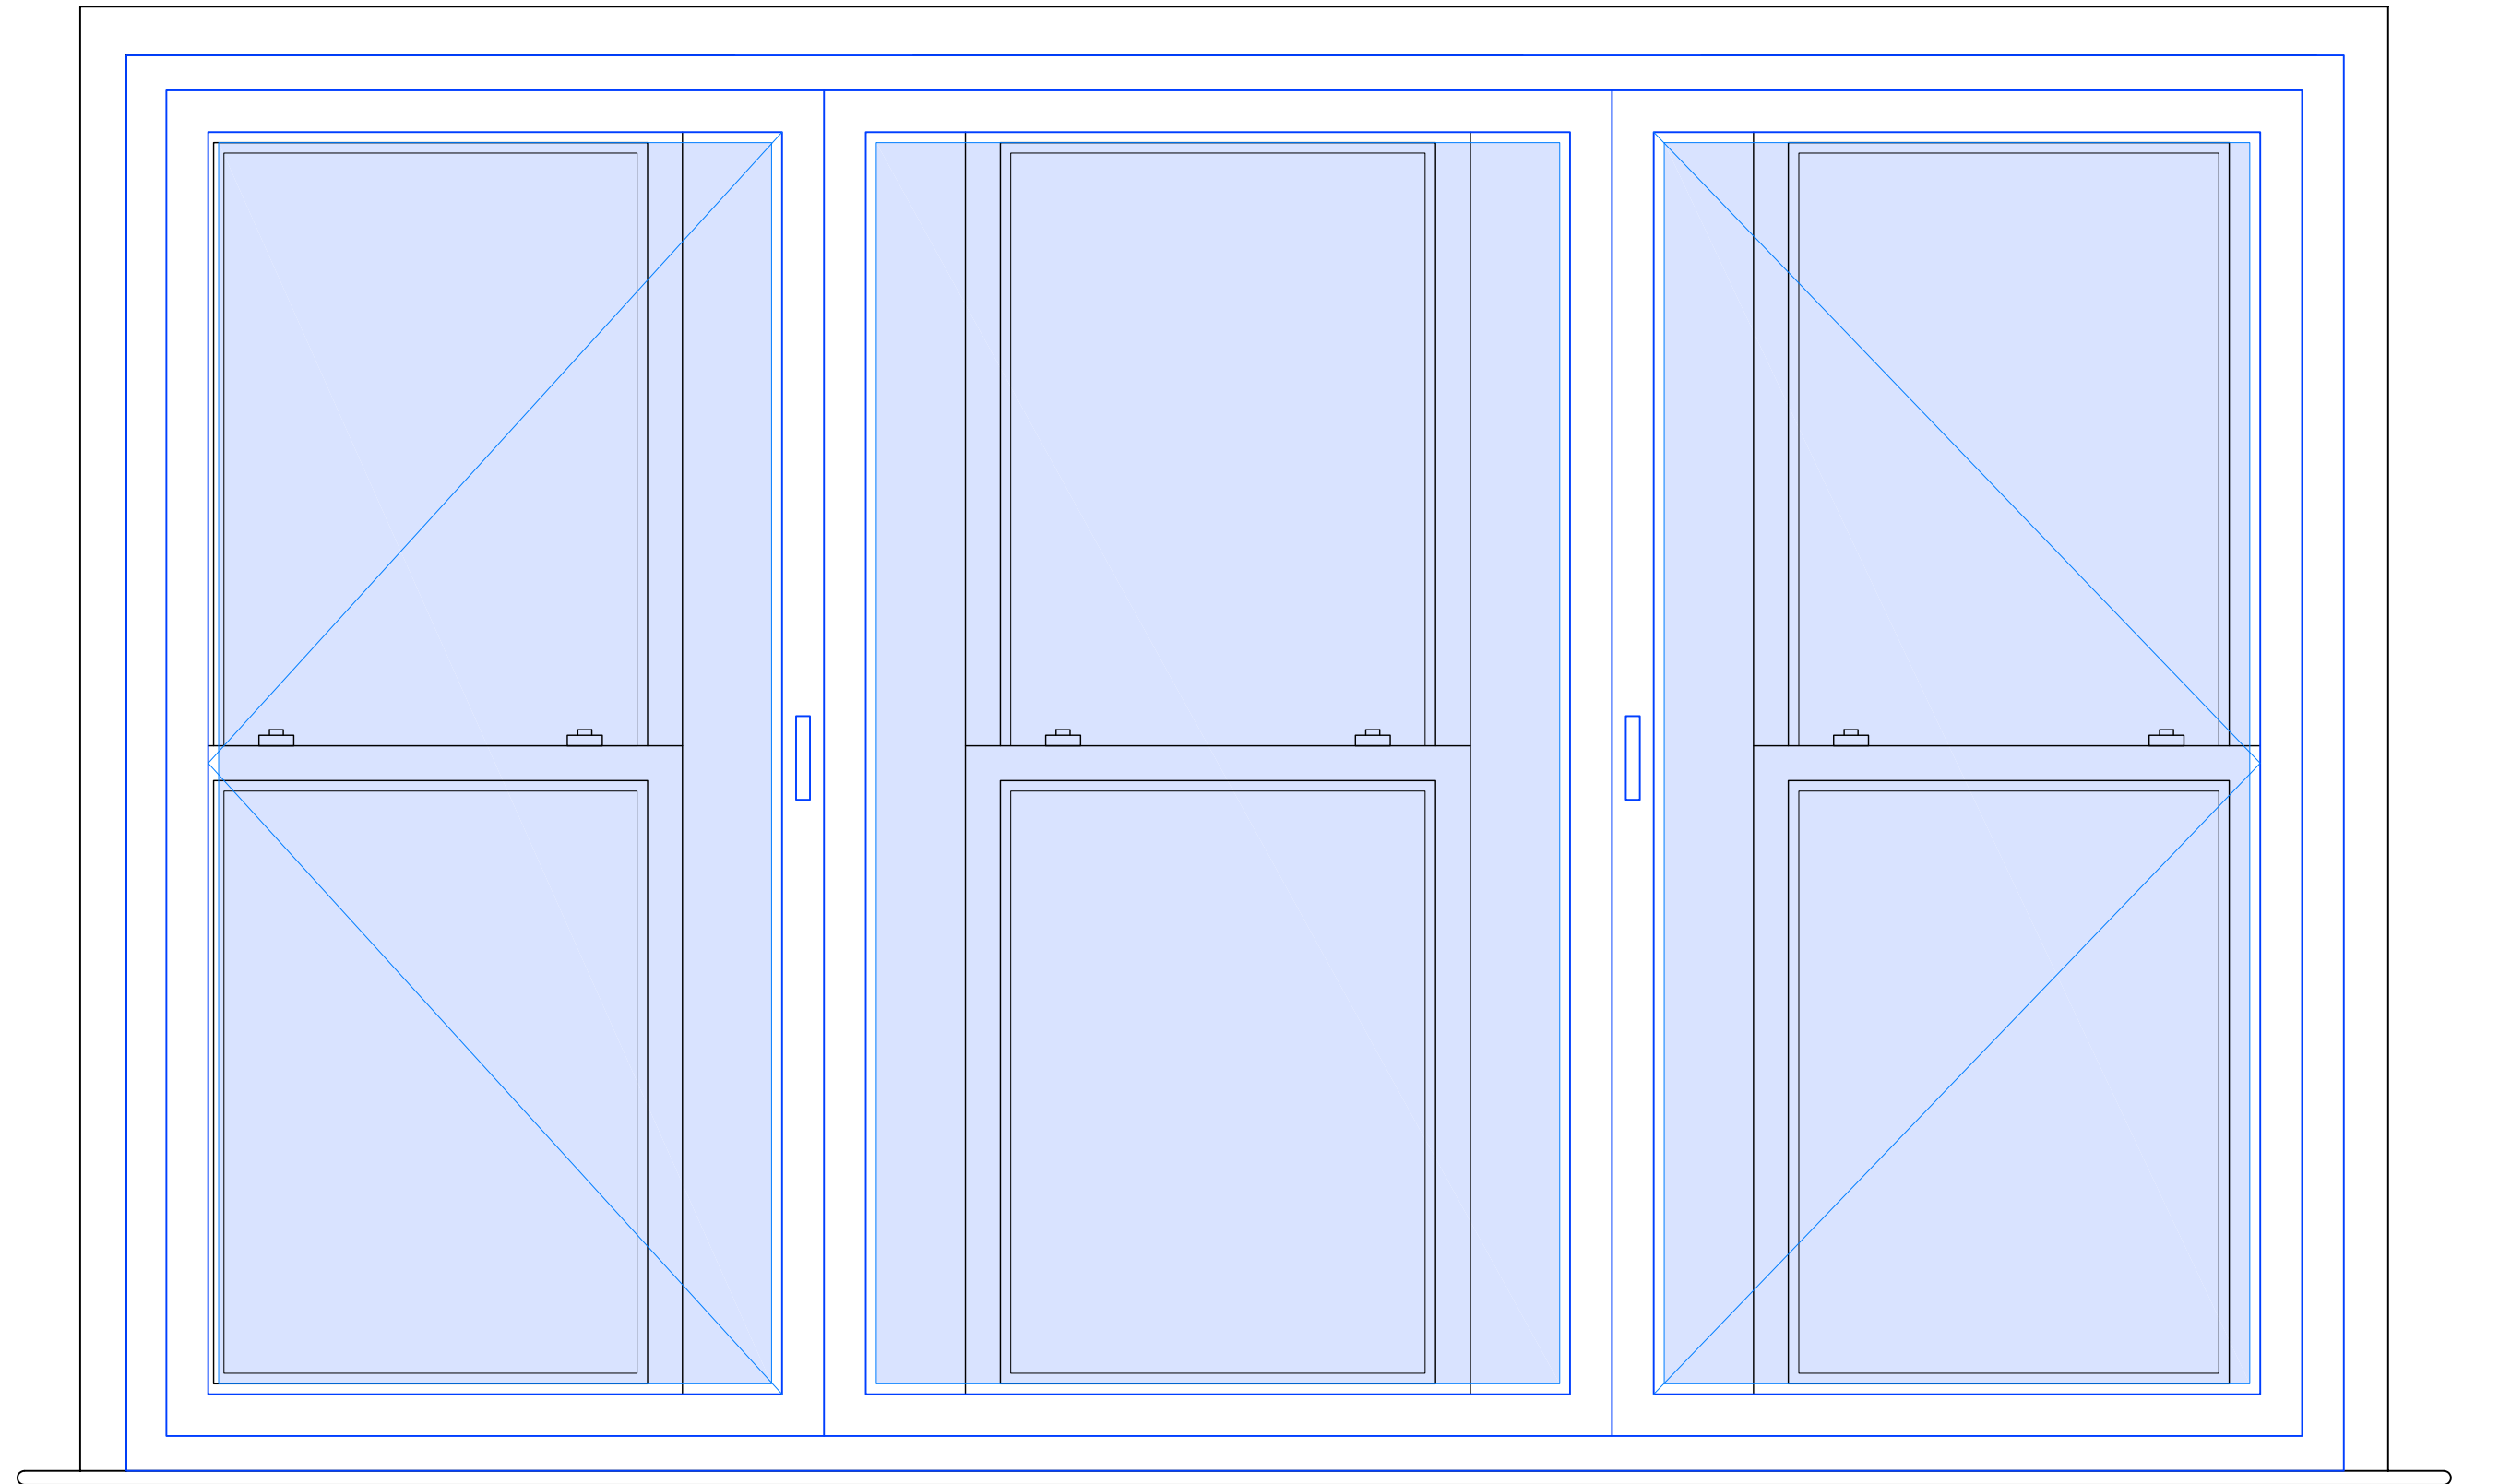

2 TYPE 2 - PROPOSED WINDOW
ELEVATION WITH SECONDARY GLAZING
P.4402 SCALE 1:10

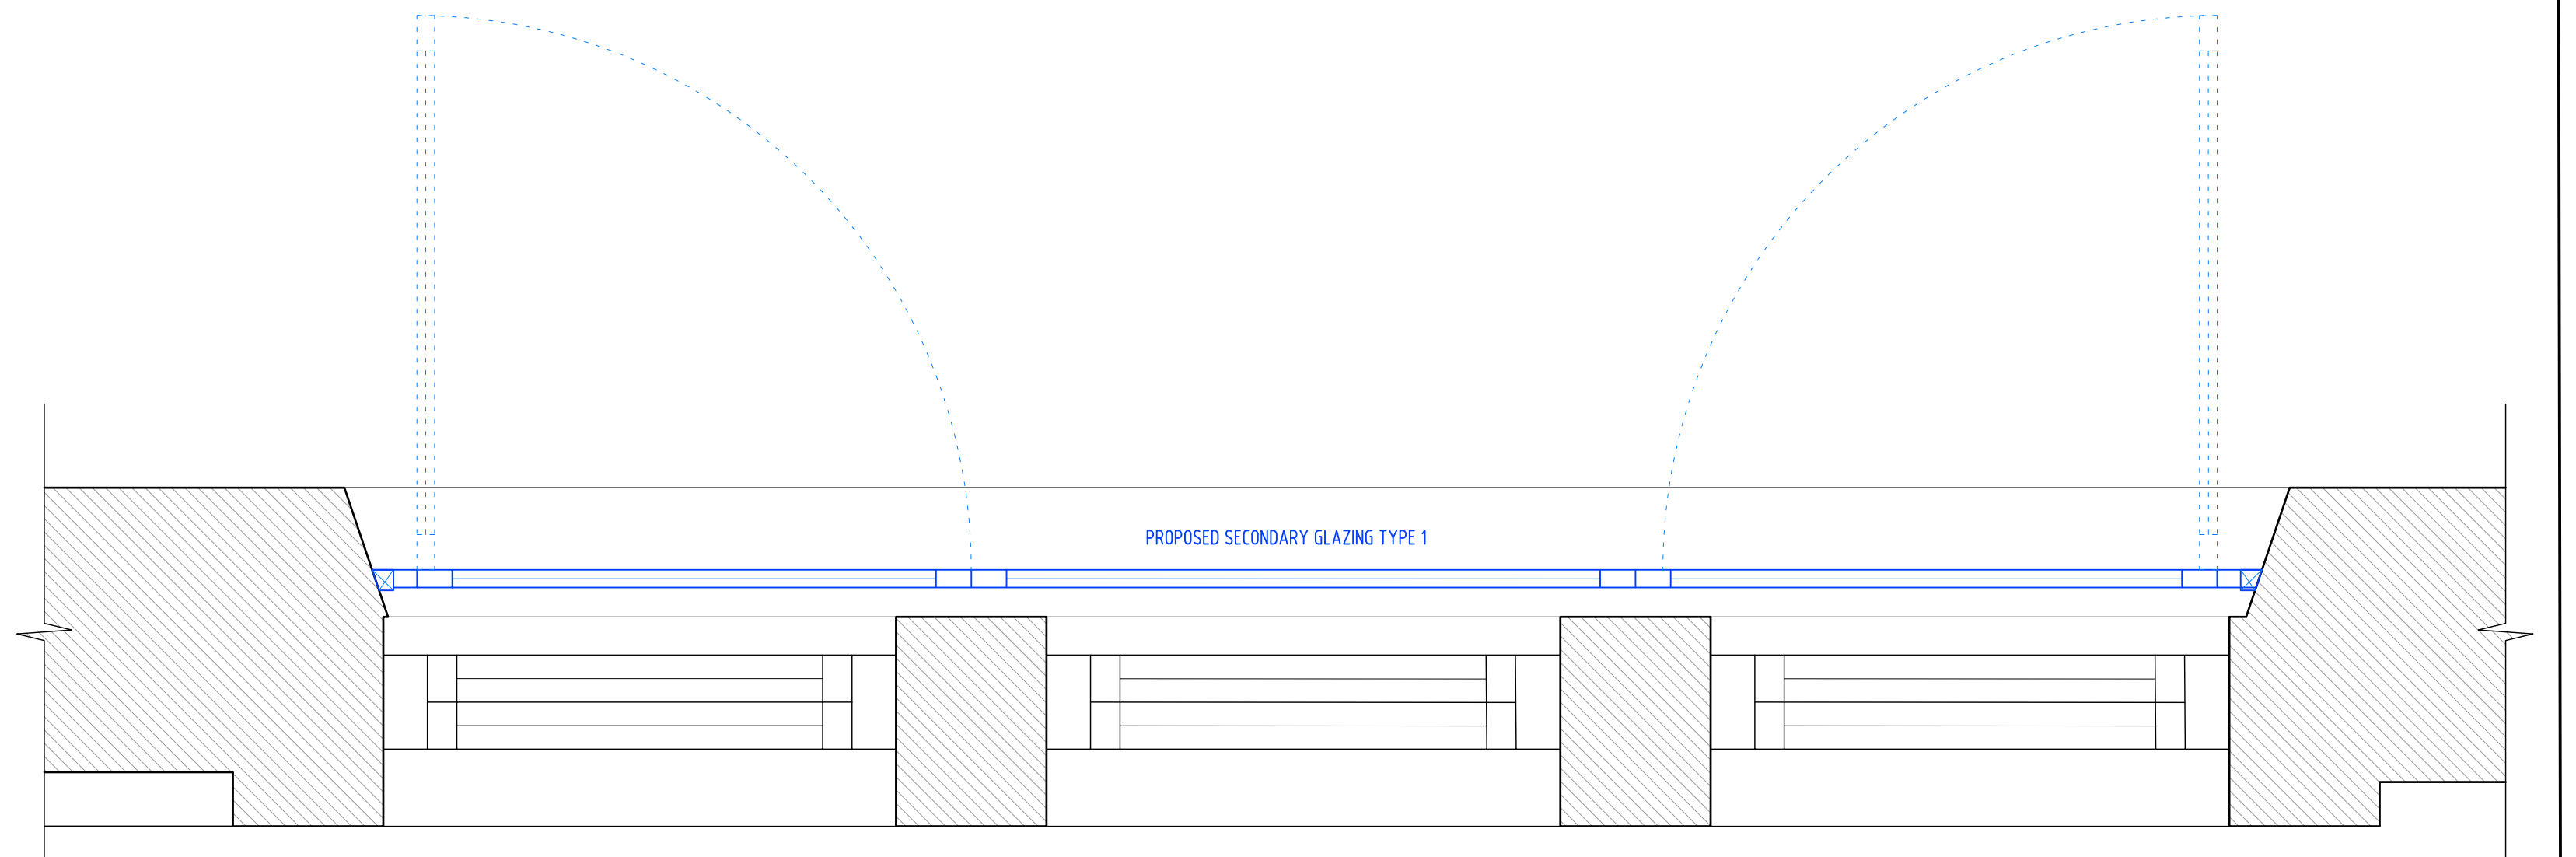

TYPE 1
PROPOSED SECONDARY GLAZING PLAN VIEW
SCALE 1:10

NOTES

- GENERAL:
 - DO NOT SCALE FROM THIS DRAWING. CHECK ALL DIMENSIONS AND CONDITIONS ON SITE.
 - ALL WORKS TO BE CARRIED OUT IN ACCORDANCE WITH CURRENT HEALTH & SAFETY (INCLUDING CDM) REGULATIONS. ALL WORKS TO COMPLY WITH CURRENT BRITISH STANDARDS, CODES OF PRACTICE, BUILDING REGULATIONS AND APPROPRIATE EUROPEAN STANDARDS.
 - ALL STRUCTURAL WORK IS TO BE CARRIED OUT IN ACCORDANCE WITH THE STRUCTURAL ENGINEER'S DETAILS AND CALCULATIONS.
 - PRECISE POSITIONS OF ALL FIXTURES AND FITTINGS IS SUBJECT TO CONFIRMATION ON SITE.
 - THIS DRAWING IS PRODUCED FOR PLANNING APPLICATION ONLY AND SHOULD NOT BE USED FOR ANY OTHER PURPOSES.

SCALE BAR
(1:10 @ A1)
(1:20 @ A3)



REV	DATE	DESCRIPTION	BY
DRG STATUS	PLANNING		
DRAWN BY		ISP DRAWING SOLUTIONS	

JOB TITLE		YORKSHIRE BUILDING SOCIETY 17 PICCADILLY, MANCHESTER	
DRG TITLE		SCHEME D PROPOSED SECONDARY GLAZING TYPE 1	

ISP Drawing Solutions		ISP DRAWING SOLUTIONS 21 MONKS CLOSE MIDDLESEX, HA4 9HX TEL: 0044 7886116912 EMAIL: info@ispdrawingsolutions.co.uk www.ispdrawingsolutions.co.uk	
JOB NO	1192	DRG NO	P.4401
REV	/	SCALE	1:10 @ A1 1:20 @ A3
DRN	IP	DATE	06/2022