
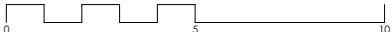


G R A P E S T R E E T

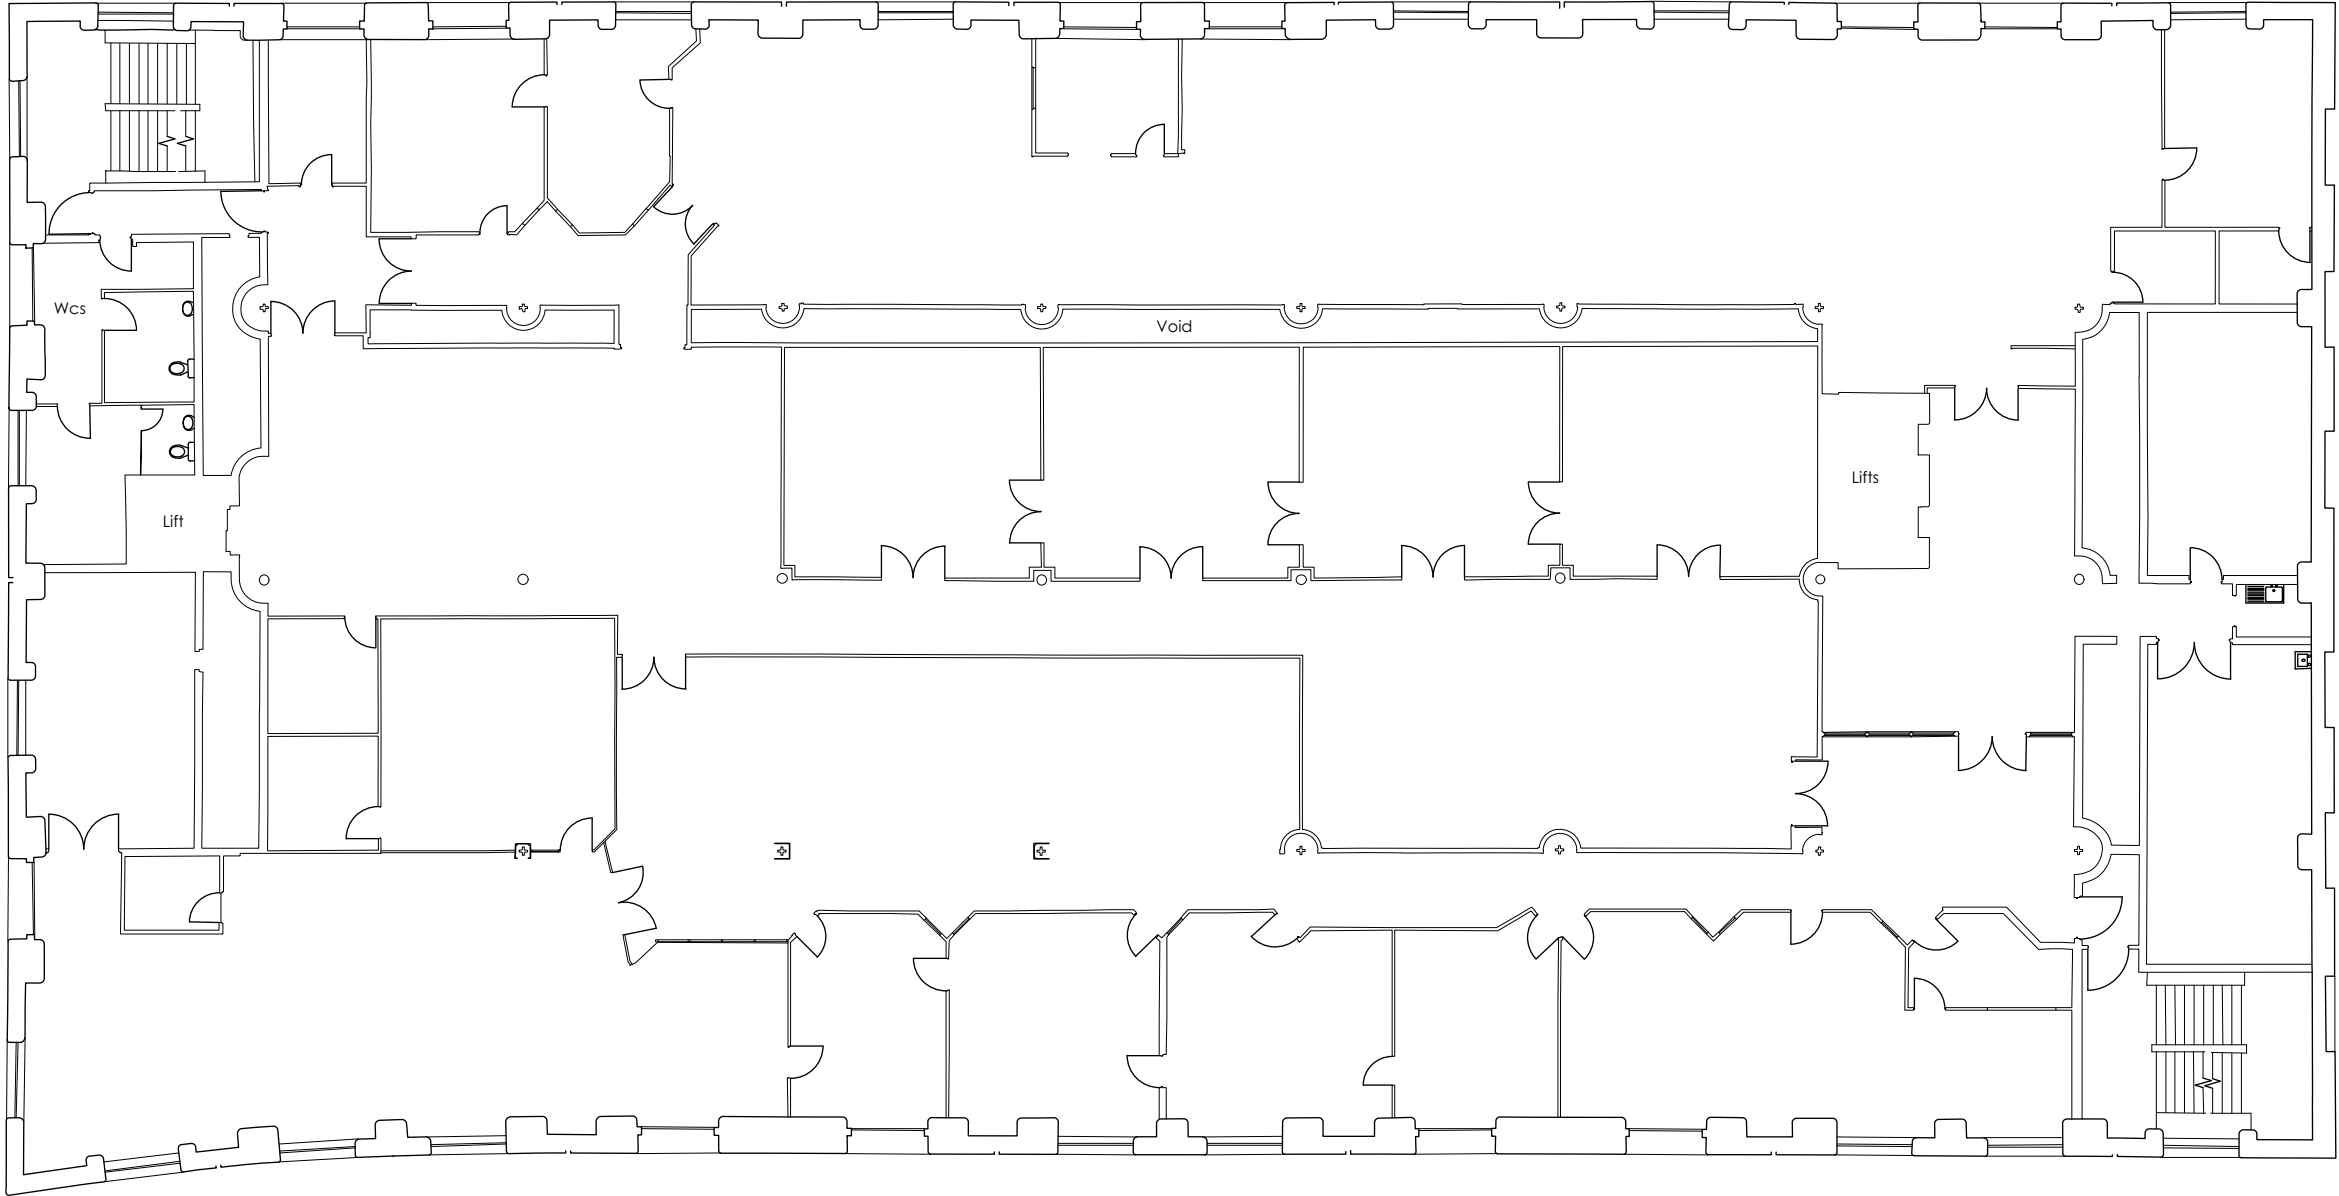

PROJECT

The Bonded Warehouse

DRAWING

Existing Level Five Plan

SCALE 1:200 @ A3

DATE *Dec 2016*DWG No. *BW-FX-01*

PROJECT NUMBER 001/13

DRAWING STATUS *In Communication*REVISION
T1

GENERAL NOTES:-

Sizes of and dimensions to any structural elements are indicative only. See structural engineers drawings for actual sizes / dimensions.

Sizes of and dimensions to any service elements are indicative only. See service engineers drawings for actual sizes and dimensions.

This drawing to be read in conjunction with all other Architect's drawings, specifications and other Consultants' information.

All proprietary systems shown on this drawing are to be installed strictly in accordance with the Manufacturers/Suppliers recommended details.

DO NOT SCALE FROM THIS DRAWING.

T1

Tender Issue

17.02.17

STATUS

REVISION

DATE _____