



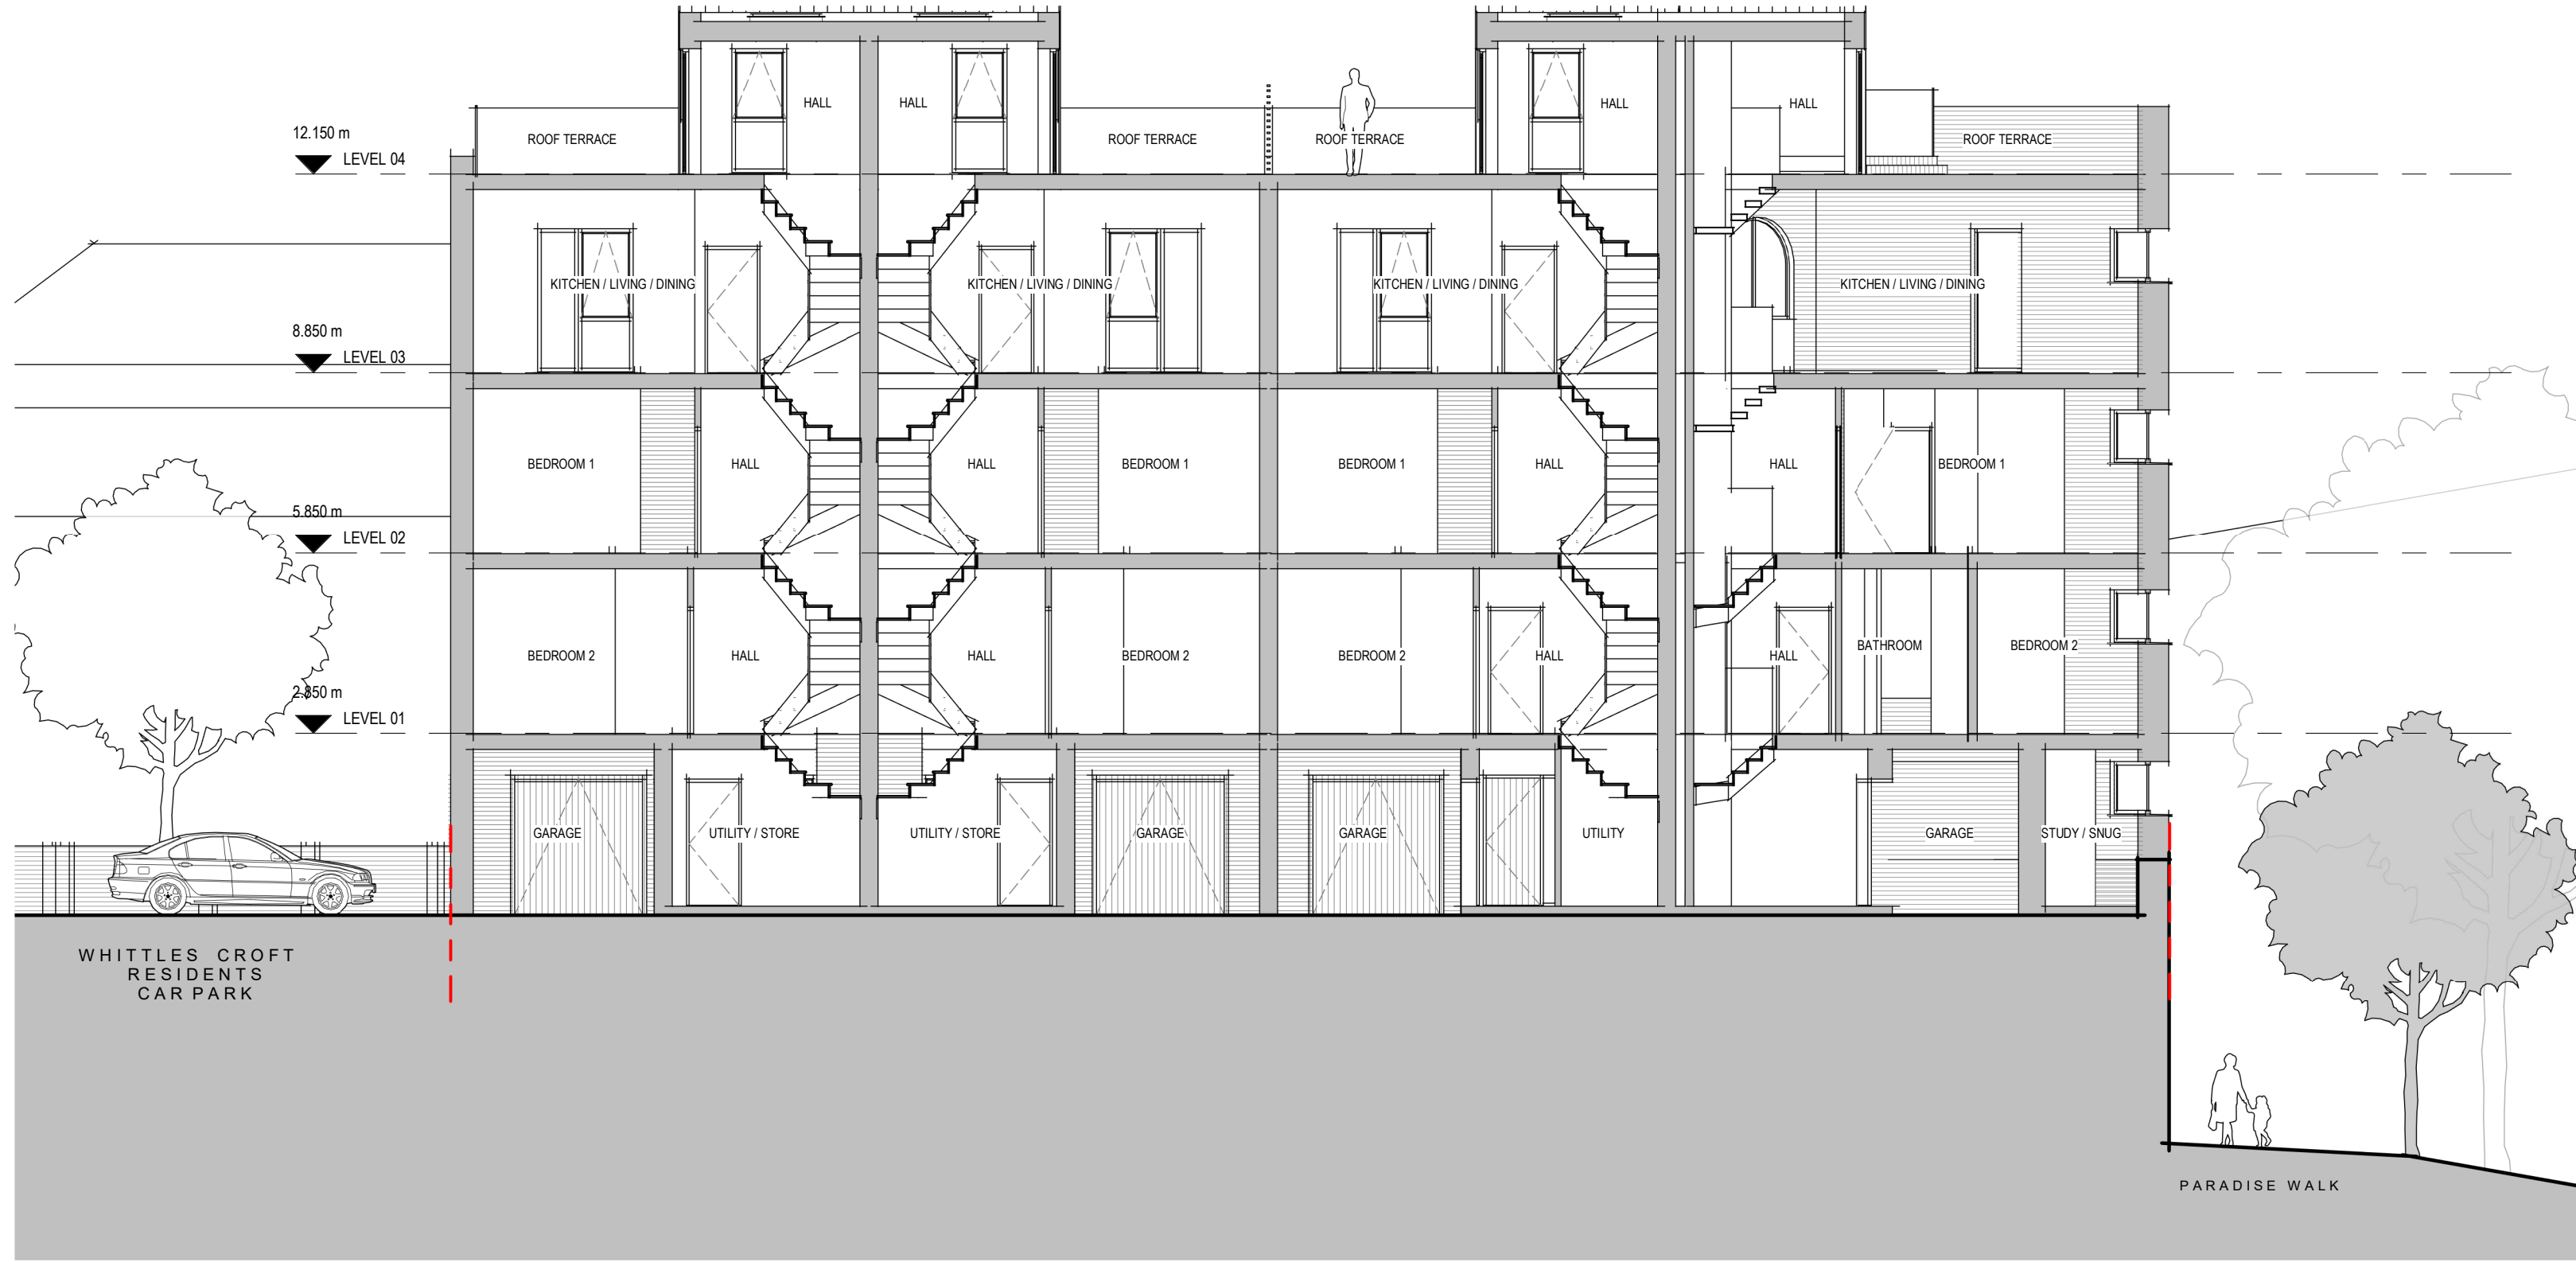


Section 1
1 : 100

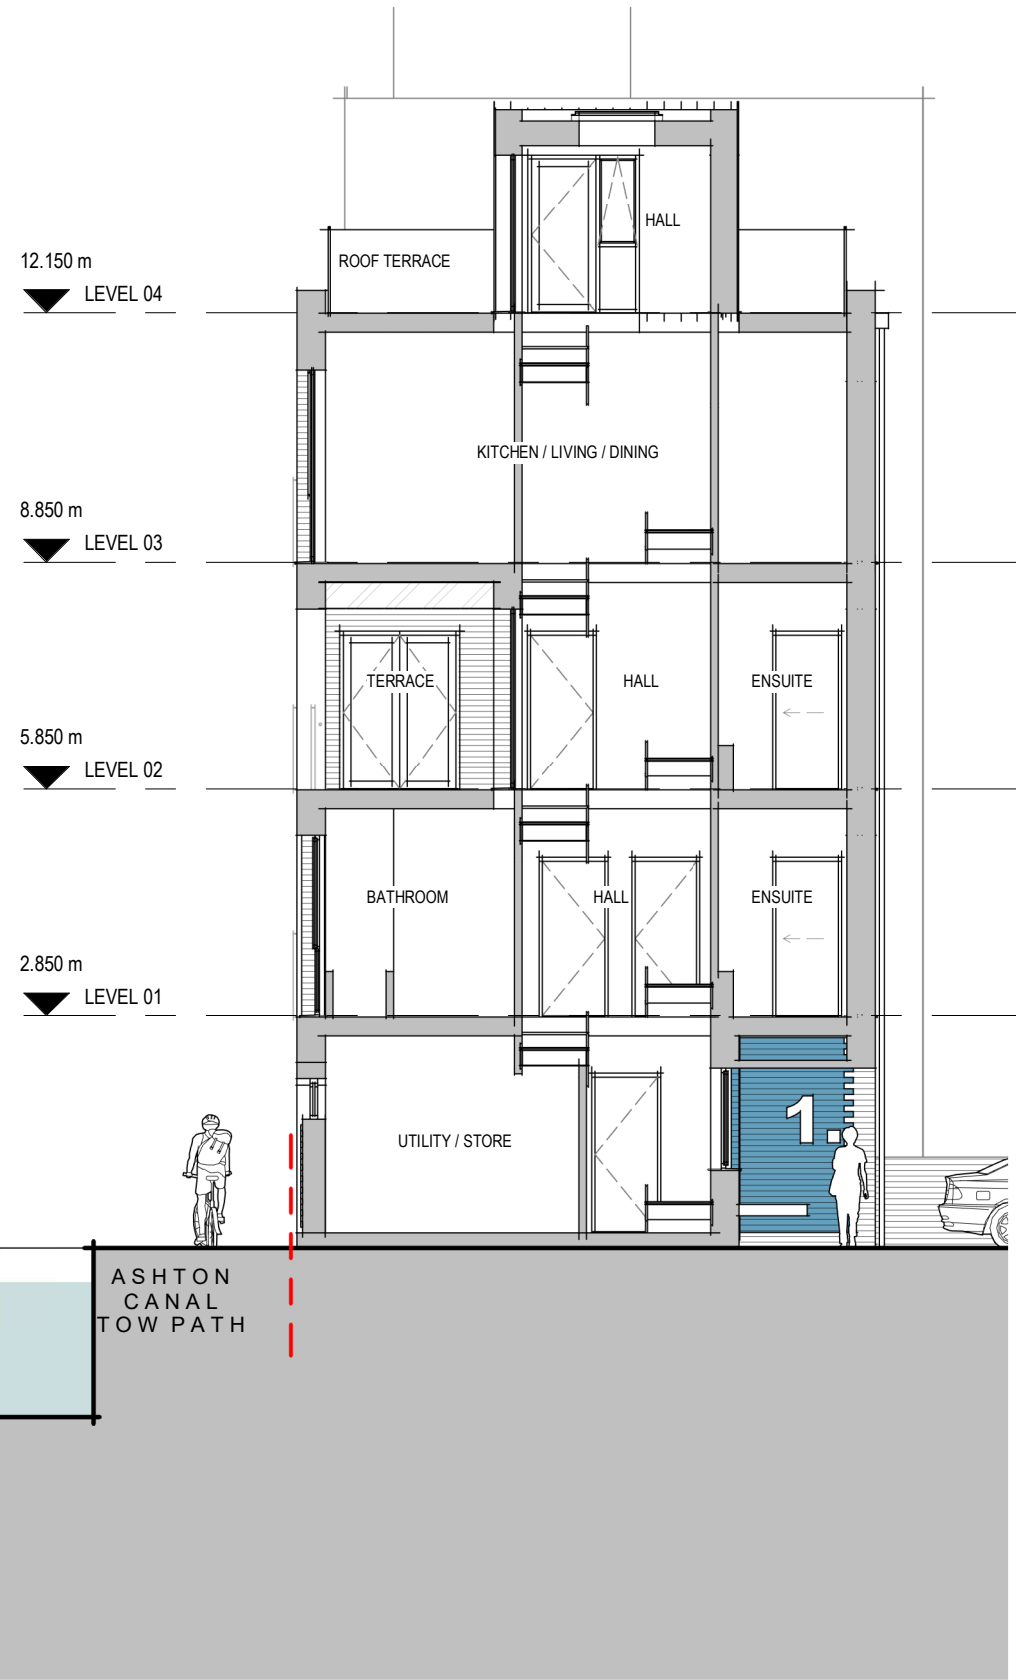

Section 2
1 : 100



Section 3
1 : 100

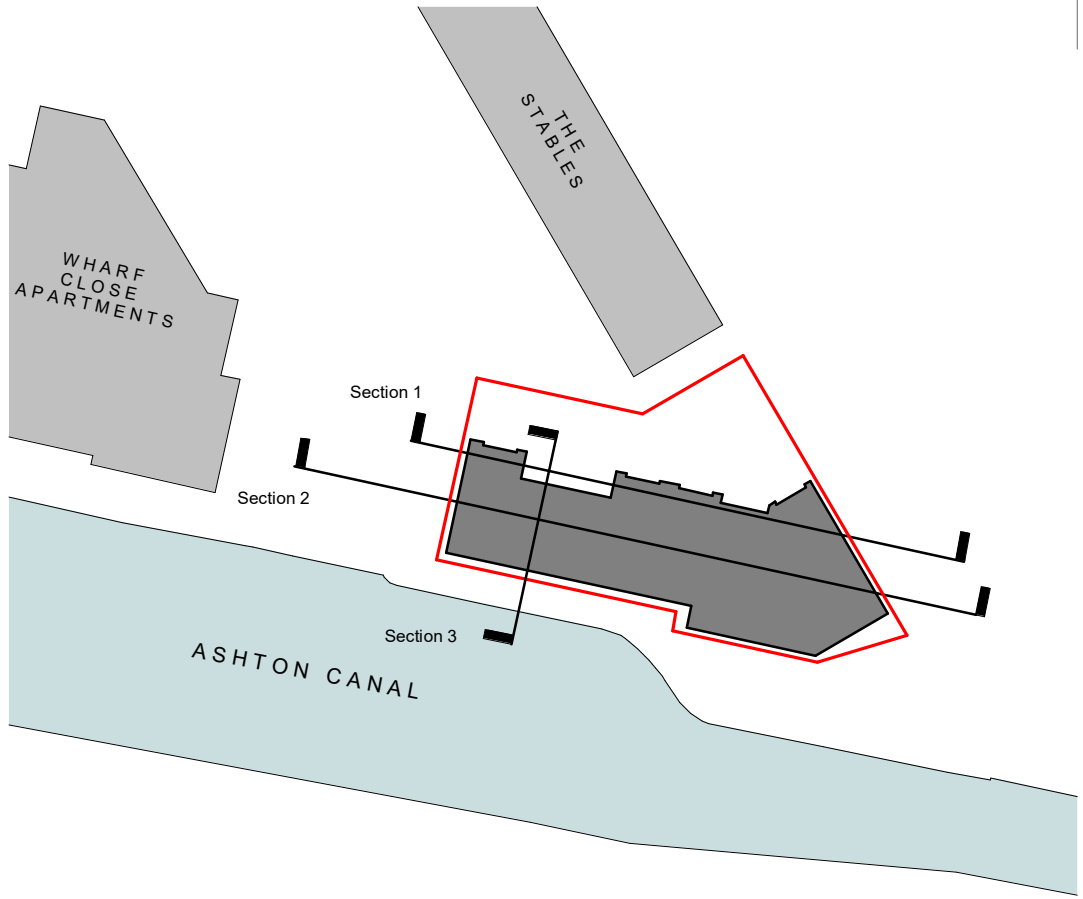

The copyright of this drawing is vested with Corstorphine & Wright Ltd and must not be copied or reproduced without the consent of the company.

P5	CHANGES TO BRICKWORK	09.06.22	FG	DTC
P4	CHANGES TO WINDOWS AND BRICKWORK	30.05.22	FG	DTC
P3	UPDATED FOLLOWING CLIENT REVIEW	25.11.21	FG	DTC
P2	PLANNING ISSUE	02.11.21	FG	DTC
P1	UPDATES TO END UNIT TERRACE	26.10.21	FG	DTC
Rev.	Description	Date	Drawn	Chk.

Client
Victor (M1) Limited
Project
PARADISE MEWS, MANCHESTER
Drawing Title
PROPOSED SECTIONS - SHEET 1
Drawing Status
PLANNING

Corstorphine & Wright

Manchester Studio
The Stables, Paradise Wharf, Ducie Street, Manchester, M1 2JN
0161 272 8100
corstorphine-wright.com

Drawing No. 20005-0323				Revision P5
Drawn FG	Checked DTC	Paper Size A1	Scale As indicated	Date 09/01/21