



- 1 FACING BRICK
- 2 GREY ROOF TILE
- 3 WHITE UPVC WINDOWS
- 4 WHITE UPVC DOORS
- 5 WHITE UPVC SLIDING DOOR


FRONT ELEVATION (N)

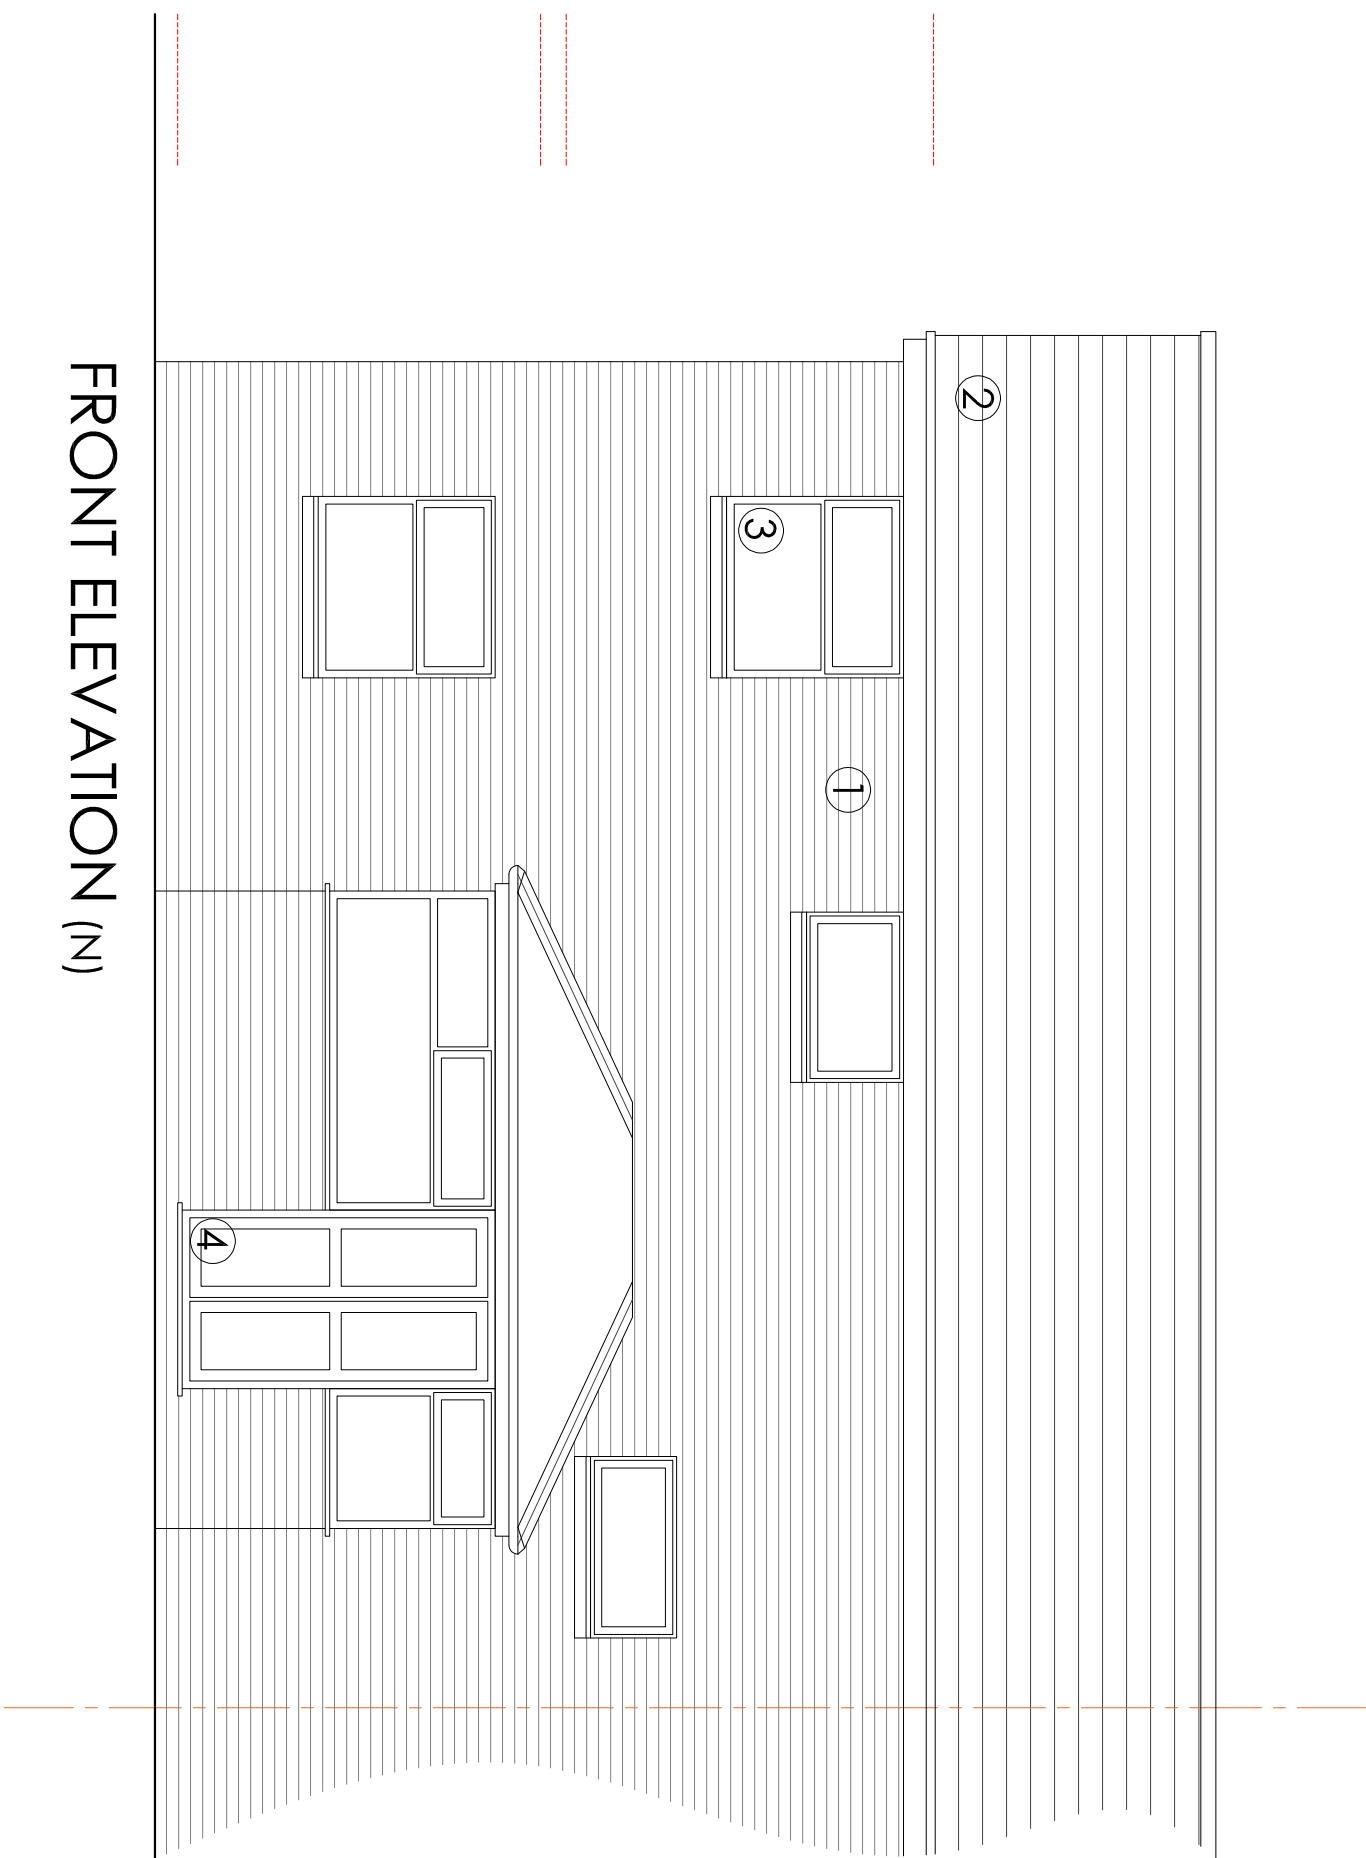

SIDE ELEVATION (E)

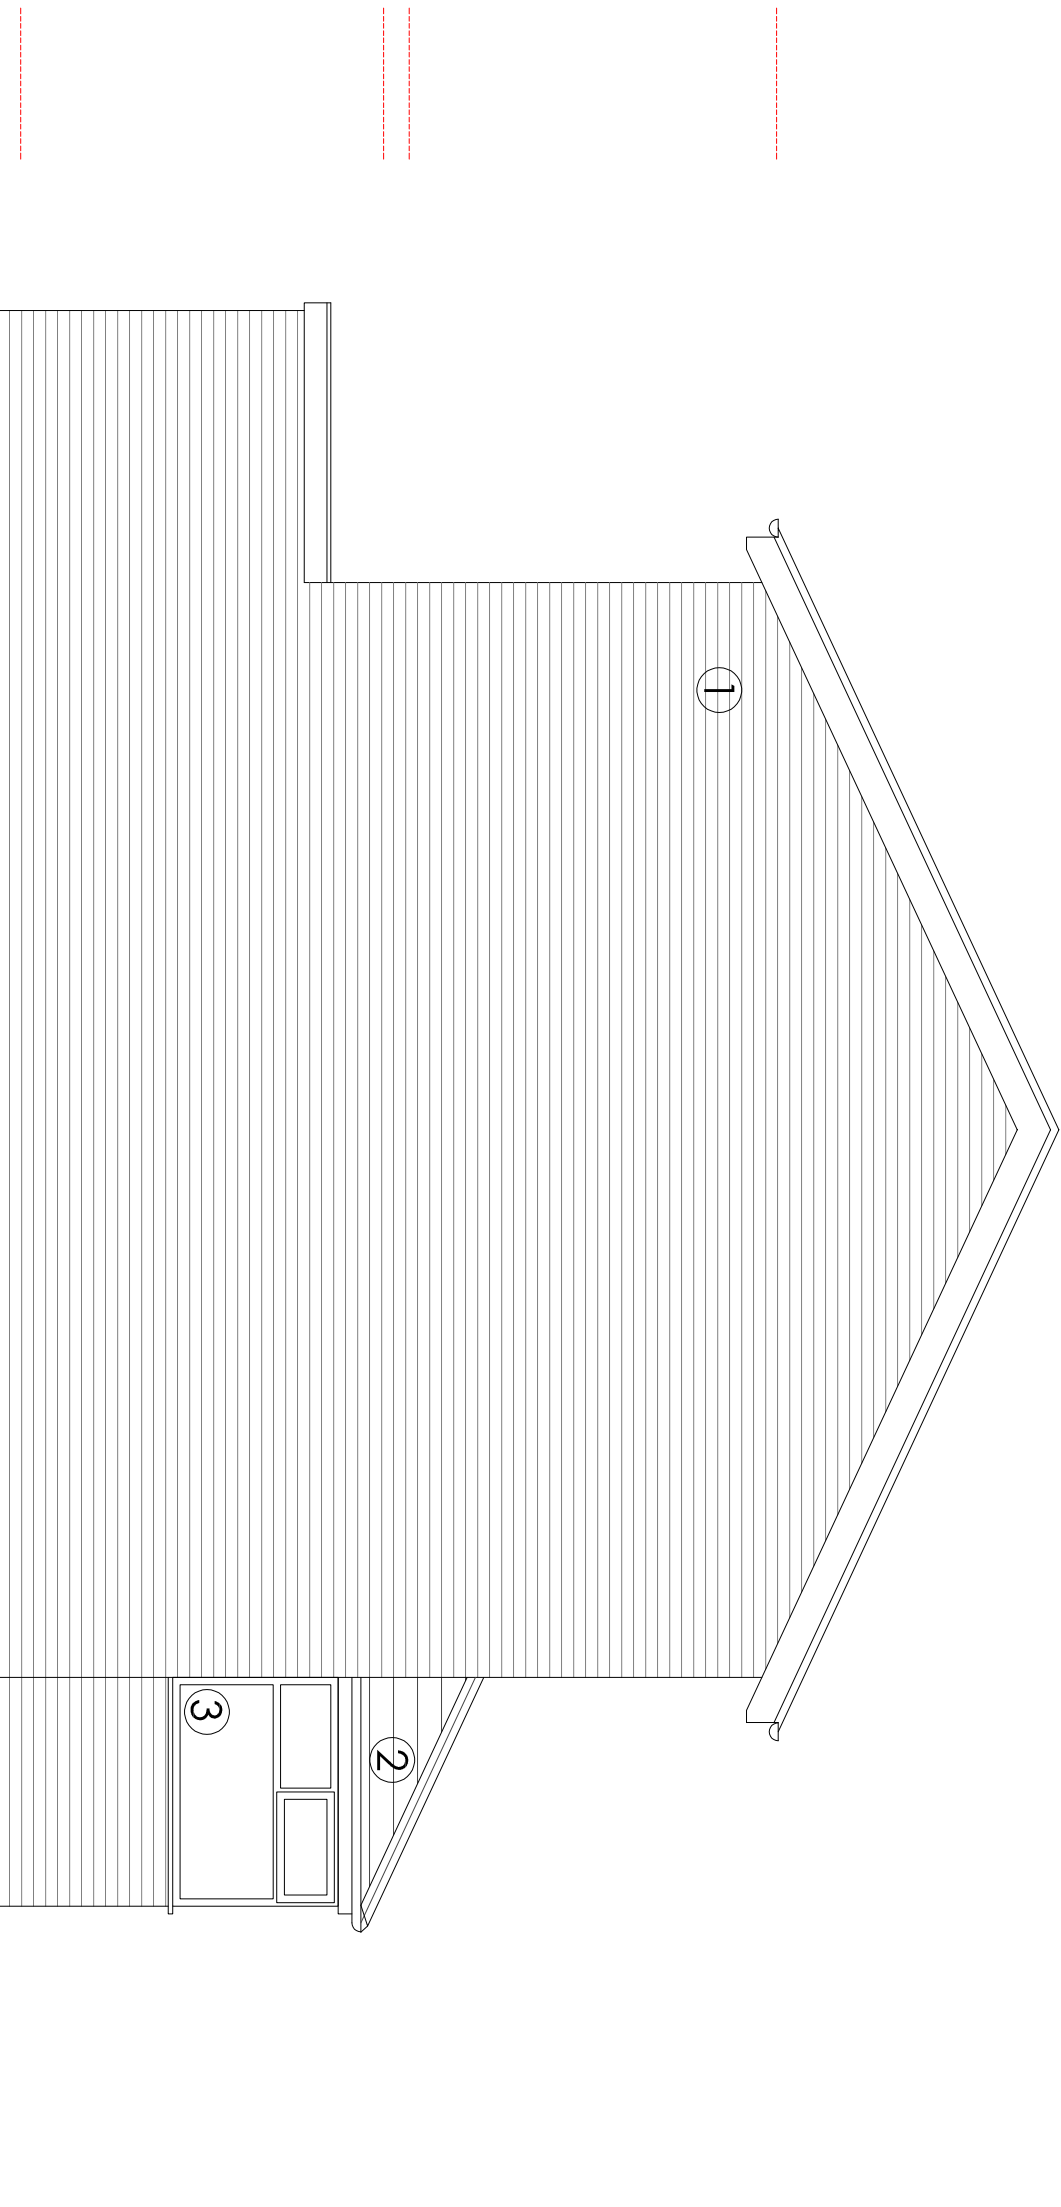

REAR ELEVATION (S)

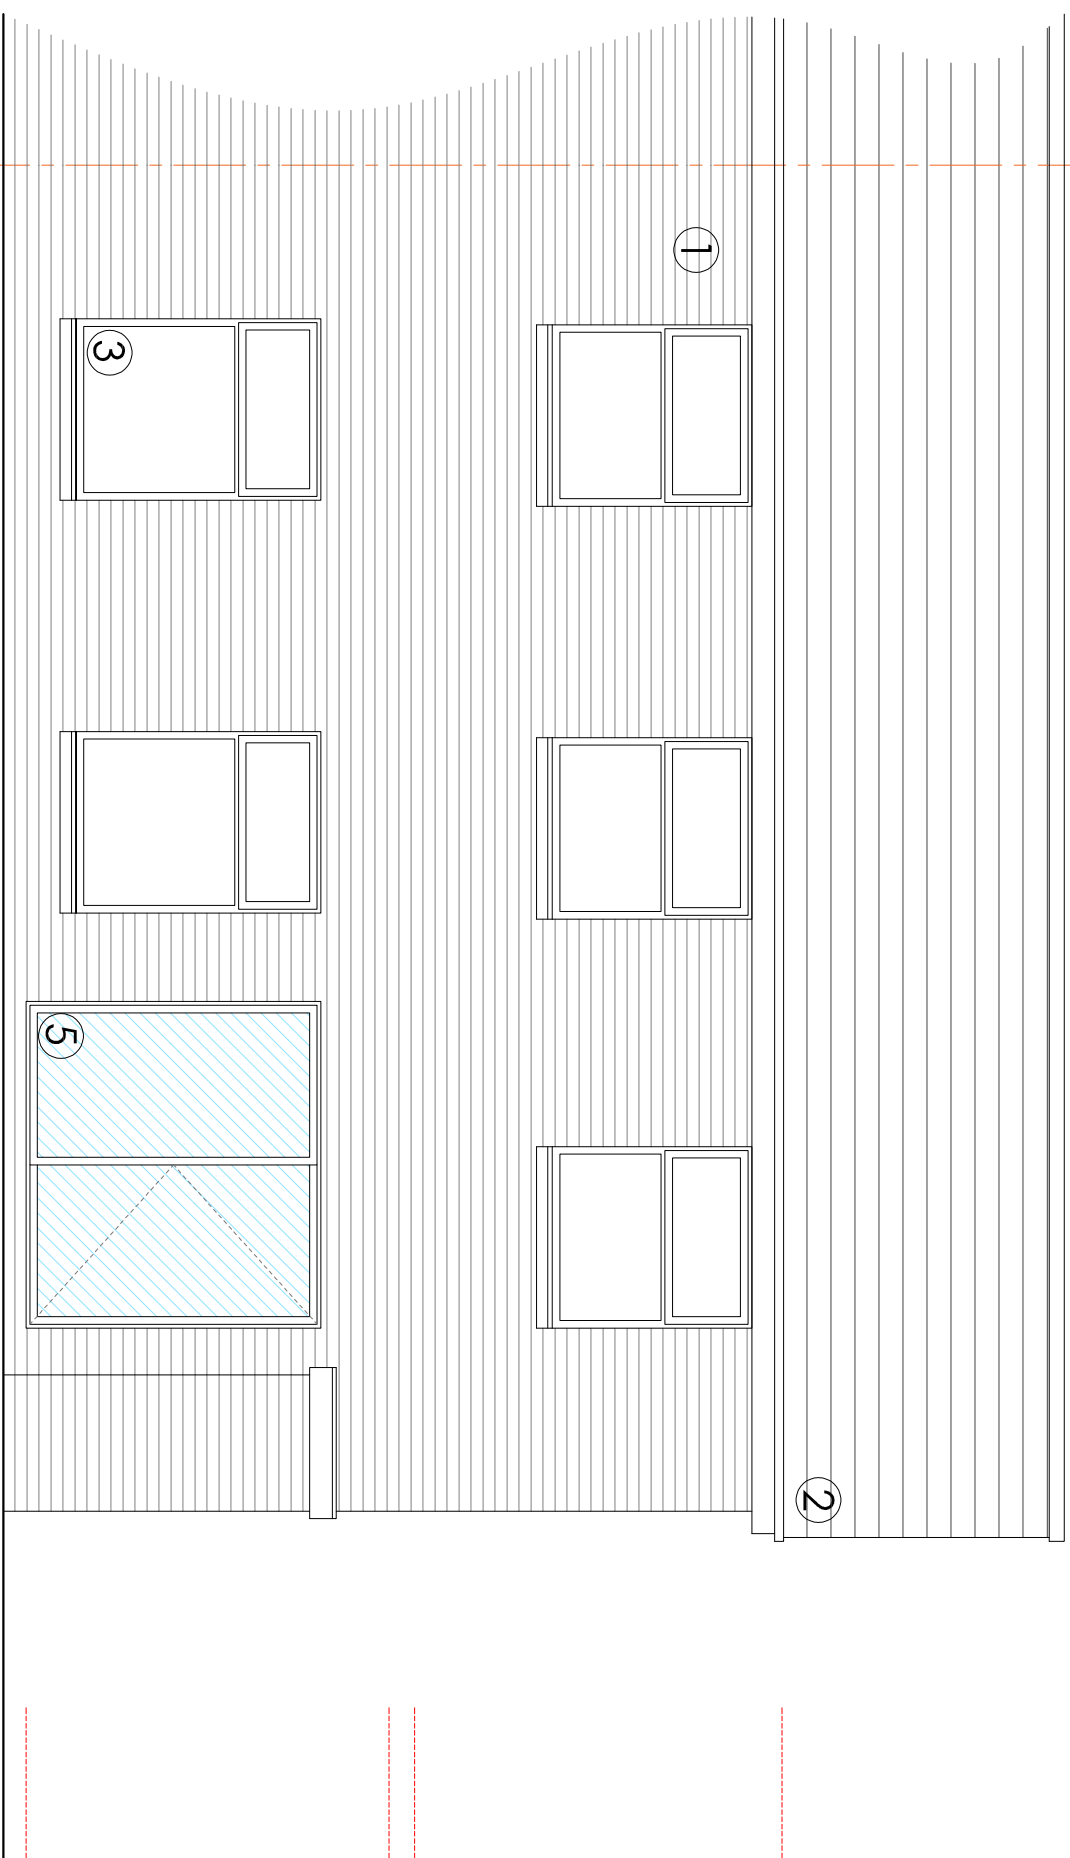

SECTION THRU (W)

