




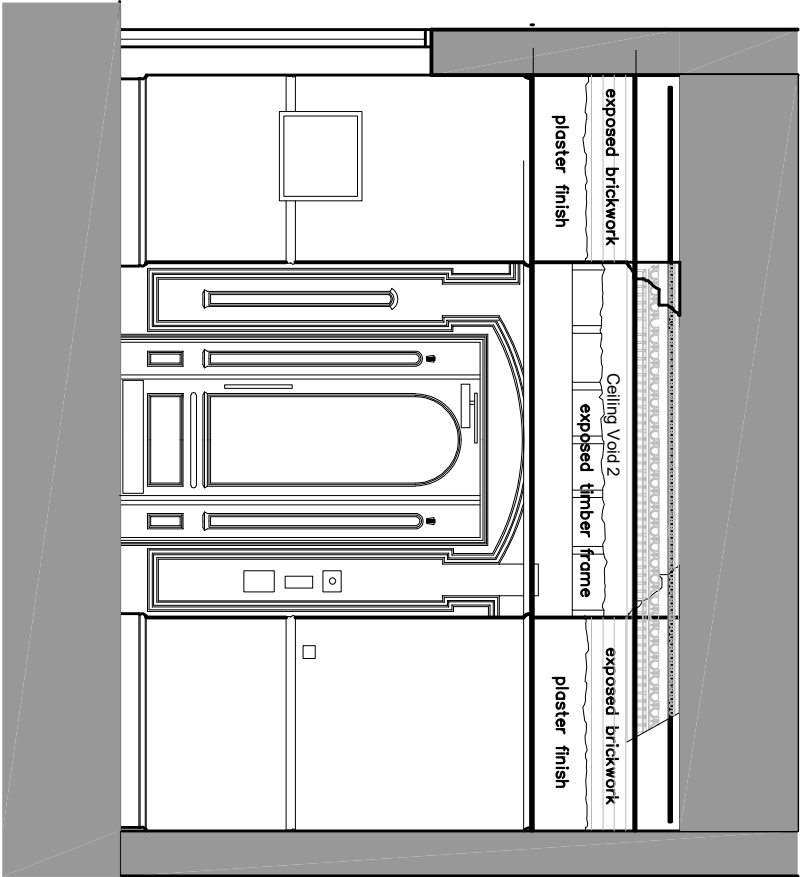

Existing Lobby Elevation 4 - No.73

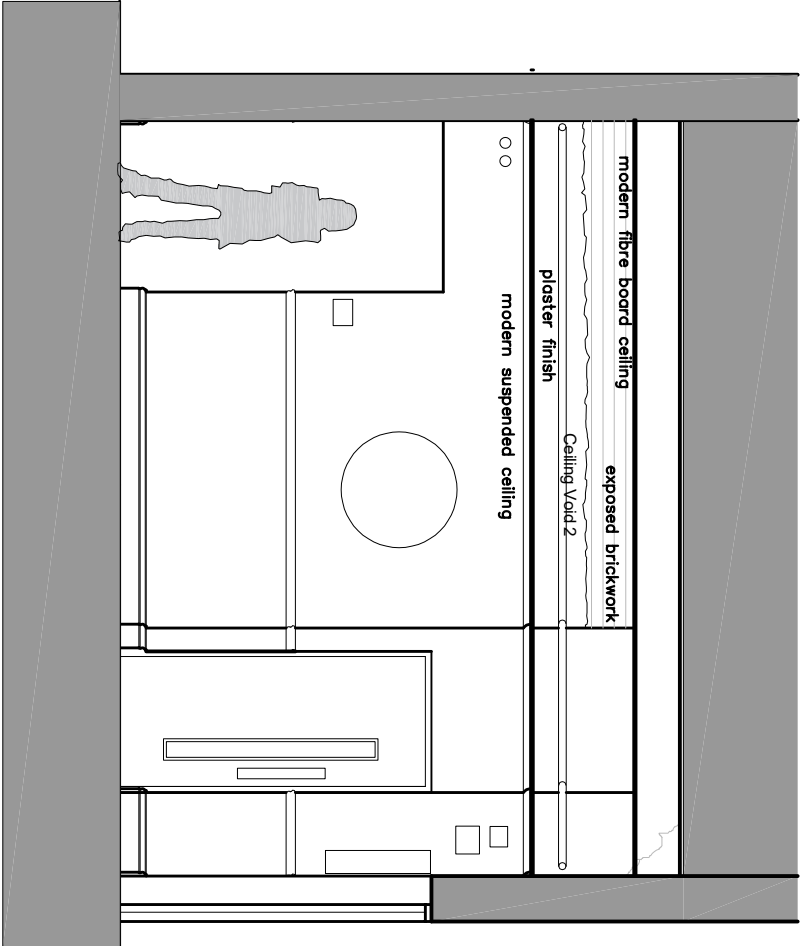

Existing Lobby Elevation 2 - No.73

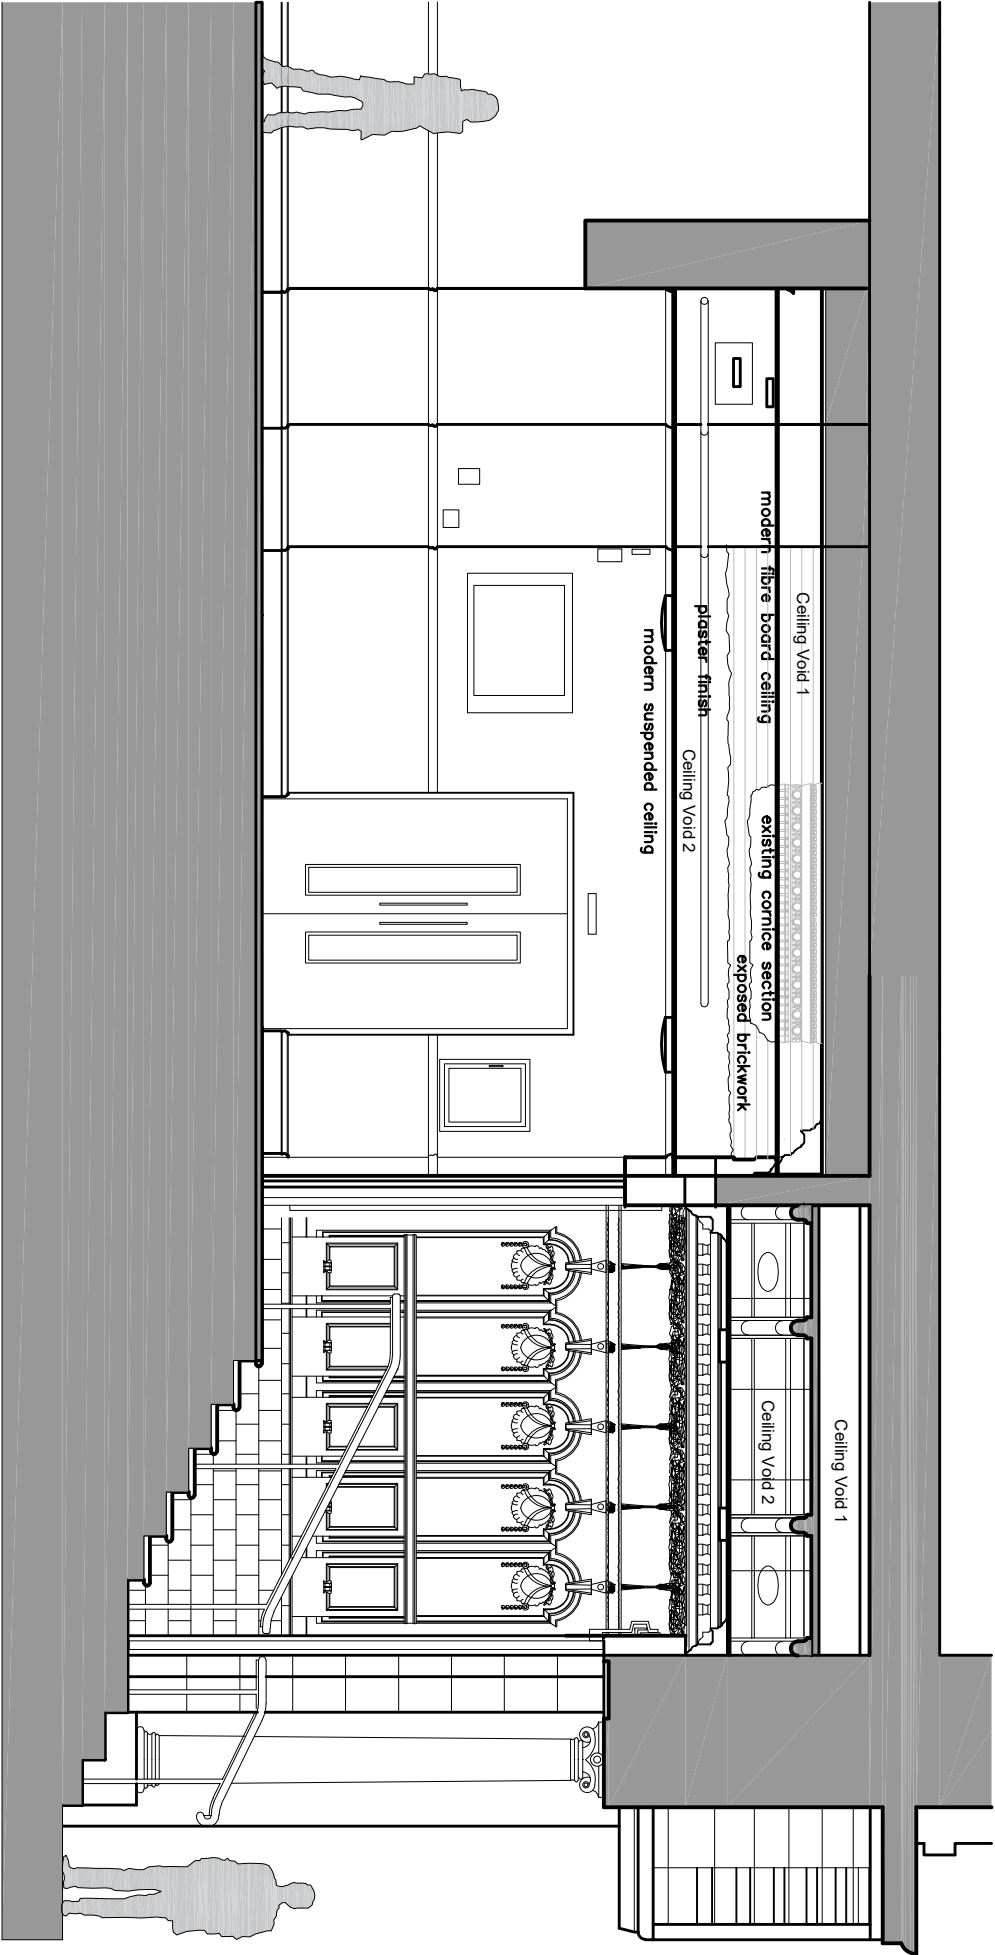

Existing Lobby Section/ Elevation 3 - No.73

NOTES

A3

rev	date	by	description
-----	------	----	-------------

contract
ENTRANCE LOBBIES
INDIA HOUSE
WHITWORTH STREET
MANCHESTER

client			
THE GUINNESS PARTNERSHIP			
dwg no.	rev.	date	
5194/ 37		NOV 21	
scales	drawn	checked	
1/ 50 @ A3	RW		

subject
No.73 LOBBY
EXISTING ELEVATIONS 2,3 & 4

Warburton
a s s o c i a t e s
Chartered Architects
The Old Police Station, 62 Chapel Street, MANCHESTER M3 7AA
Tel: 0161 833 9345 Fax: 0161 831 7594 mail@warburtonassociates.com