



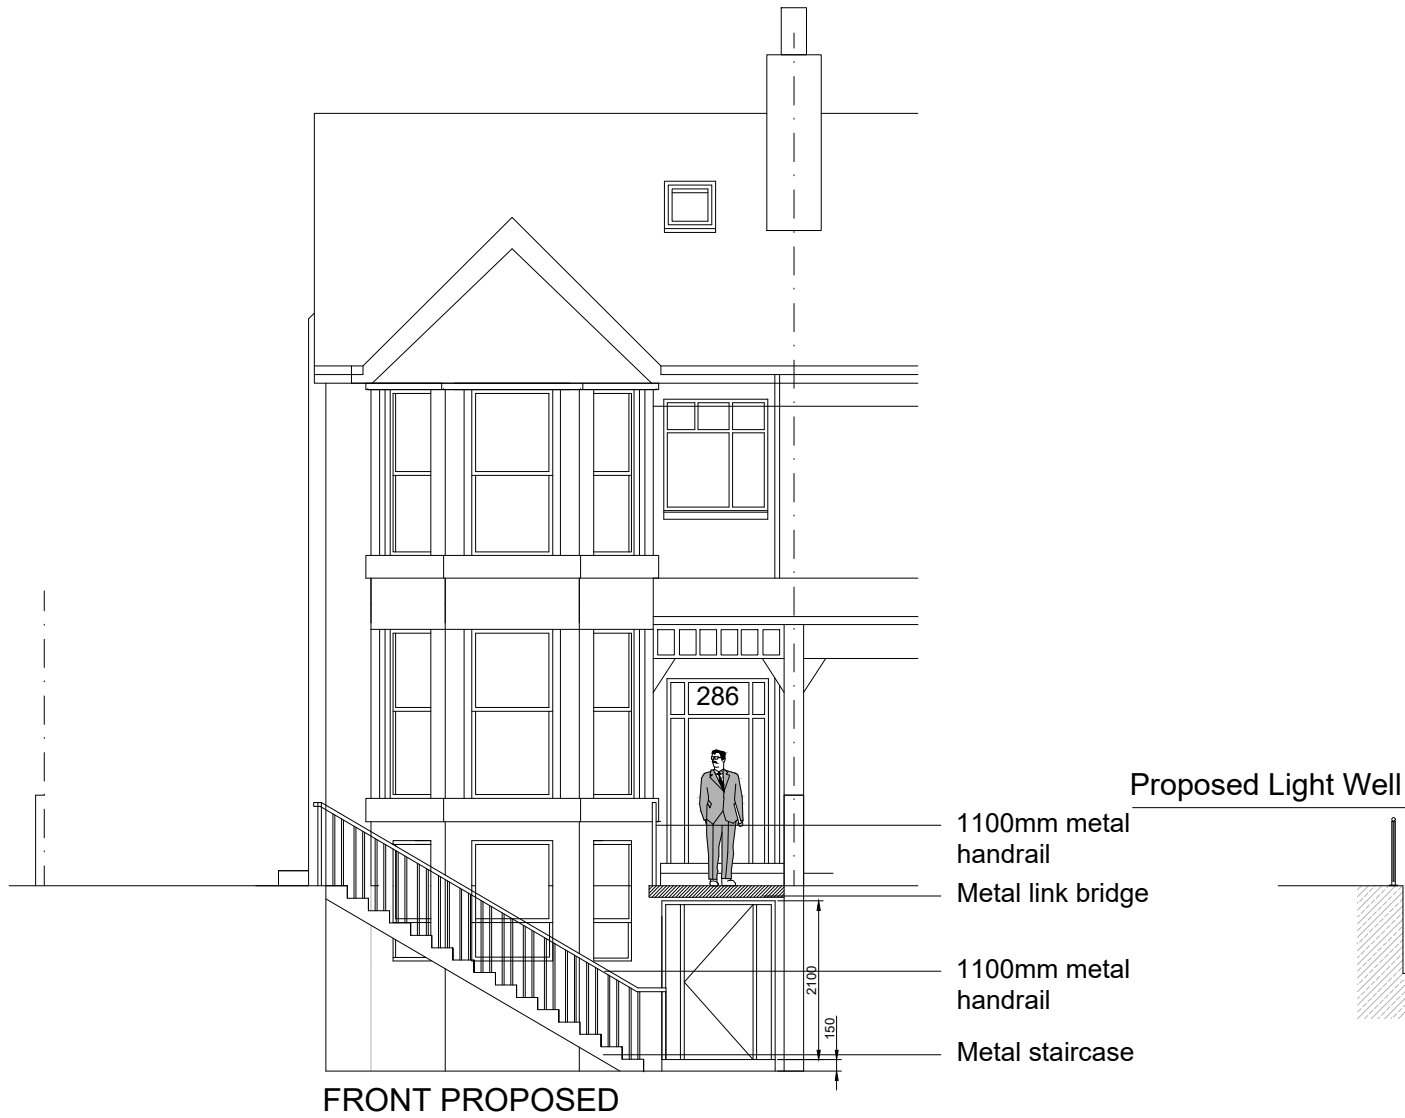


FRONT PROPOSED

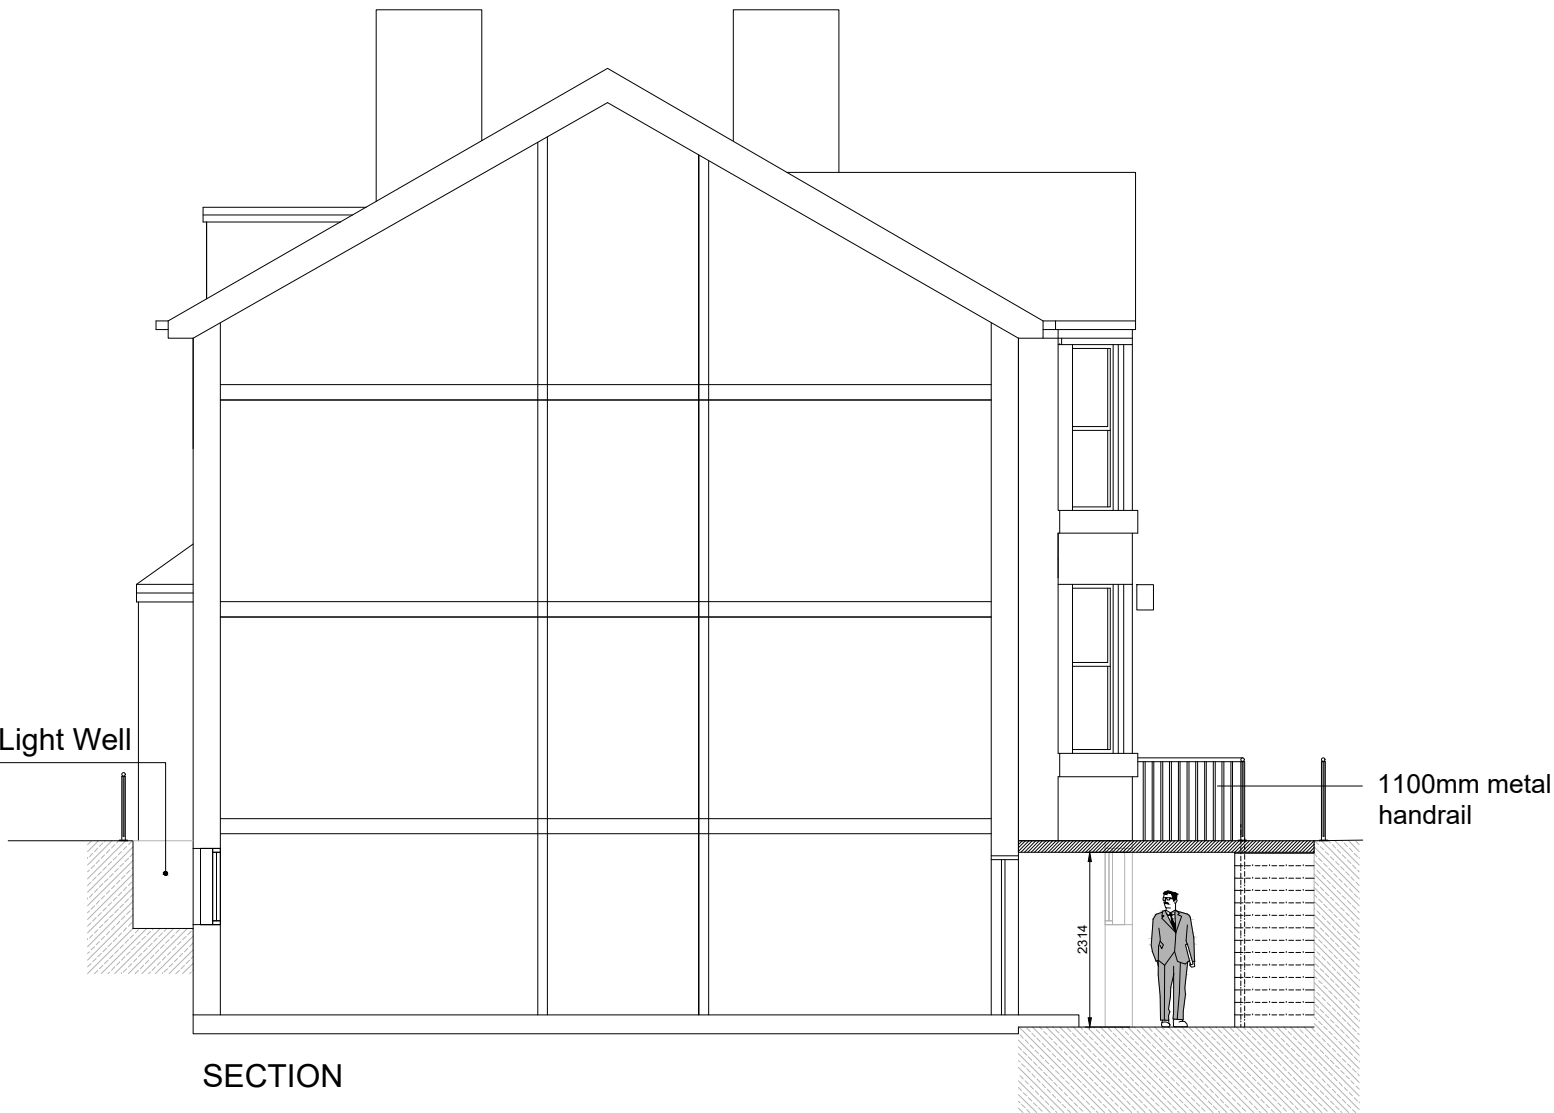

SECTION



SIDE PROPOSED

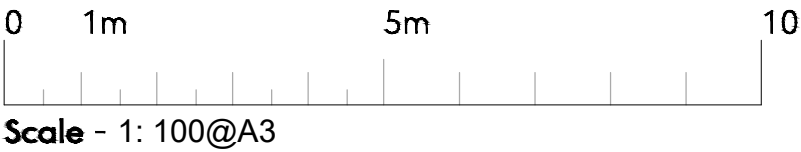

General Notes

Al site dimensions shall be verified by the Contractor on site prior to commencing any works.

Do not scale from this drawing.

Only work to written dimensions.

This drawing is property of EBB Limited and copyright is reserved by them. The drawing is not to be copied or disclosed by or to any unauthorised persons without the prior written consent of EBB Limited.

P2	Amended front entrance	21/06/22
P1	First Issue	20/09/21
Mod	Description	Date
REVISION:		

DATE: 20/09/21 DRAWN BY: JJ SCALE 1:100 (A3)

BASEMENT CONVERSION 286 Burton Road West Didsbury Manchester M20 2NB	PROJECT: Basement Conversion CLIENT: Imad Salam & Hesham Salam TITLE: PROPOSED ELEVATIONS DRG No. EBB889-01-007 P2
--	---