


NOTES


9.6 x 2.4 x 1.0m deep
Total Vol = 23.040m³
Net Vol ≈ 22.118m³
At 96% min Void Ratio
108 GRAF Ecobloc Flex units
36 Flex base units

Extents of excavation to be an additional 500mm around the perimeter of the tank

1. Proposed Hydro WMS layout.
2. All dimensions are in millimetres, all elevations in metres unless otherwise stated.
3. All temporary and enabling works by others.
4. All dimensions of fabricated items are nominal and may vary within manufacturing tolerances.

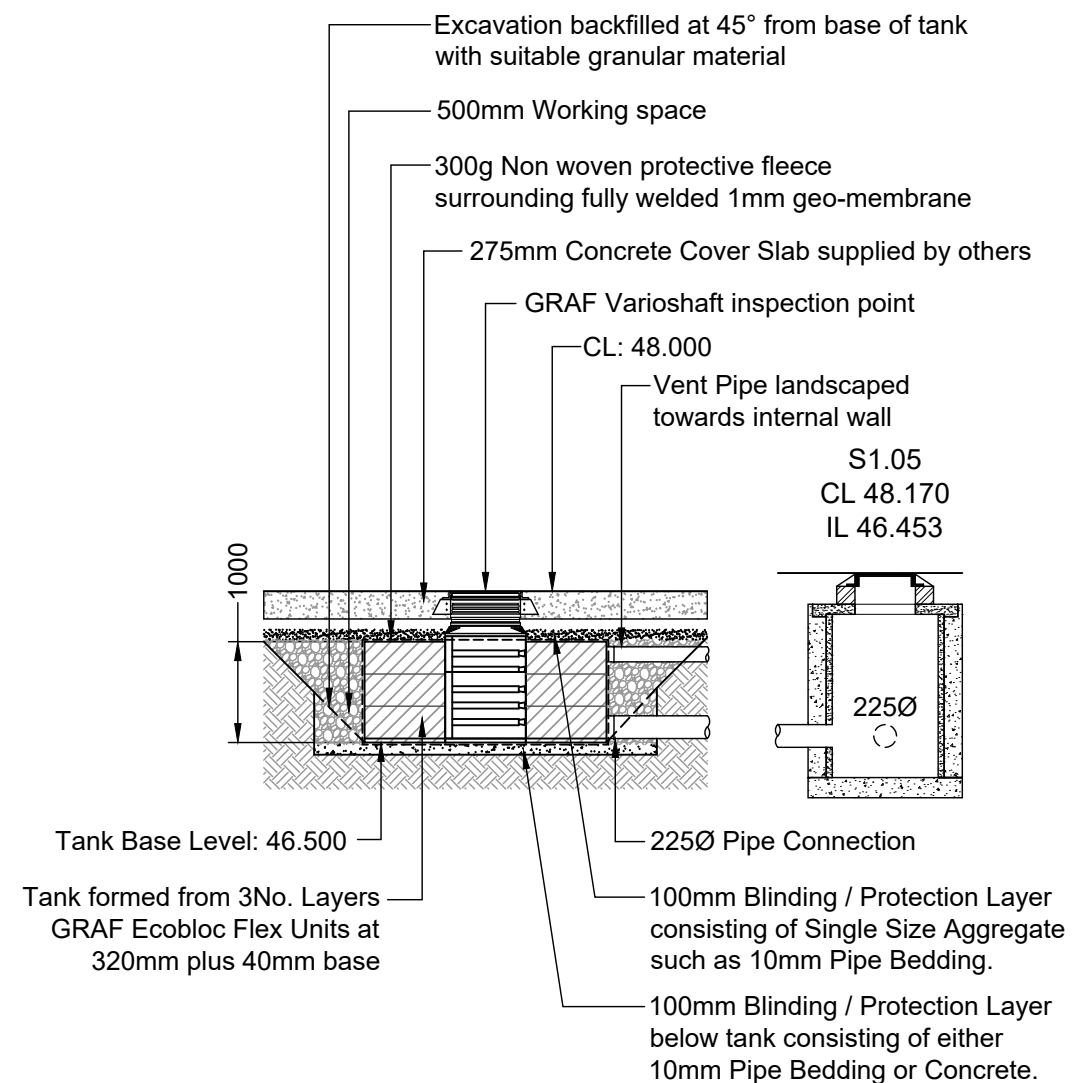

Proposed Section
(Scale 1:75)

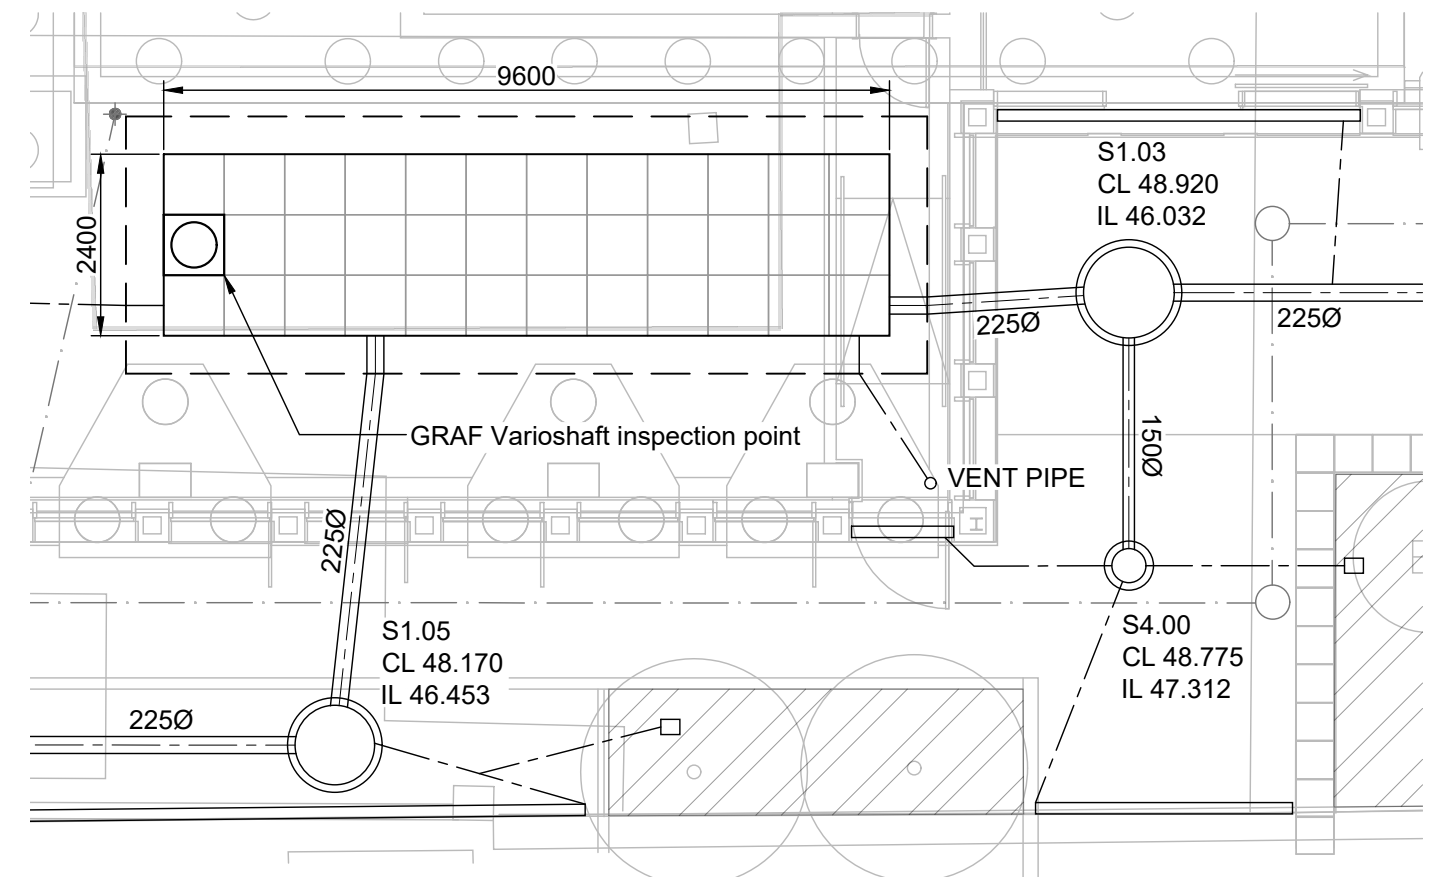

Proposed Plan
(Scale 1:100)

B	UPDATE PIPE CONNECTION & SECTION	08/06/2022
A	UPDATE SECTION DETAIL	07/06/2022
REV	AMENDMENT	DATE

STATUS	FOR APPROVAL	DATE	01/06/2022	DRAWN	CHECKED
DRAWING TITLE	Proposed Attenuation Tank Details	SCALE	1:100@ A3	PROJECT No.	
		DRAWING No.	001	REV. B	

HYDRO WMS LTD
RANDOLPH HOUSE 3
7-41 LONGSHUT LANE WEST
STOCKPORT
SK2 6RX
Tel/Fax: 0161 4563476
brian.byrne@hydro-wms.co.uk
www.hydro-wms.co.uk

CLIENT	-
JOB TITLE	Victoria House, Manchester

STATUS	FOR APPROVAL
DRAWING TITLE	Proposed Attenuation Tank Details