


- NOTES
1. All dimensions are in millimetres unless otherwise stated
 2. This drawing is to be read with all other relevant documentation
 3. Do not scale from this drawing, all measurement data should be taken directly from the model

 

MANCHESTER
CITY COUNCIL

Manchester City Council
PO Box 550, Town Hall
Manchester
M60 2LA

DRAWING STATUS
Planning

PROPERTY TITLE
New Mosdon Primary School
Mosdon Lane East
Manchester M40 3QU

UPRN
010023047997

DPE NO.
2184


PROJECT TITLE
Access Improvements for Safeguarding

DRAWING TITLE
Existing External Gate Elevation to Mosdon Lane East


ISSN NO	DATE	REV
ED045275	04/08/22	
SCALE	AUTHOR	CHECKED BY
1:20 @ A1	AB	RB

DRAWING NO
NMP-MCC-B01-XX-DR-A-0006

Existing plan

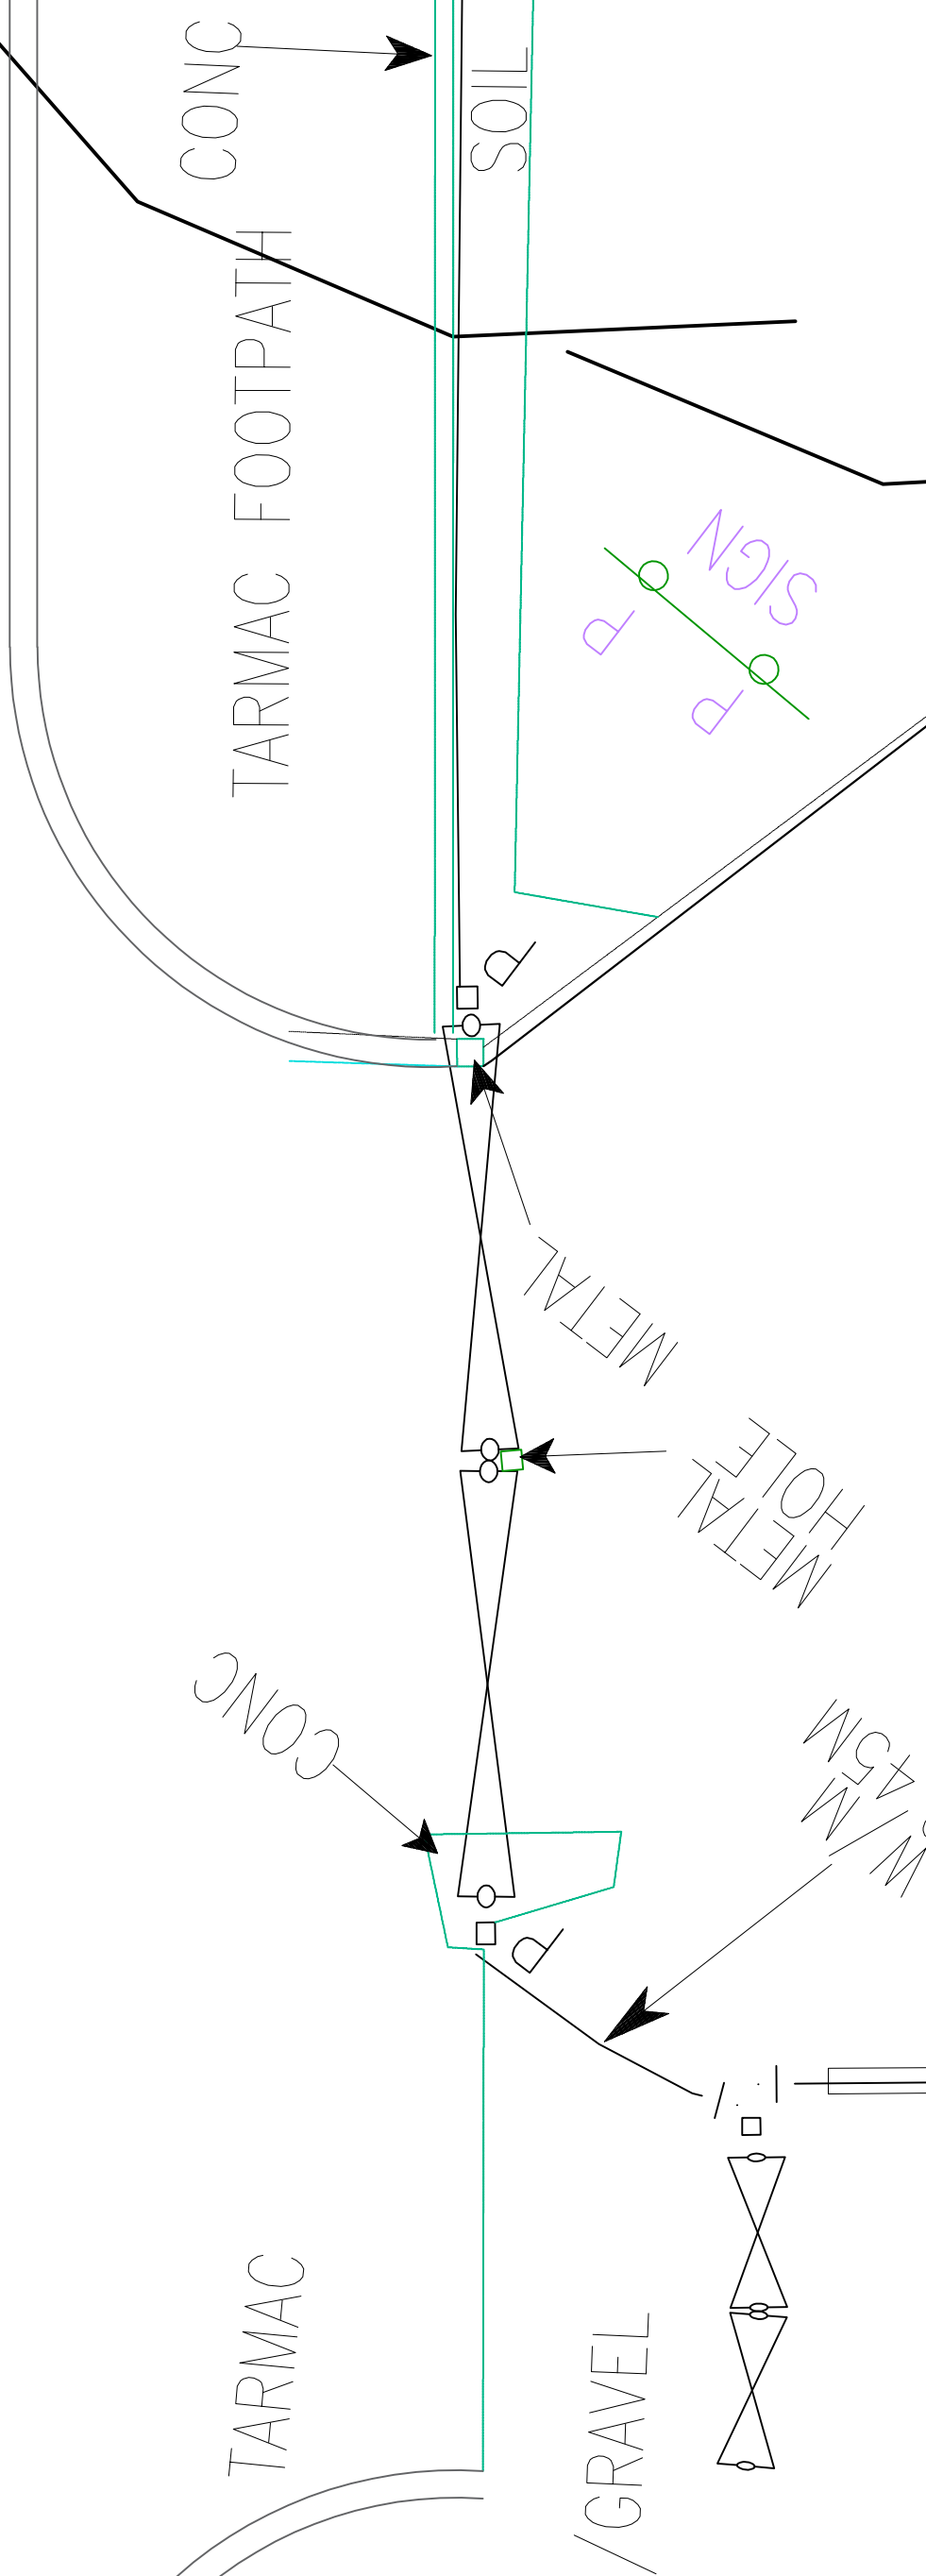

Existing elevation

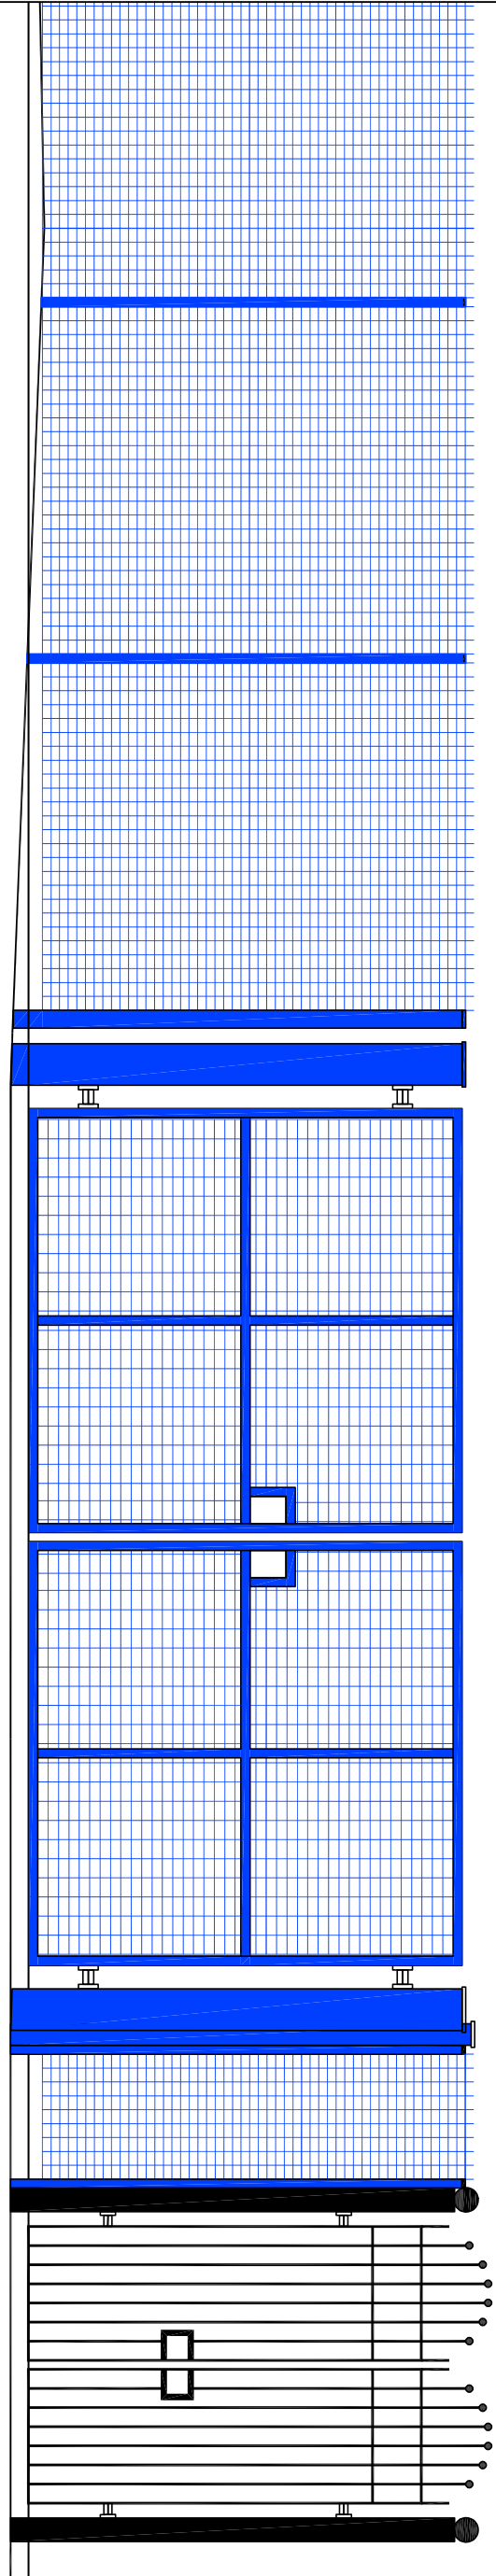

No part of this drawing or data file may be reproduced without prior written permission of the Manchester City Council or approved representative.

1:100
0 2m 4m 6m 8m 10m