



- NOTES
1. All dimensions are in millimetres unless otherwise stated
 2. This drawing is to be read with all other relevant documentation
 3. Do not scale from this drawing, all measurement data should be taken directly from the model

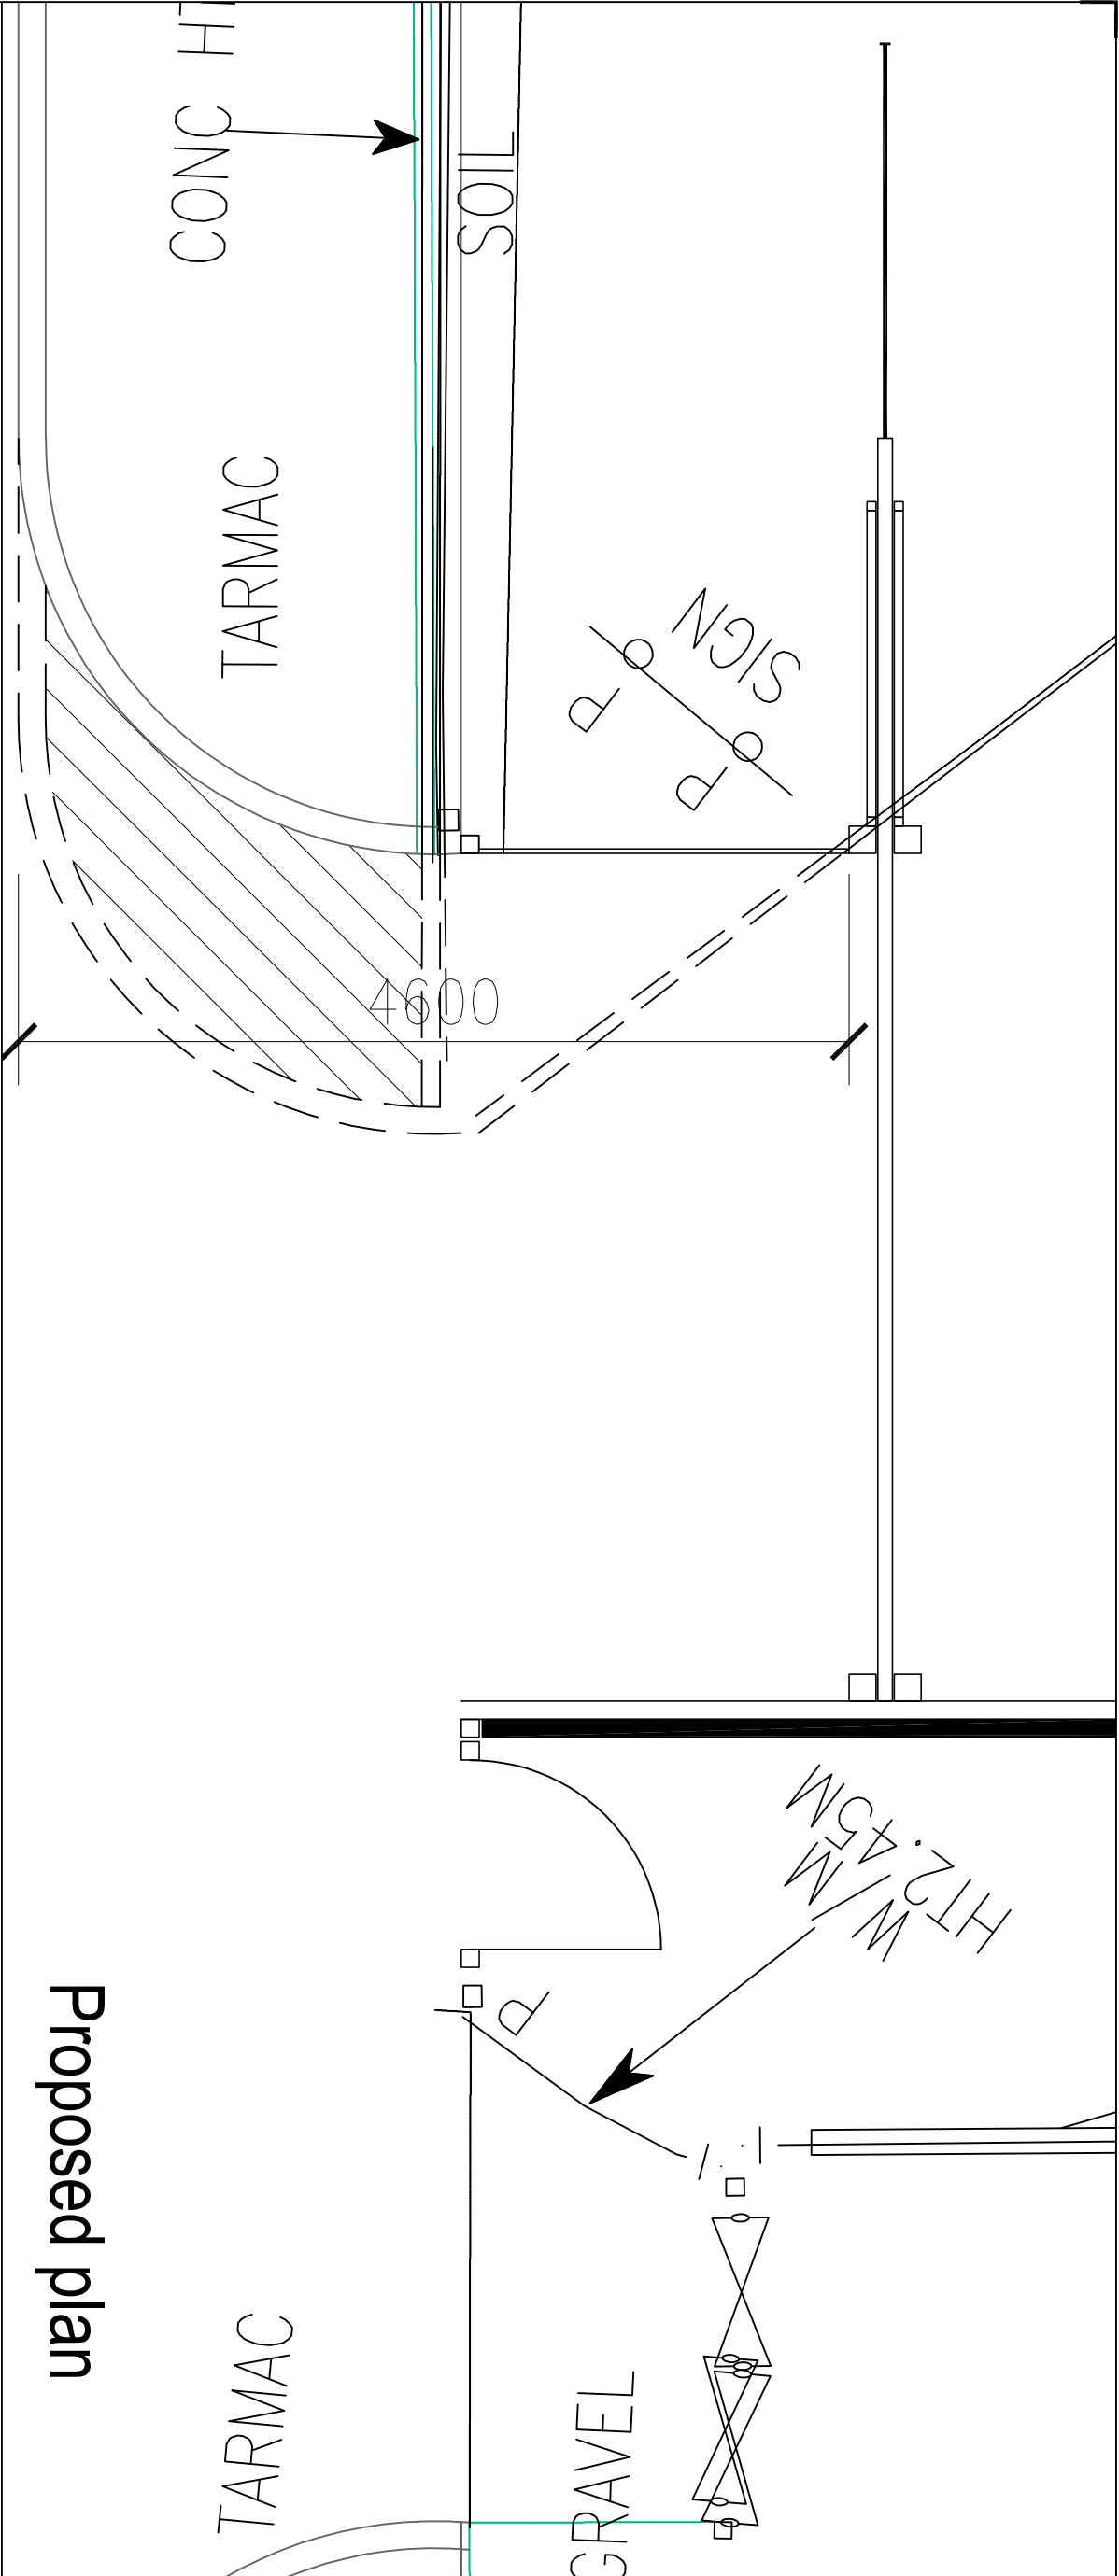

Proposed plan

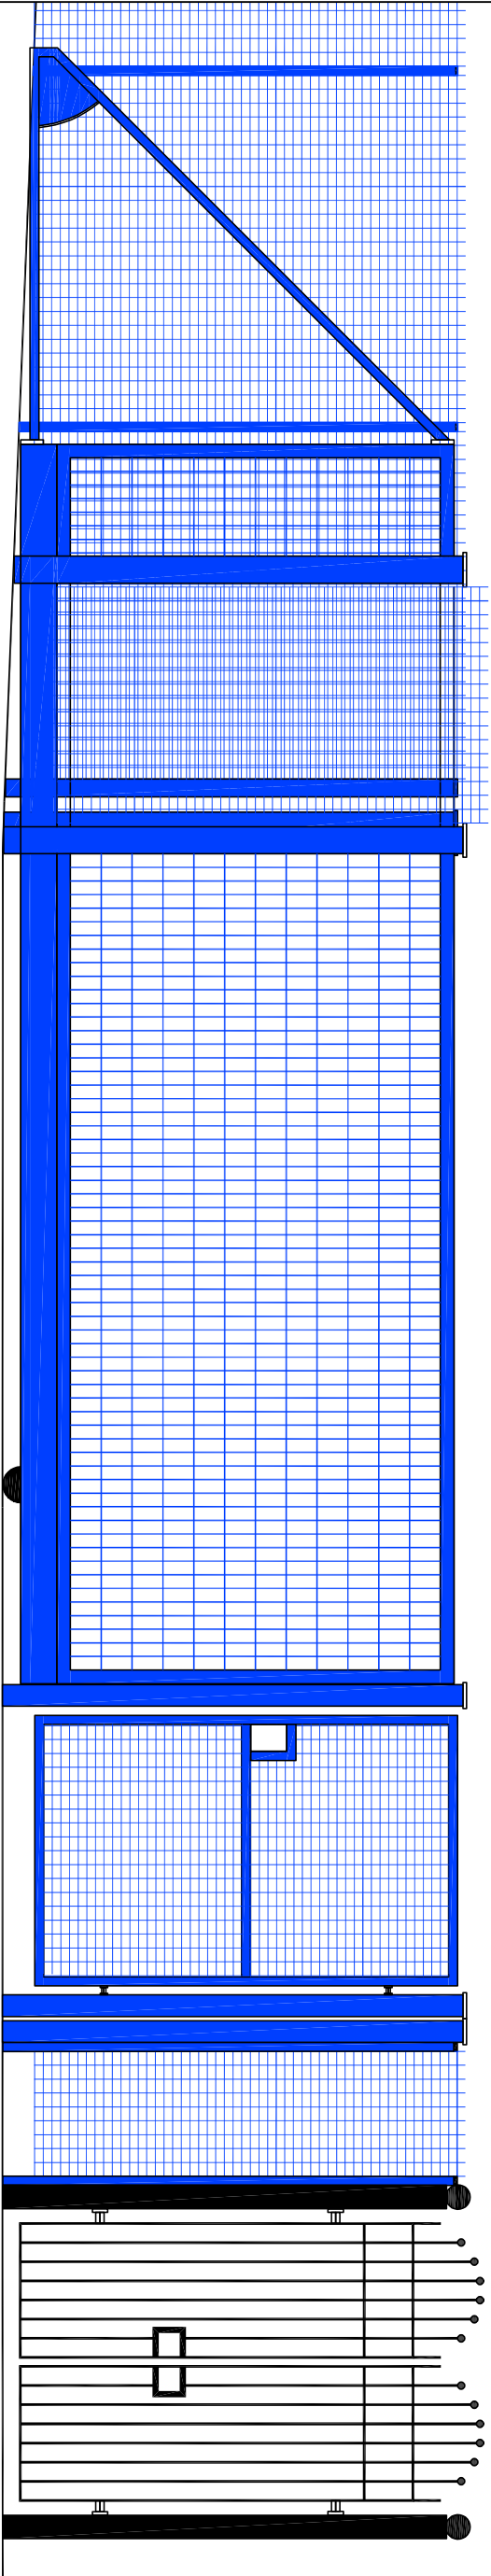

Proposed elevation

No part of this drawing or data file may be reproduced without prior written permission of the Manchester City Council or approved representative.



MANCHESTER
CITY COUNCIL

Capital Programmes
Division

Planning

PROPERTY TITLE
New Mosdon Primary School
Mosdon Lane East
Manchester M40 3QU

DRAWING STATUS
UP/N
01/002304/7997

D/E/ NO.
2184

PROJECT TITLE
Access Improvements for Safeguarding

DRAWING TITLE
Proposed External Gate Elevation to Mosdon Lane East

DATE	REV
04/08/22	ED/45275
120 @ A1	SCALE
RB	CHECKED BY
AB	AUTHOR

DRAWING NO.
NMP-MCC-B01-XX-DR-A-0007