



PROPOSED SINGLE-STOREY SIDE EXTENSION PLANS AS EXISTING

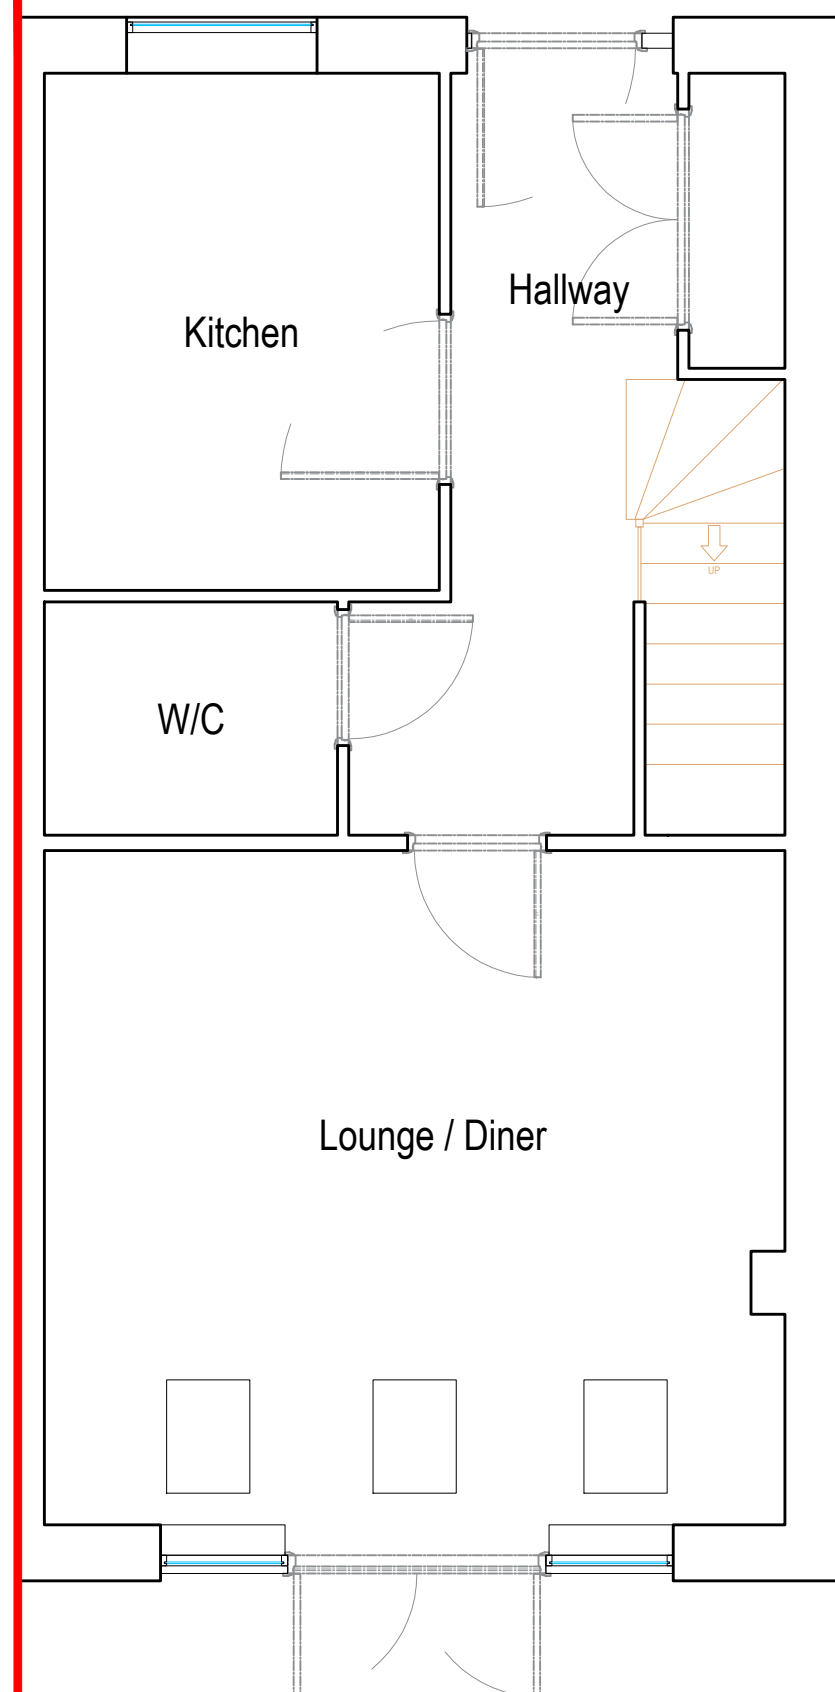

GROUND FLOOR PLAN
AS EXISTING

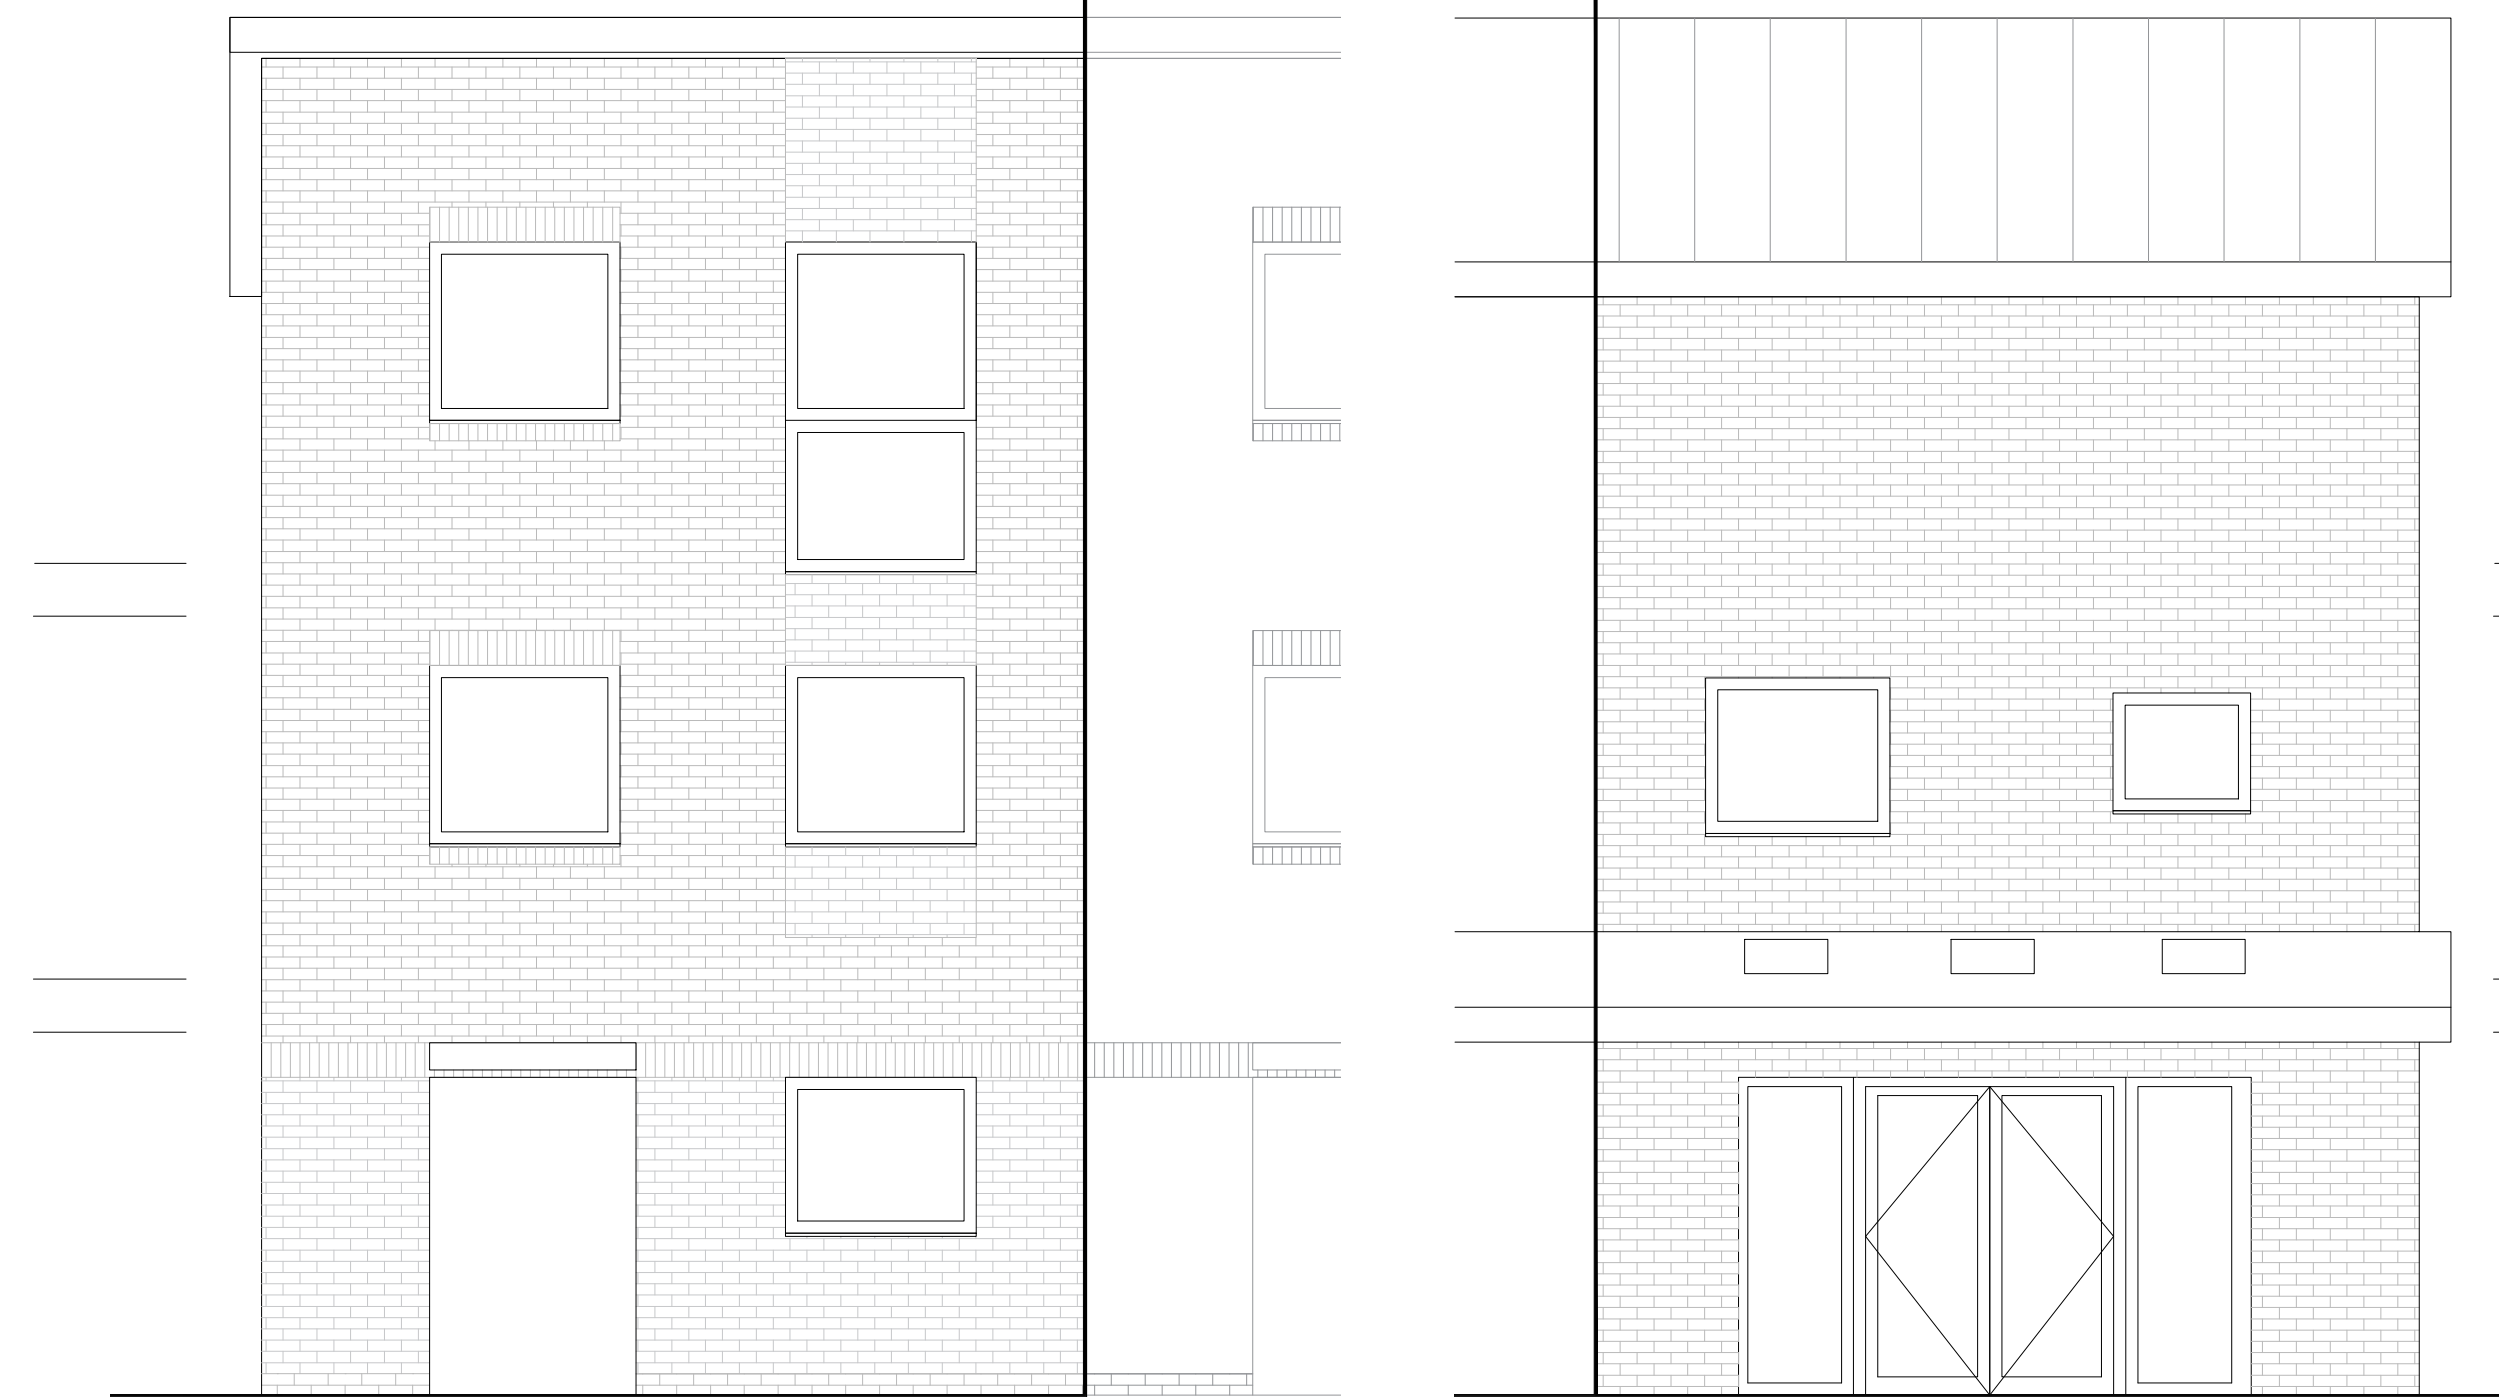

FRONT ELEVATION
AS EXISTING



REAR ELEVATION
AS EXISTING



Photo 1: Front elevation

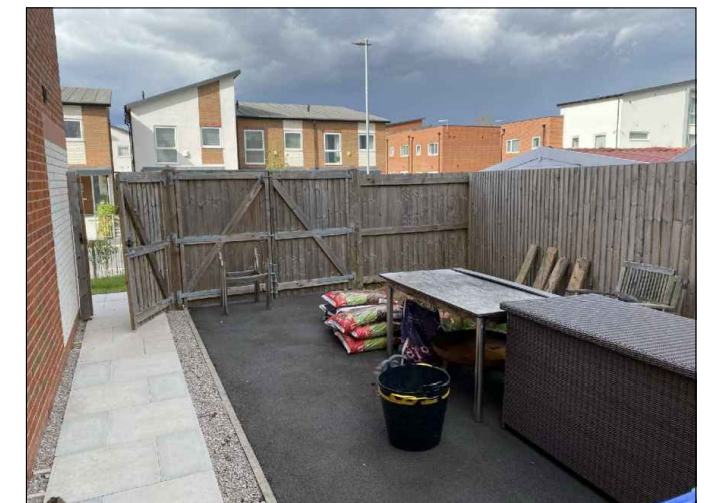


Photo 2: Existing side

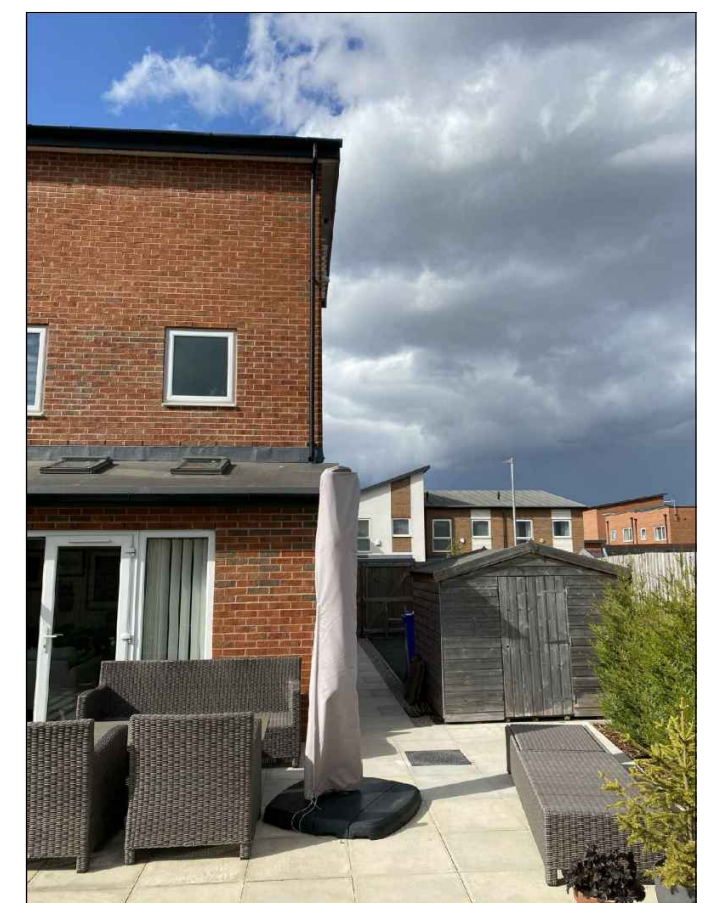


Photo 3: Rear elevation



SITE LOCATION PLAN AS EXISTING

SIDE ELEVATION
AS EXISTING



Location	14 ALDRIDGE ROAD BESWICK MANCHESTER M11 3DH
Title	SINGLE-STOREY SIDE EXTENSION
Scale	1:50 / 1:200 @ A1
Client	G McHugh & W Parker
Date	1st August 2022
Stage	PLANNING
Drawing ref	2022/GM/EXISTING/Rev B