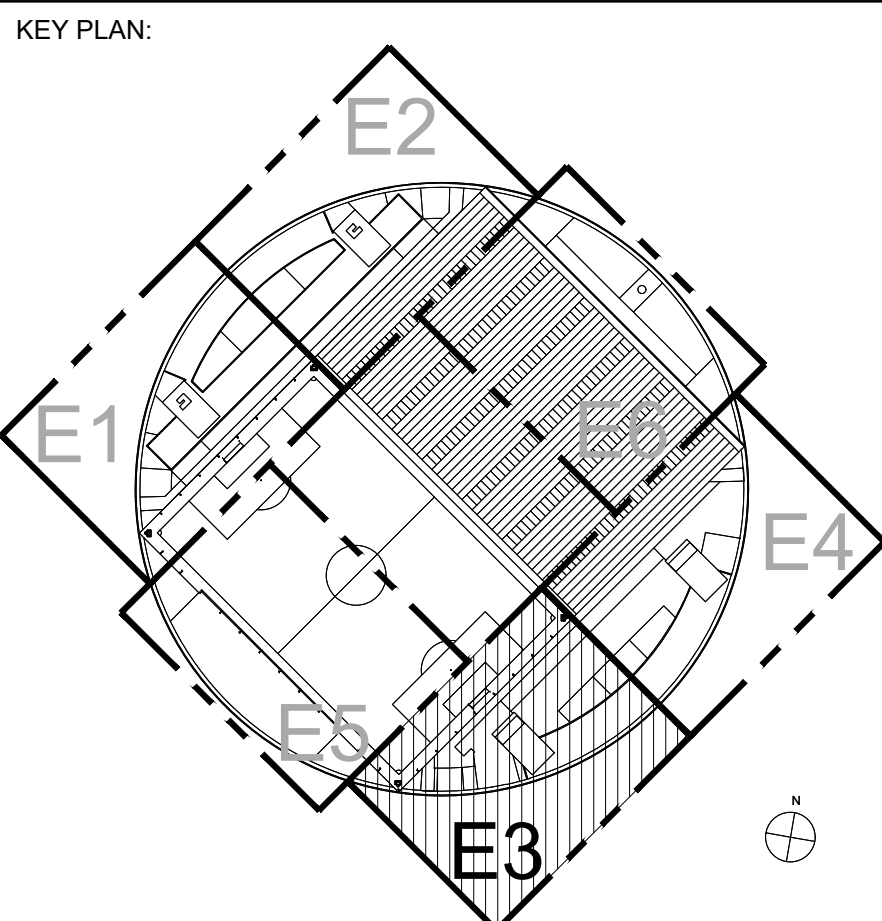


COLOUR KEY

	TRAINING FACILITIES
	PLAYERS' WELFARE, HEALTH, MANAGEMENT AND SUPPORT FACILITIES
	BACK OF HOUSE, PLANT & STORAGE
	PLAYERS' ACCOMMODATION

TEL: +44 1925 654158

[illegible]

2	PLANNING	2022-JUN-23	BT	DH
1	PLANNING	2022-JUN-01	BT	DH
REV	DESCRIPTION	DATE	DRWN	APRV

RAFAEL VIÑOLY ARCHITECTS

PROPOSED BUILDING PLAN
LEVEL 01
ZONE E3

DATE: 2022-JUN-01	SCALE: 1:50	SIZE: A0
-------------------	-------------	----------

DRAWING NUMBER / FILE NAME:

STAGE: STAGE 3	REV: 2
--------------------------	------------------

DISCLAIMER:

THE ARCHITECT SHALL HAVE NO RESPONSIBILITY FOR ANY LIABILITY, LOSS, COST, DAMAGE OR EXPENSE ARISING FROM OR RELATING TO ANY USE OF THIS DOCUMENT FOR ANY PURPOSE OTHER THAN ITS INTENDED PURPOSE ON THIS PROJECT. THIS DOCUMENT IS PROTECTED BY COPYRIGHT.

THIS DOCUMENT IS TO BE CONSIDERED IN CONJUNCTION WITH ALL RELATED DOCUMENTATION.

ANY DISCREPANCIES IDENTIFIED IN THIS DOCUMENT MUST BE REPORTED IMMEDIATELY TO THE A
OF RECORD BEFORE PROCEEDING.

CONTRACTORS MUST VERIFY ALL DIMENSIONS PRIOR TO CONSTRUCTION.

