

This drawing is the property of Technical Signs and must not be reproduced in part or in full without prior consent of Technical Signs.

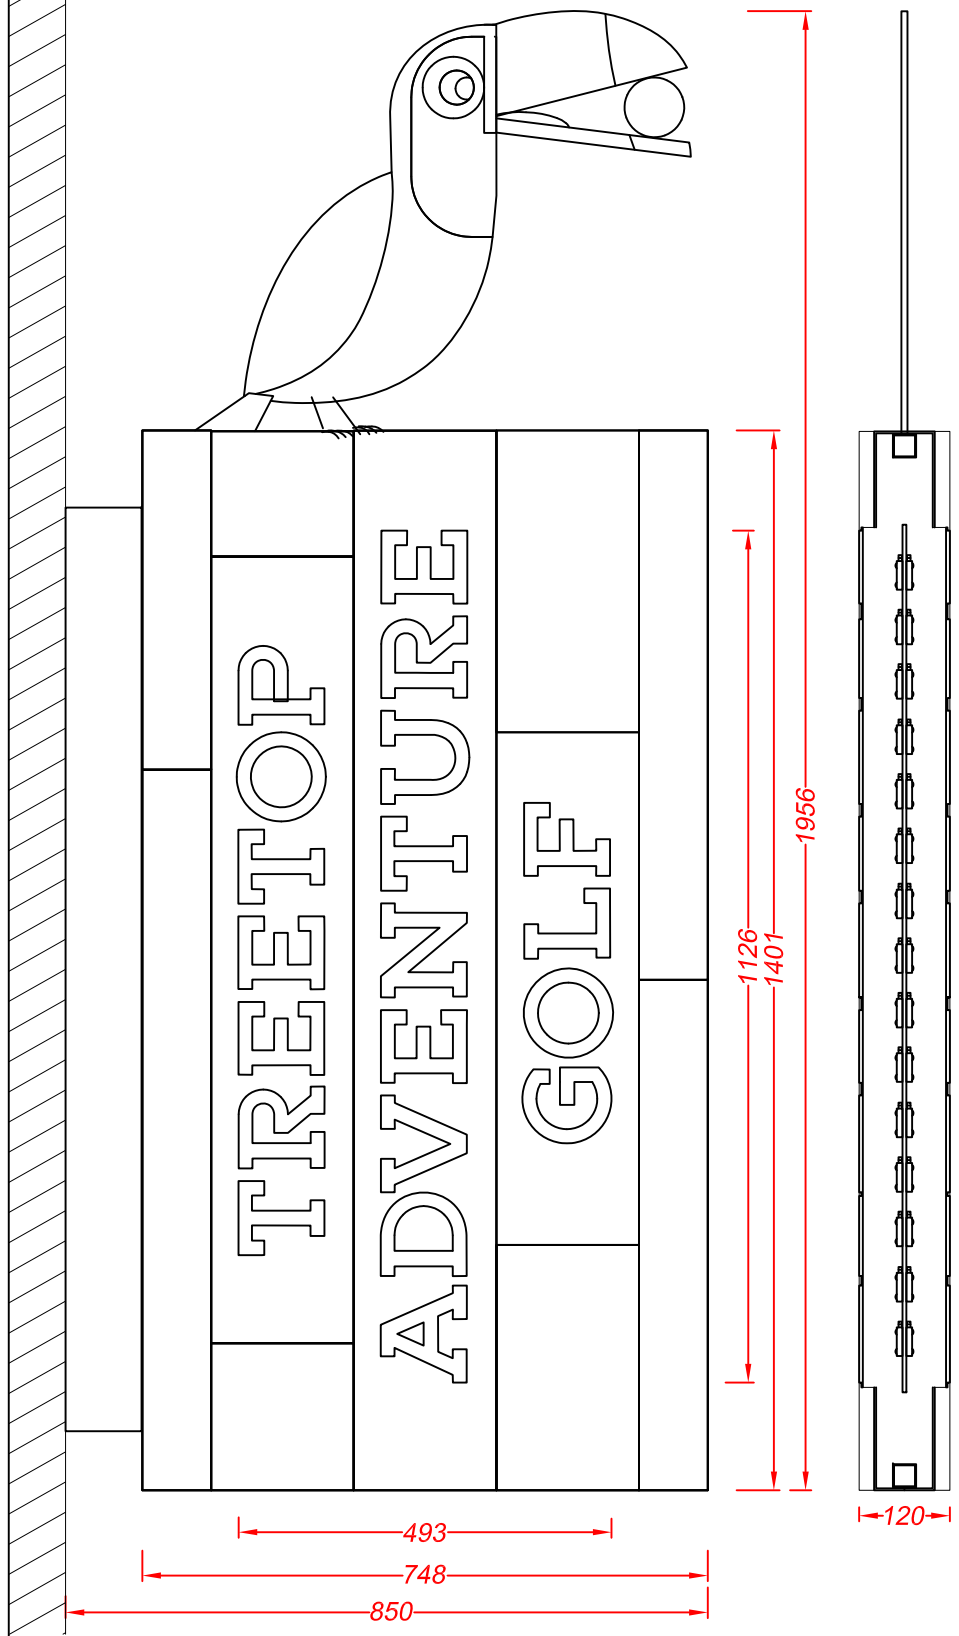

Section A-A through the text
Scale 1:10

0m 0.5m


A steel inner frame is covered with cladding panels which are also covered with vertical timber planks, some of the planks are painted green.
A flat cut 8mm steel toucan is welded to the top and finished with vinyl digital prints.
Fret cut text in the timber reading 'TREETOP ADVENTURE GOLF' is fitted with 5mm opal 030 acrylic with the 'TREETOP' faces given a stain glass paint finish to match green PMS 347.
Letters are internally illuminated by low energy green or warm white LEDs.
Fixing arms are covered by a black folded and welded 2mm aluminium shroud.

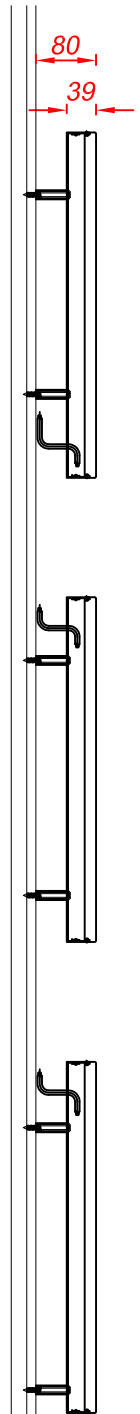

Section A-A through the text
Scale 1:10
Text reading 'TREETOP ADVENTURE GOLF' are faux neon letters.
Rear channel of the letters are built-up 1.2mm descaled stainless steel with the 'TREETOP' letter channels finished green PMS 347 and the other letter channels finished cream PMS 7499.
Faces are bullnosed 10mm opal 030 acrylic with the 'TREETOP' faces given a stain glass paint finish to match green PMS 347.
Backs are screw fixed to a large living wall which is fixed to the brickwork and which is surrounded by vertical plank of multicoloured timber cladding.
Letters are fitted with low energy green or warm white LEDs for face illumination.

0m 0.5m

Proposed

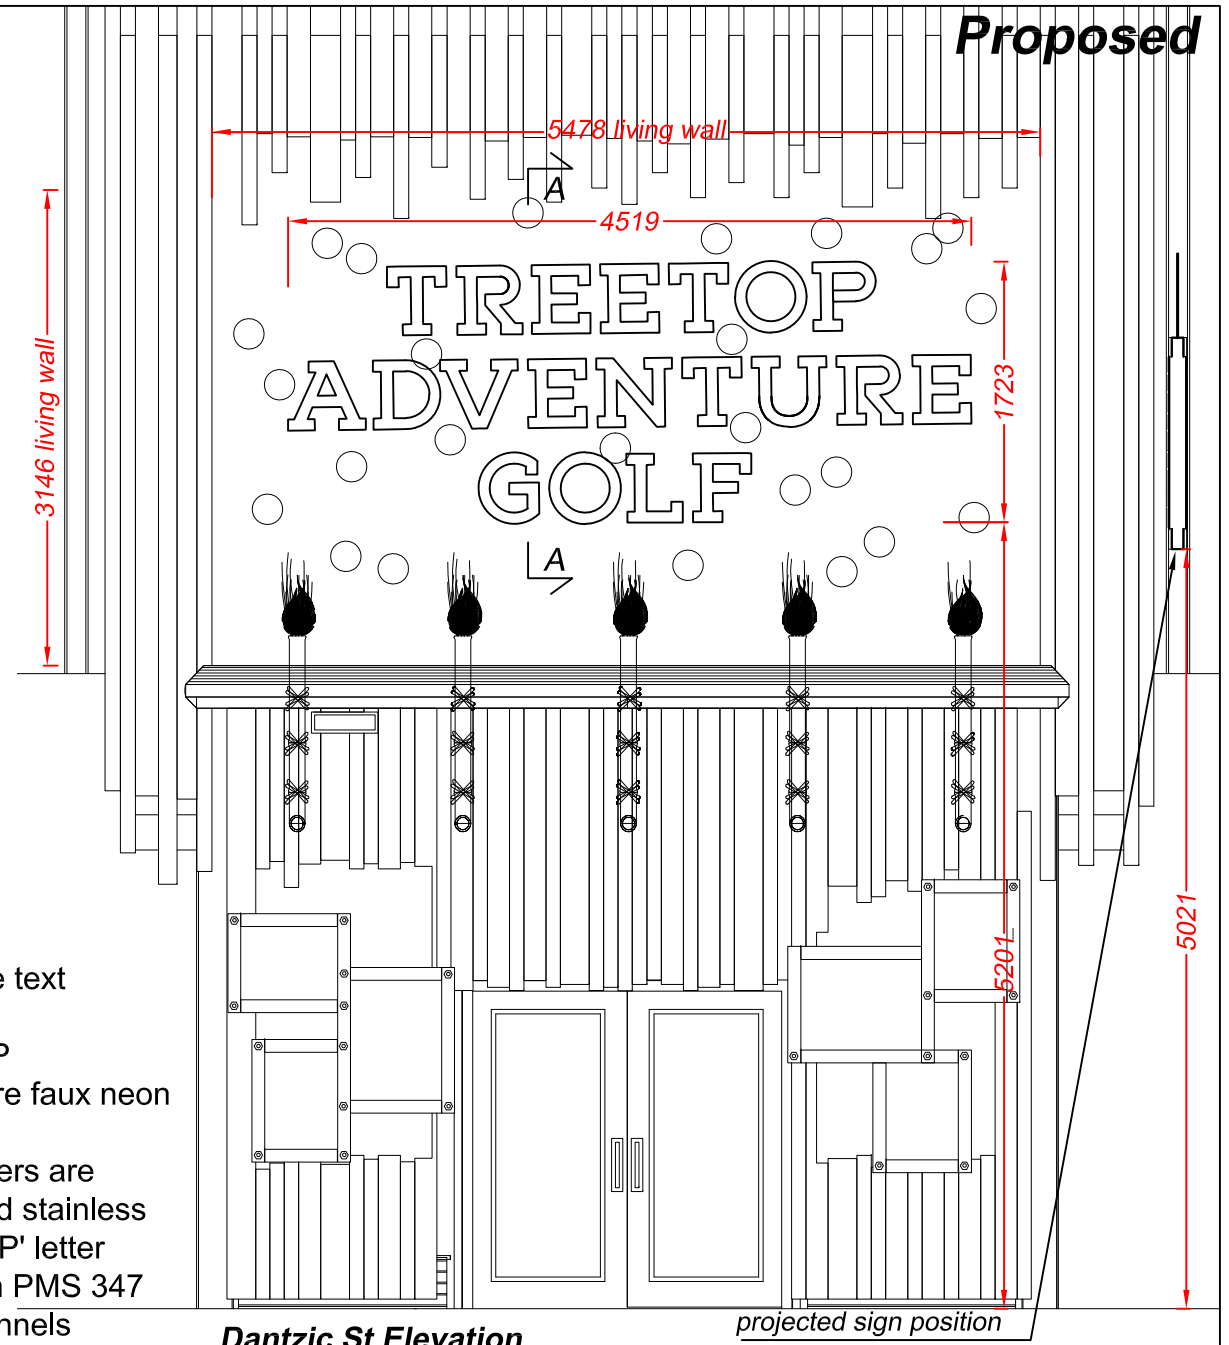

Dantzic St Elevation
Scale 1:50

0m 1m 2m 3m 4m 5m

Technical Signs
Floor 1 - Unit 3
Hille Business Centre
132 St Albans Road
Watford, Herts, WD24 4AE
Tel: 01923 811999
Fax: 01923 811998
E-mail: Info@technicalsIgns.co.uk

Client	Treetop Adventure Golf
Address/Job details	The Printworks 7 Dantzic St Manchester M4 2BS Proposed signage
Job No	-
Drawn by	DN
Date	22/03/22
Scale	As specified (A3)
Drawing No	596532-2
Rev	