

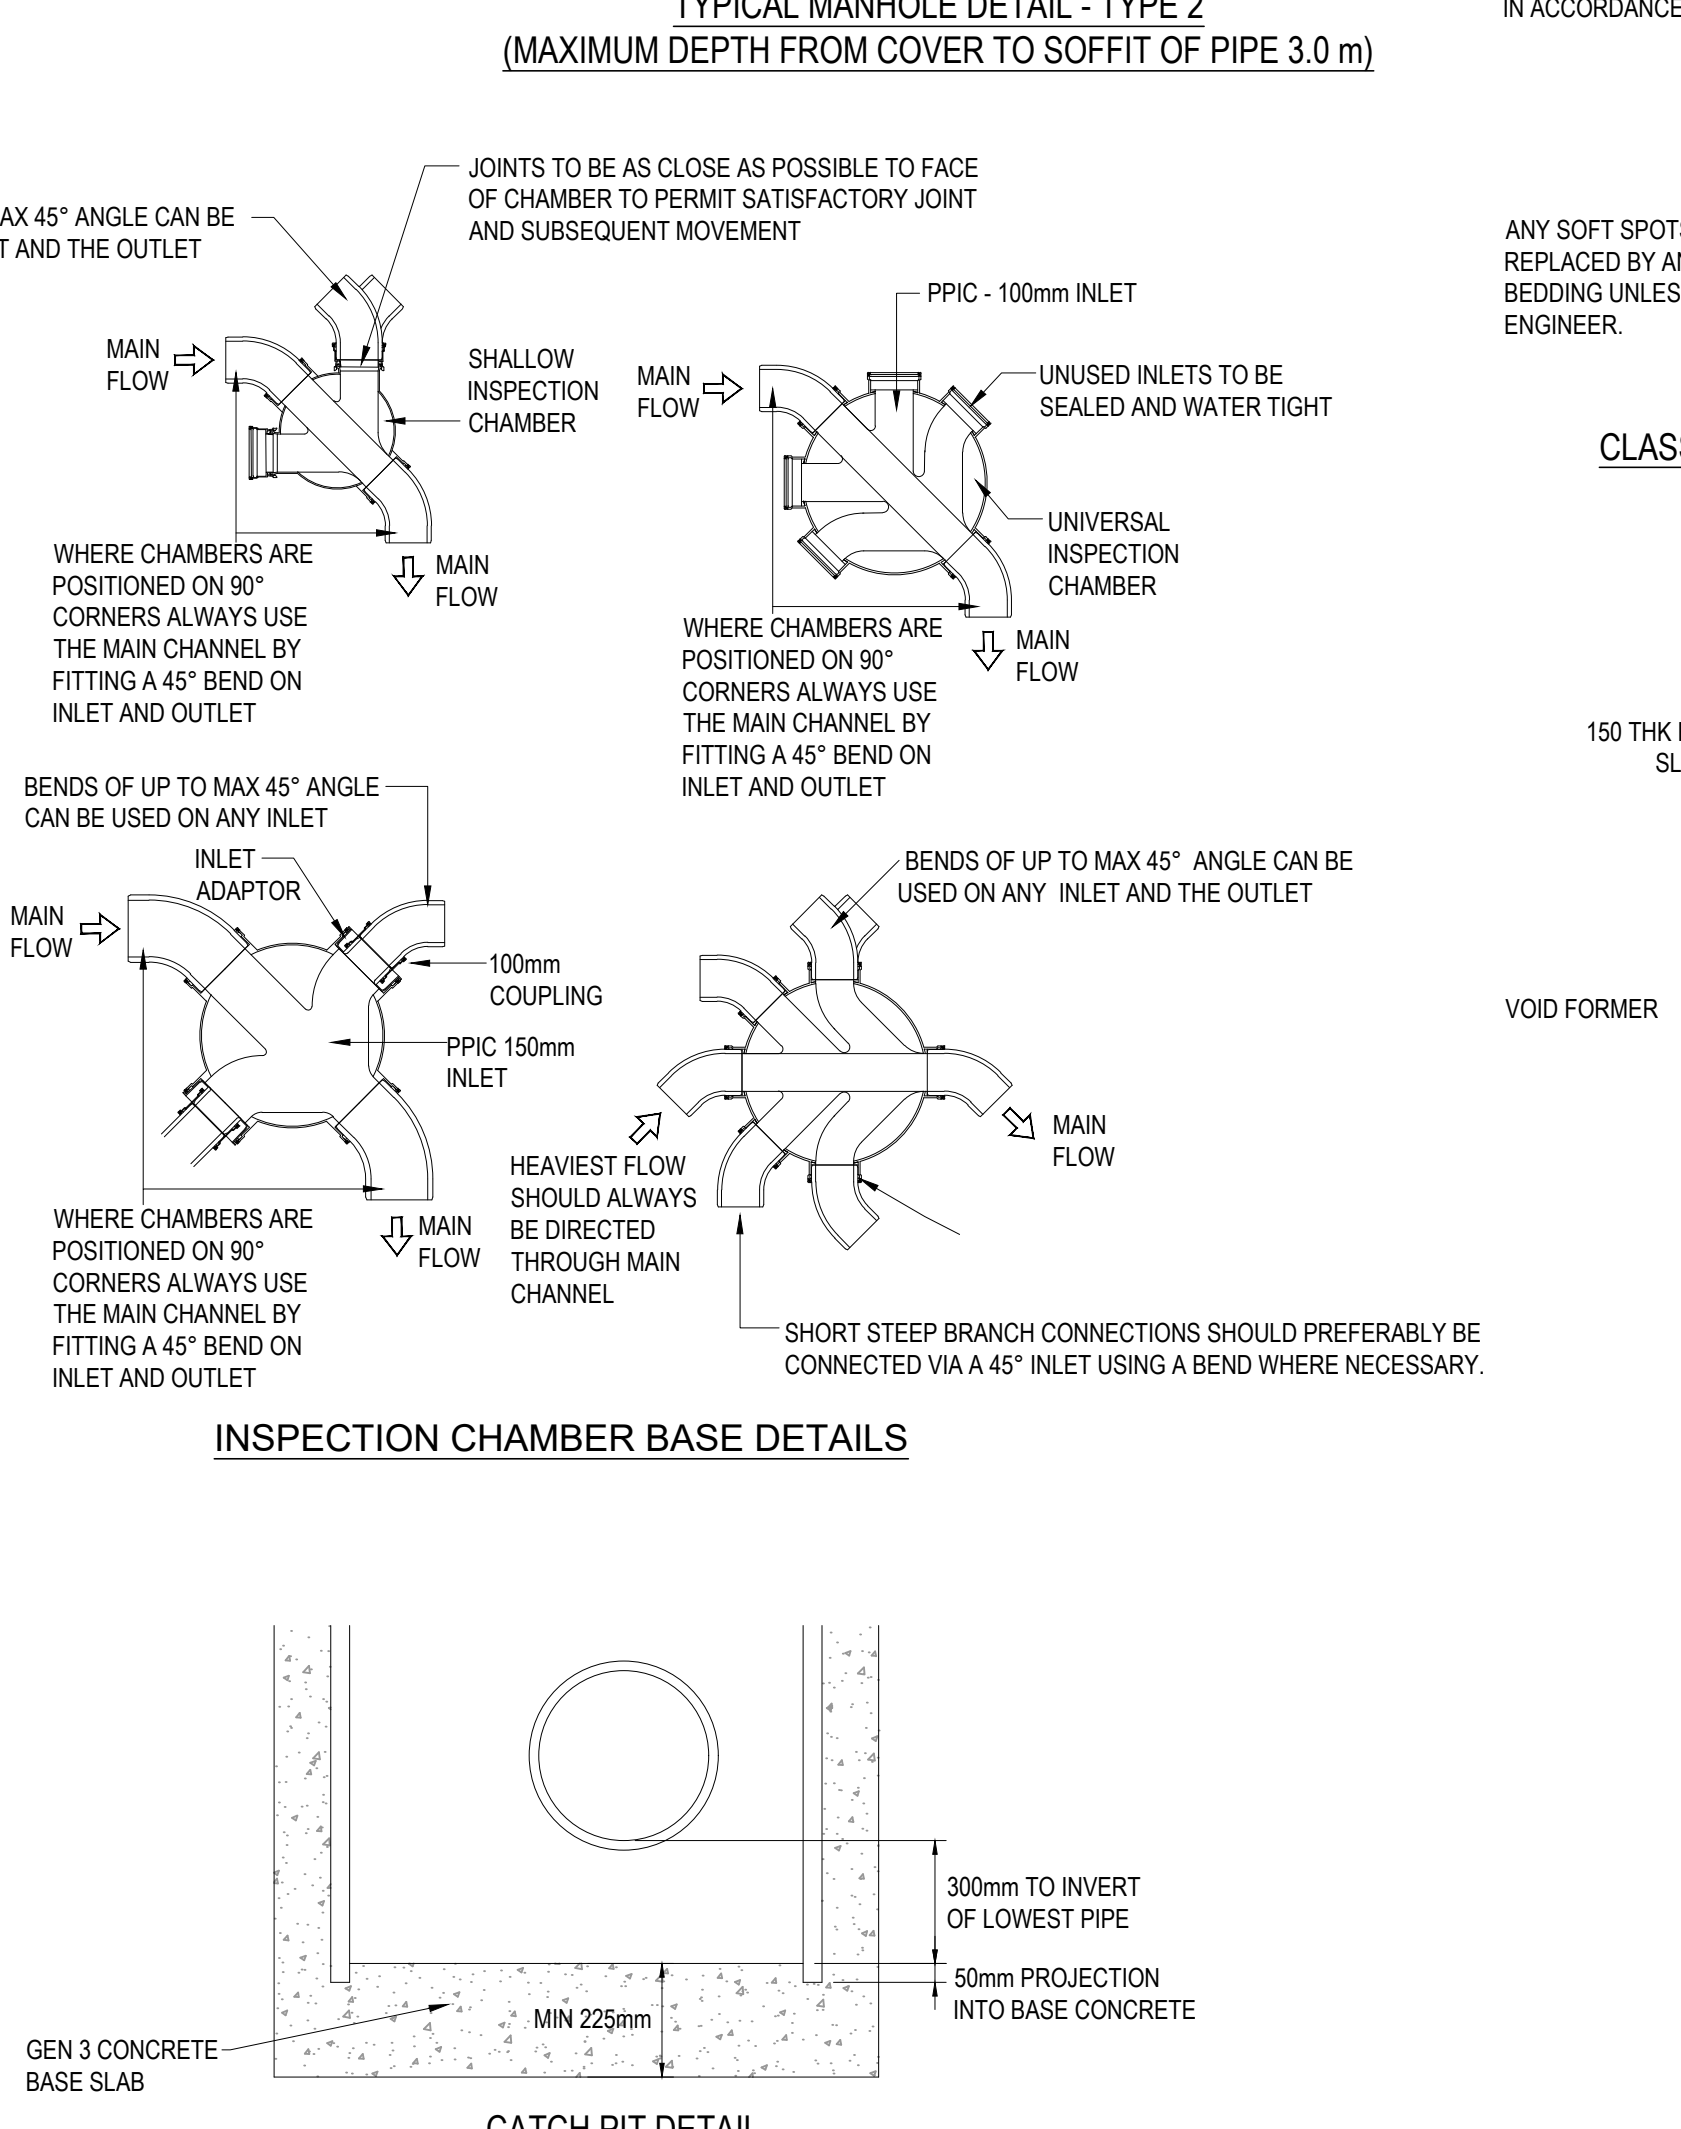


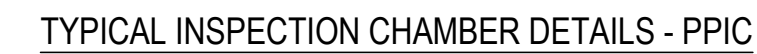

1. THIS DRAWING IS TO BE READ IN CONJUNCTION WITH ALL RELEVANT ARCHITECTS AND ENGINEERS DRAWINGS AND SPECIFICATIONS.
2. DO NOT SCALE THIS DRAWING. ANY AMBIGUITIES, OMISSIONS AND ERRORS ON DRAWINGS SHALL BE BROUGHT TO THE ENGINEERS ATTENTION IMMEDIATELY. ALL DIMENSIONS MUST BE CHECKED / VERIFIED ON SITE.
3. ALL DIMENSIONS ARE IN MILLIMETRES UNLESS NOTED OTHERWISE.

C02	UPDATED FOR CONSTRUCTION	02.02.22	MW	MW
C01	FOR CONSTRUCTION	02/12/21	MW	MW
P03	STAGE 4 ISSUE	08/07/21	CS	MW
P02	STAGE 3- DRAWING NUMBER UPDATED	01/02/21	MW	CG
P01	STAGE 3	18/01/21	MW	CG
Rev:	Description:	Date:	By:	Check:

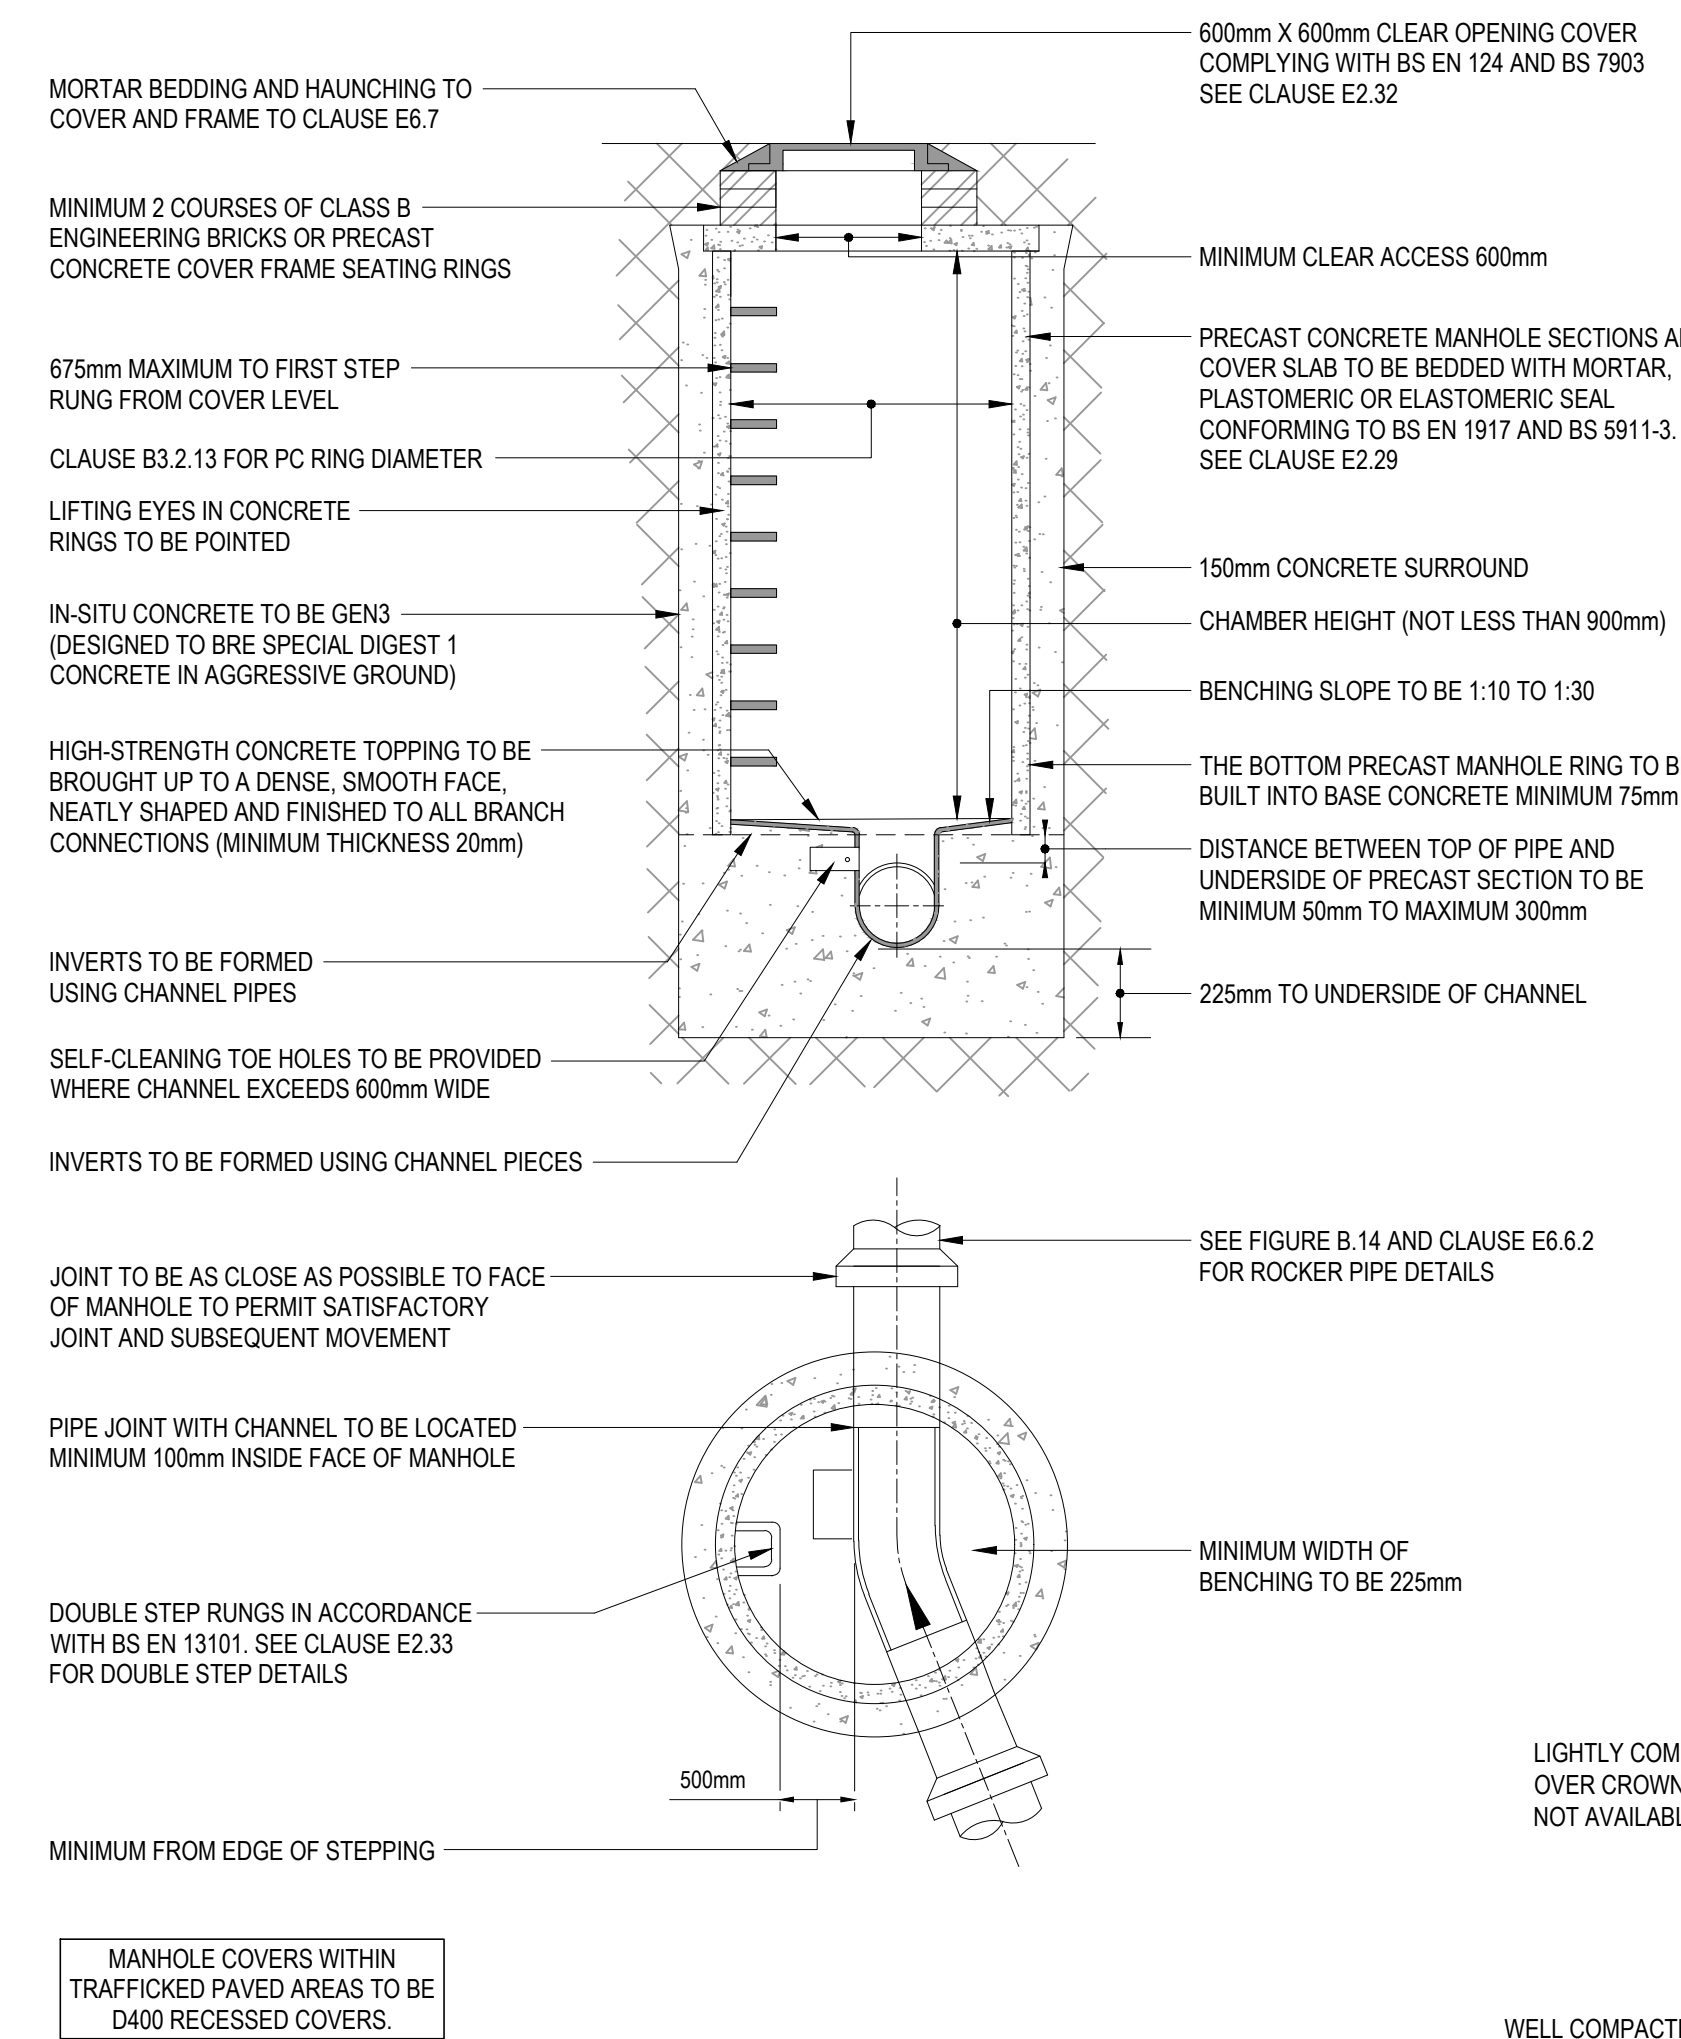

Merchant Exchange, 17-19 Whitworth Street West, Manchester, M1 5WG
0161 236 2394
manchester@curtins.com
www.curtins.com

Civils & Structures • Transport Planning • Environmental • Infrastructure • Geotechnical • Conservation & Heritage • Principal Designer
Birmingham • Bristol • Cambridge • Cardiff • Douglas • Dublin • Edinburgh • Glasgow • Kentish • Leeds • Liverpool • London • Manchester • Nottingham

Status:						
FOR CONSTRUCTION						
Project:						
SWAN HOUSE, ROCHDALE ROAD						
Org Title:						
DRAINAGE DETAILS						
SHEET 1						

Project No:	Size:	Date:	Drawn By:	Designed By:	Checked By:	RG Series		
067266	A1	18/01/21	MW	MW	CG	26		
	Scale: 1:20							
Project Code:	Originator:	Volume:	Role:	Uniclass:	Type:	Level:	Number:	Rev:
32073	CUR	ZO	C	G581	DE	XX	003	C02