



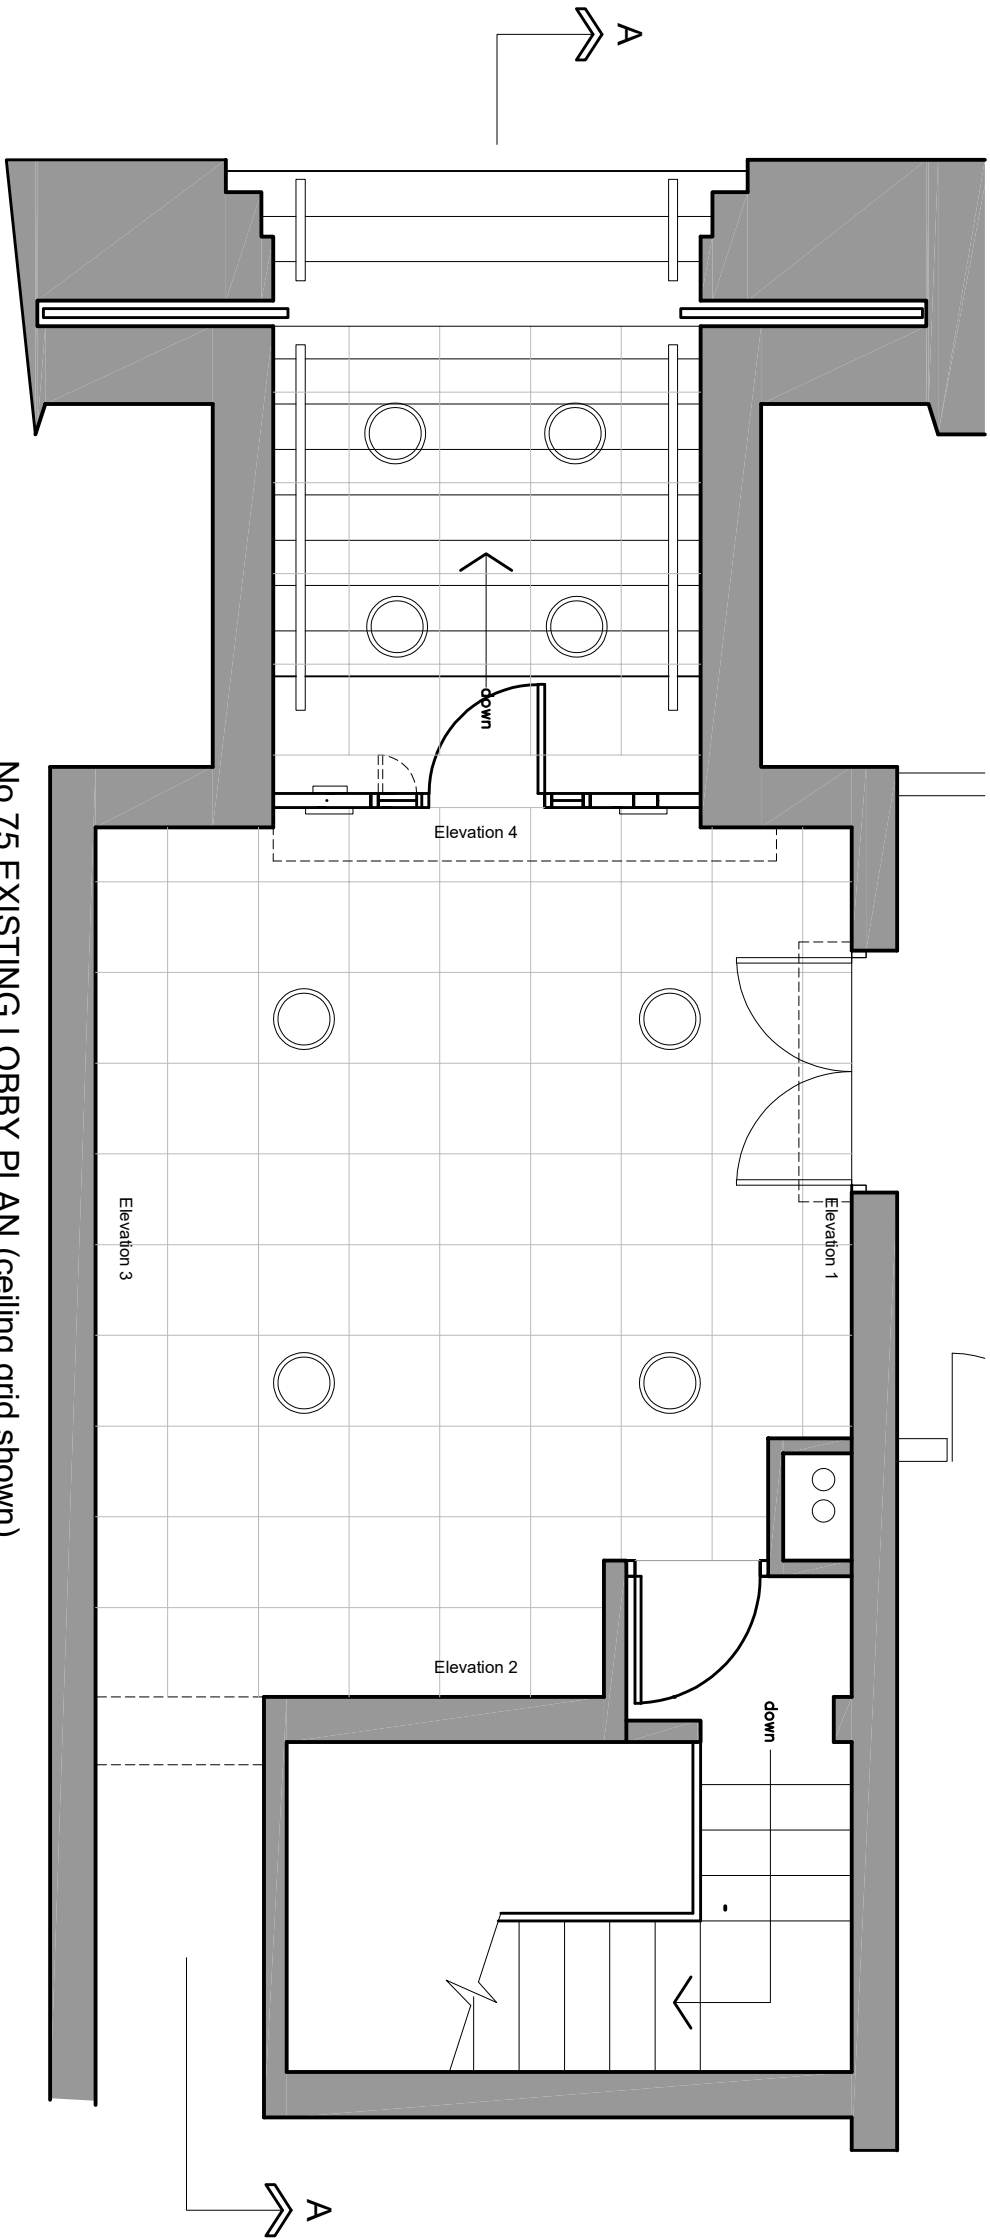

No.75 EXISTING LOBBY PLAN (ceiling grid shown)

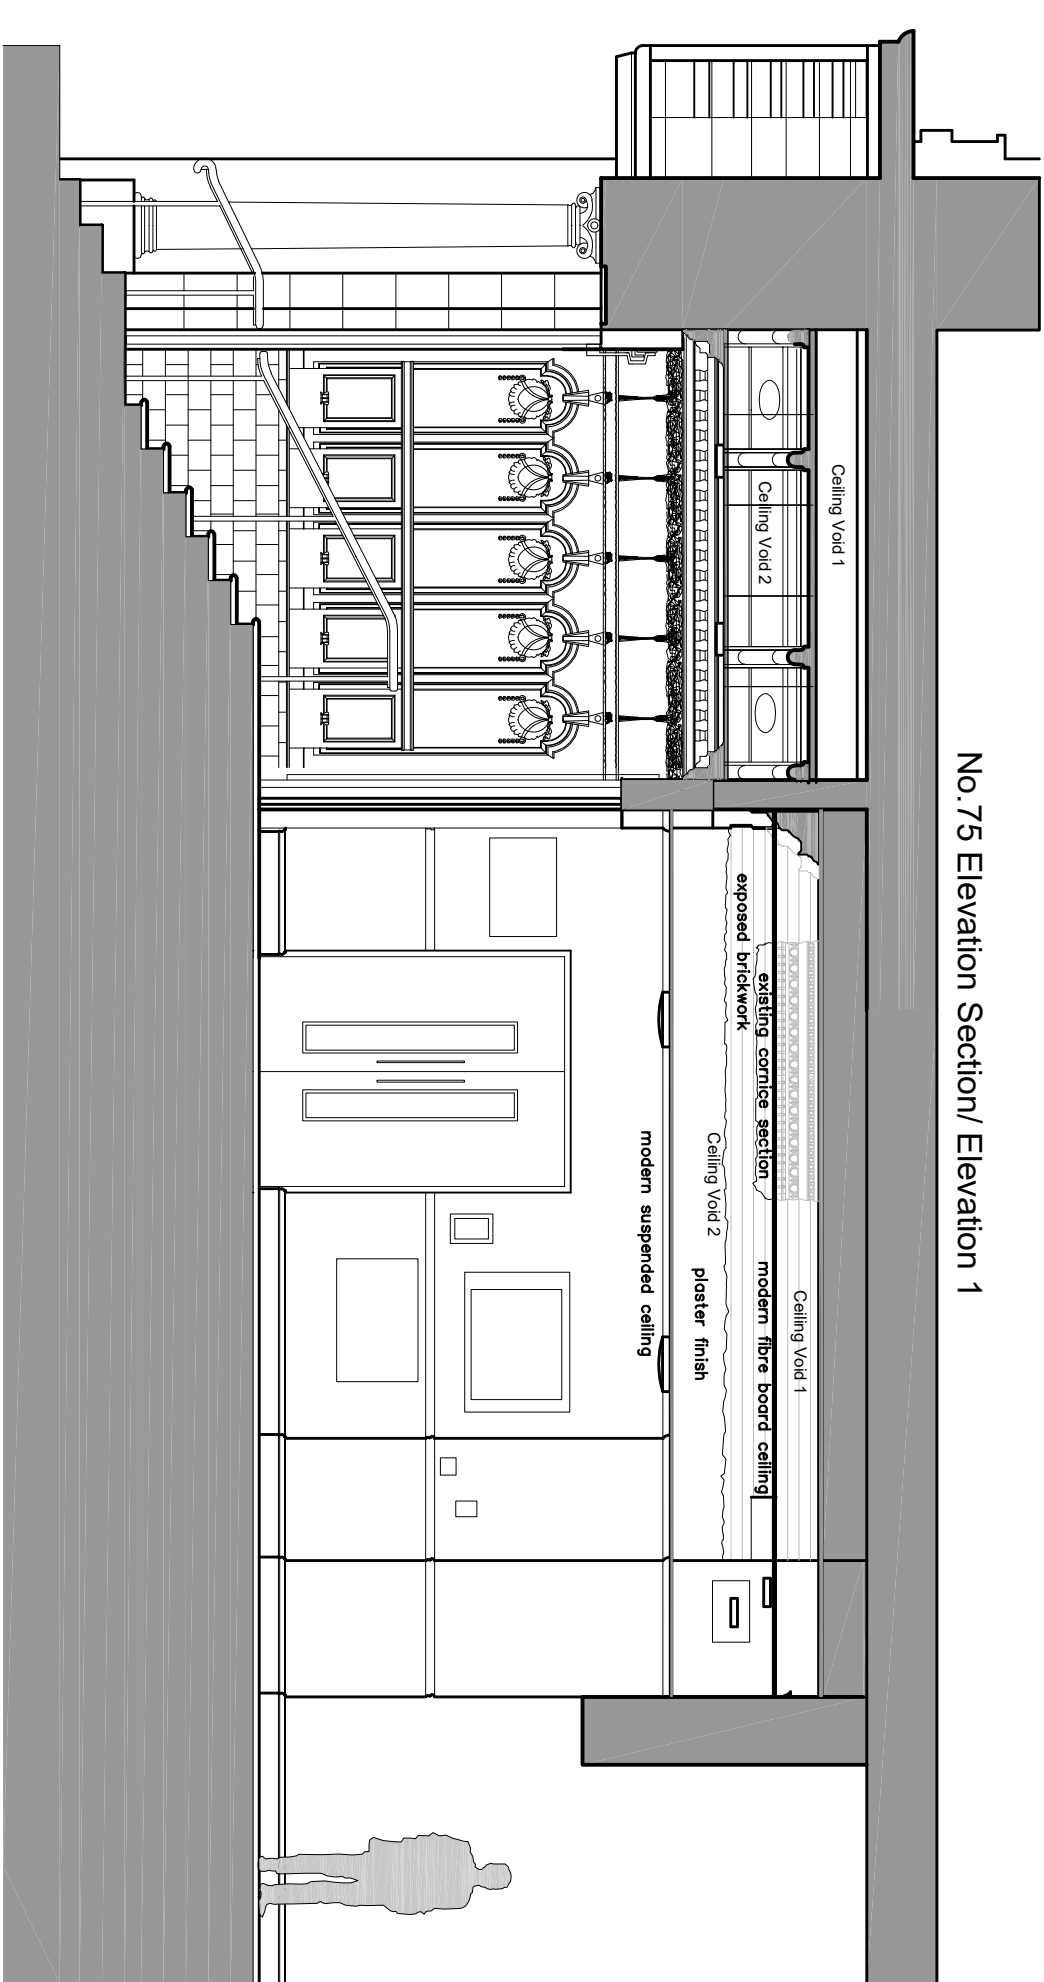

No.75 Elevation Section/ Elevation 1

NOTES

A3

rev	date	by	description

contract
ENTRANCE LOBBIES
INDIA HOUSE
WHITWORTH STREET
MANCHESTER

client
THE GUINNESS PARTNERSHIP

dwg no. 5194/ 30
rev. date
NOV 21

scales 1/ 50 @ A3
drawn checked
RW

subject
No.75 LOBBY
EXISTING PLAN & SECTION

Warburton
a s s o c i a t e s
Chartered Architects
The Old Police Station, 62 Chapel Street, MANCHESTER M3 7AA
Tel: 0161 833 9345 Fax: 0161 831 7594 mail@warburtonassociates.com