


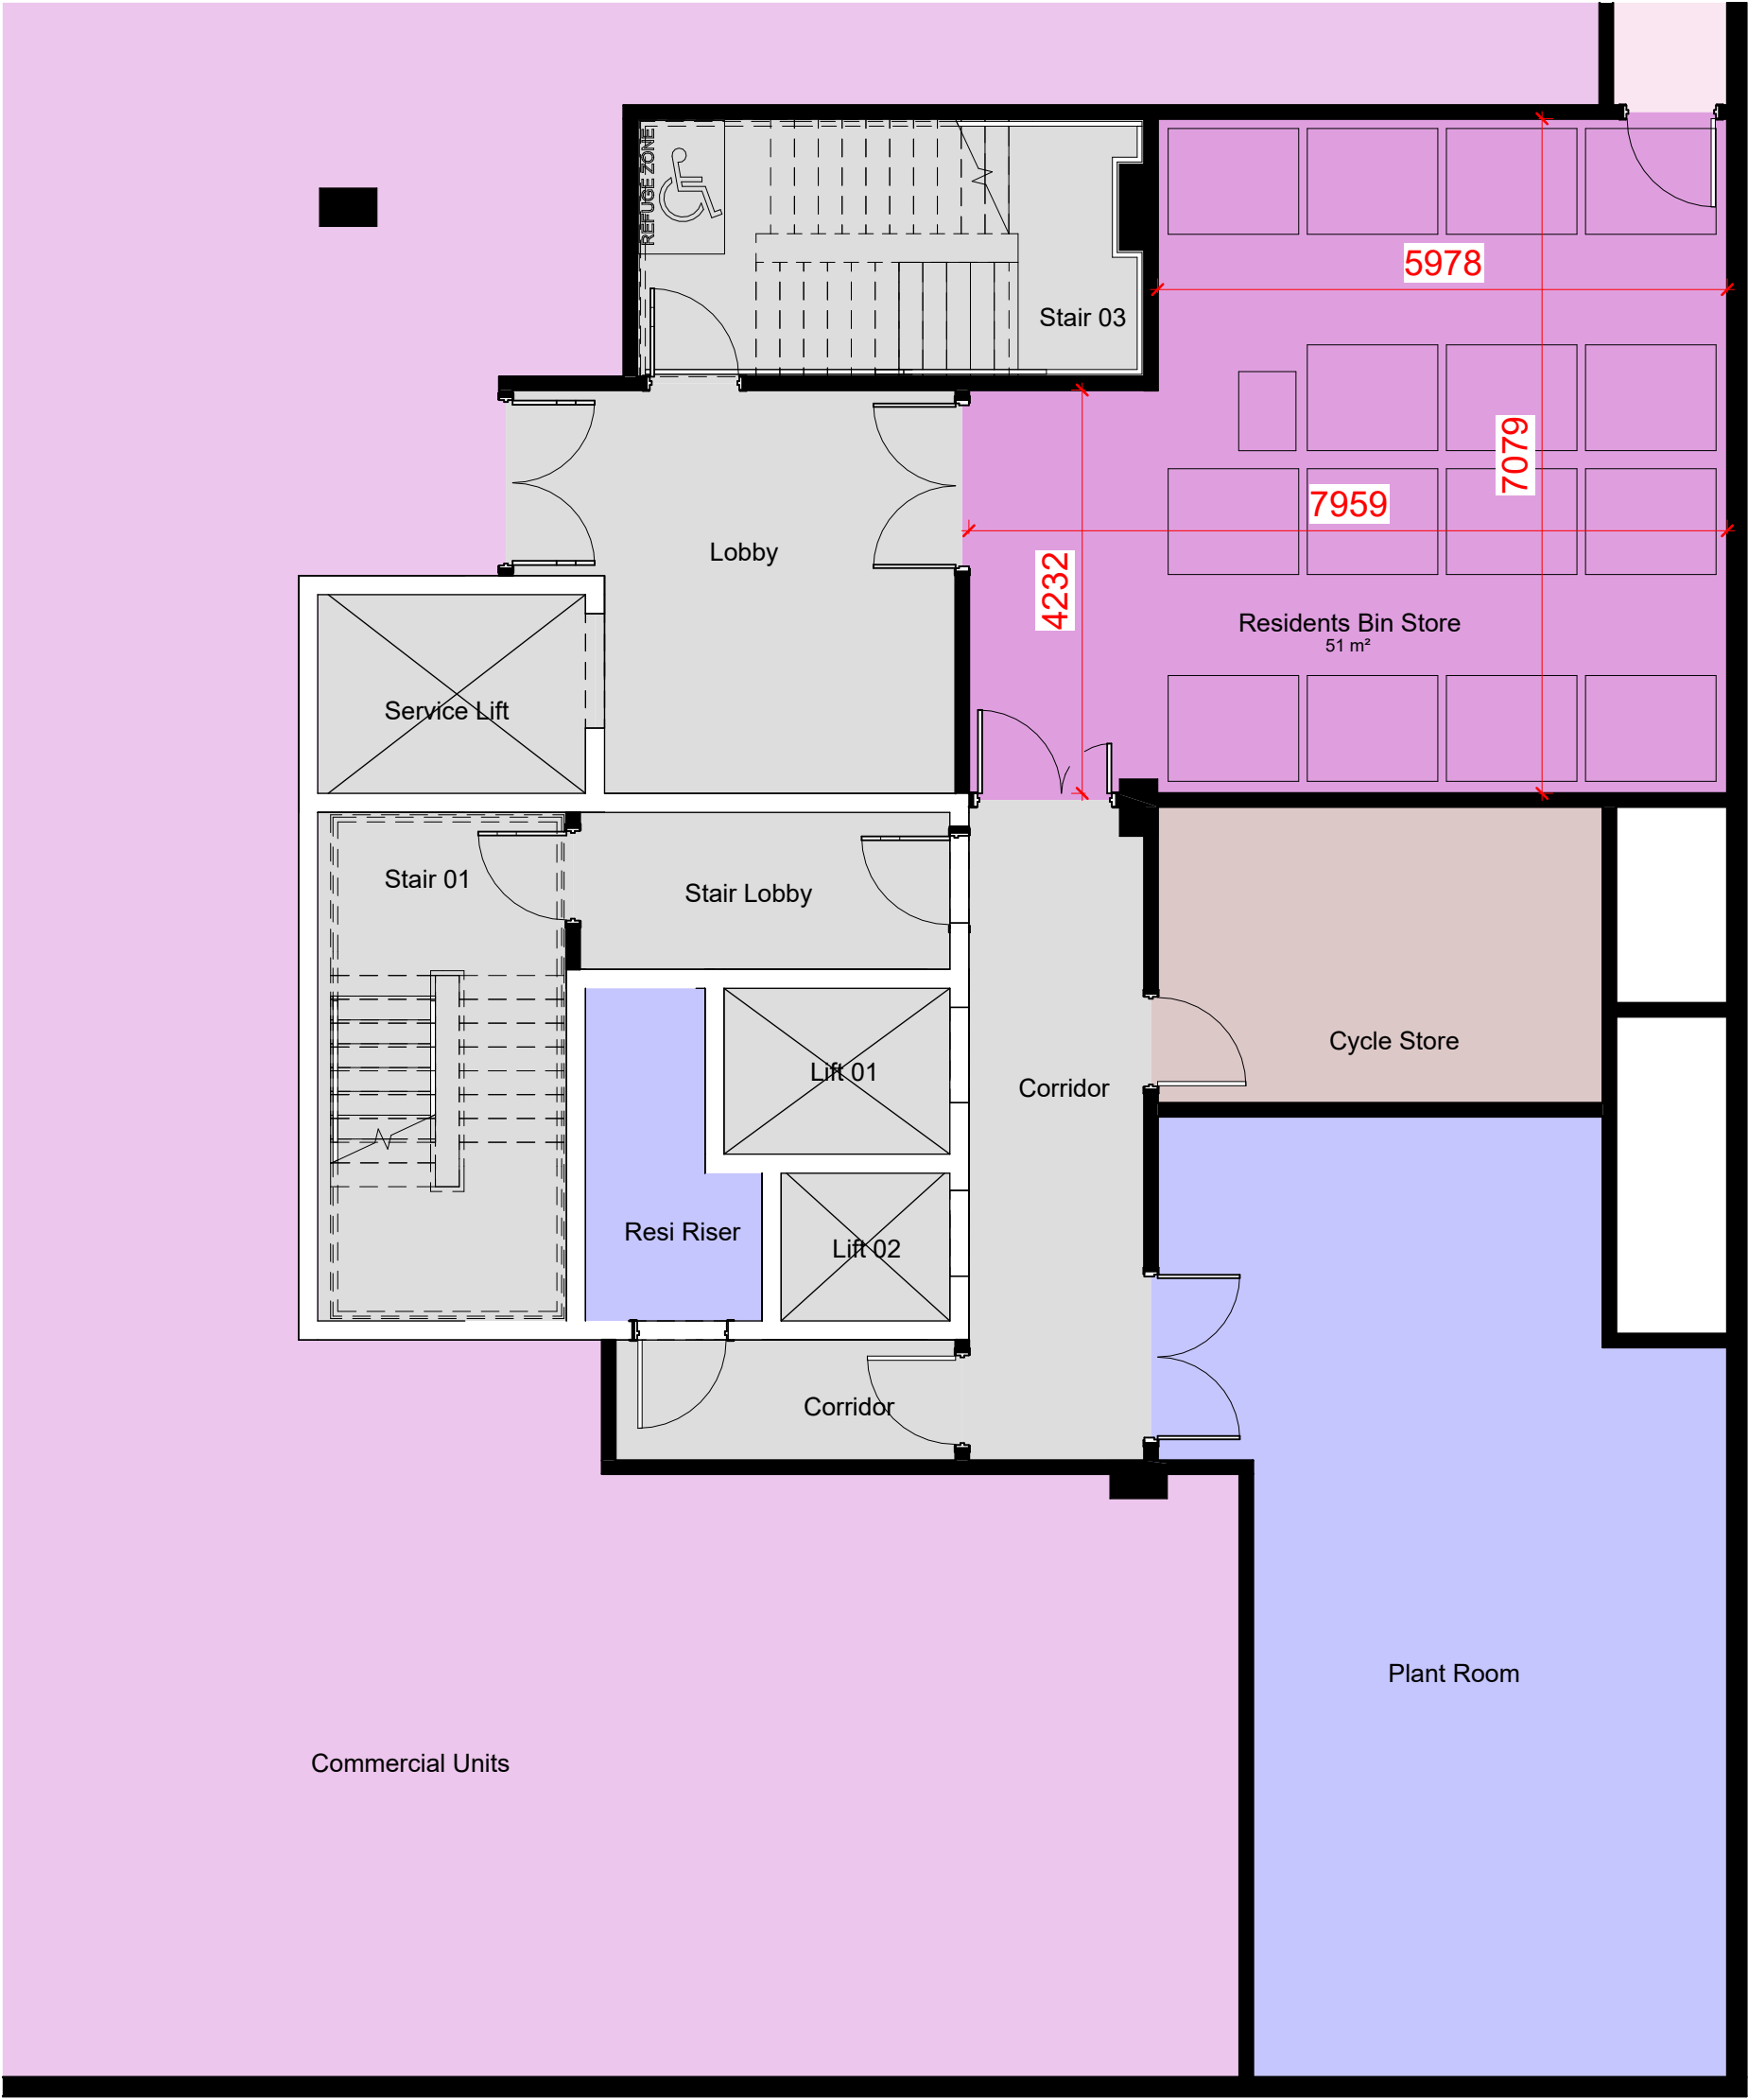

1 Block A Bin Store  
1 : 75

1:75

<