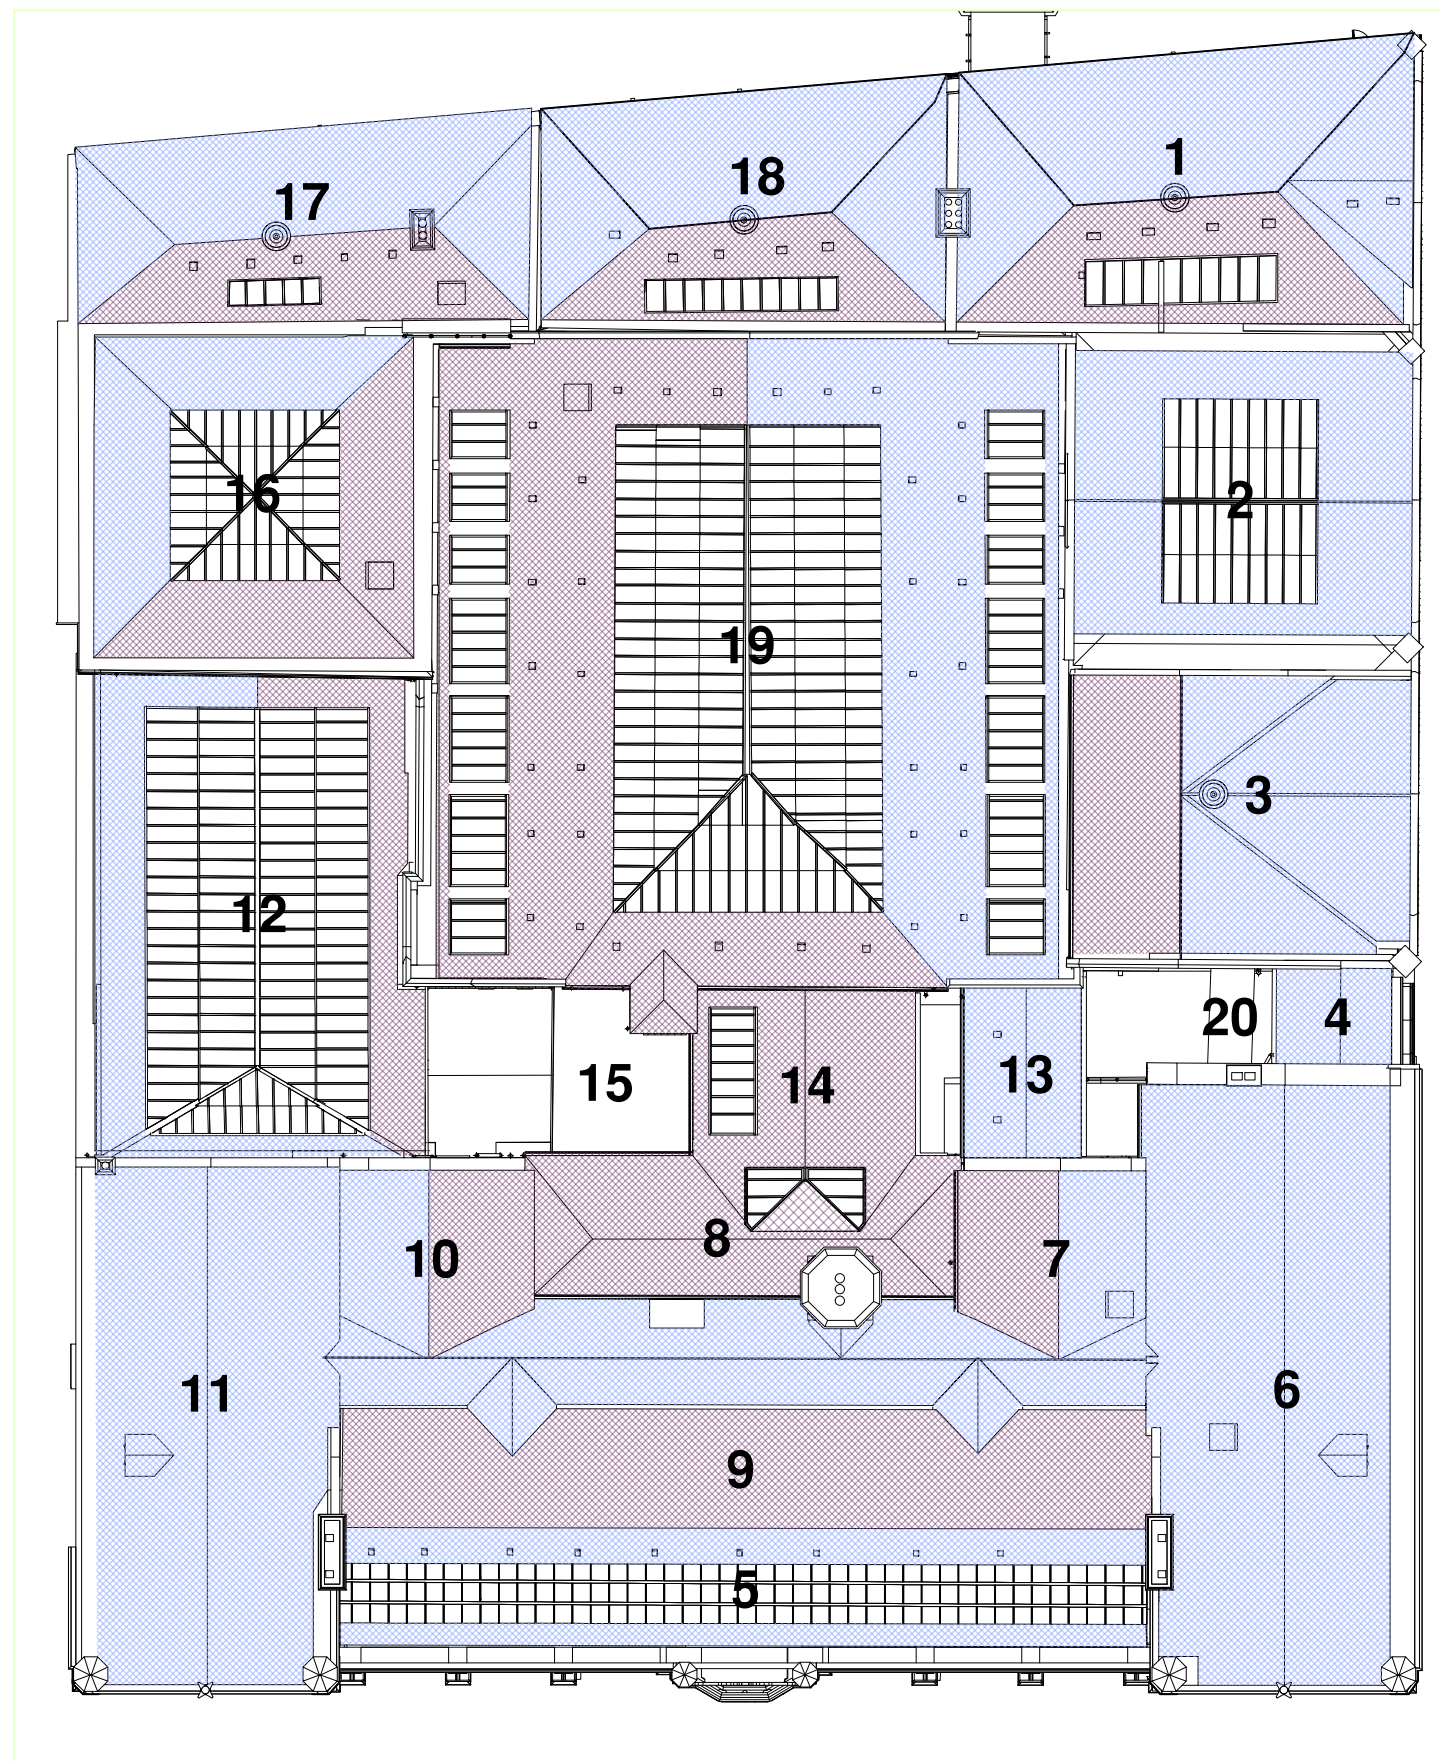


LEGEND.

	DENOTES EXISTING SLATES RE-USED ON THE PROMINENT ELEVATIONS. 60% of Overall Slate Roof Area
	DENOTES LPA AGREED (NEW TO SITE) RECLAIMED SLATES 40% of Overall Slate Roof Area

Slate renewal intention as set out on drawing
1002B-CAA-XX-ZZ-DR-A-017115_A_C01_Existing & Reclaimed Roof Slate Location Plan

Item	Roof Area (Approximately)	Percentage (Approximately)
Overall Slate Roof Area	1655m ²	----
Blue Hatching (existing)	999m ²	60%
Red Hatching (reclaimed)	656m ²	40%

C02	RECORD ISSUE	SB	31.05.2024
C01	FIRST ISSUE	NA	24.11.2022
Rev	Description	By	Date

Client	
--------	--

Manchester Metropolitan University

Project

Grosvenor Lifecycle Refurbishment Project

Drawing Title **SLATE RENEWAL STRATEGY**
Areas Showing Where Existing Slates re-used and where
LPA agreed (new to site) Reclaimed Slates were used.

Suitability	CR - CONSTRUCTION RECORD	Scale @ A3 Not To Scale
-------------	--------------------------	-------------------------

10034	1002B-CAA-XX-ZZ-DR-A-017115	C02
-------	-----------------------------	-----

C+A JOB NO.	PROJECT - ORIGINATOR - VOL. - LEVEL - TYPE - ROLE - NUMBER	REV.
-------------	--	------

Cassidy⁺
Ashton

www.cassidyashton.co.uk

Architecture + Building Surveying + Town Planning

7 East Cliff, Preston, Lancashire, PR1 3JE **T: 01772 258 356**
 10 Hunters Walk, Canal Street, Chester, CH1 4EB T: 01244 402 900
 St Andrews Business Centre, Mold, Flintshire, CH7 1XB T: 01352 706 246

C+A