



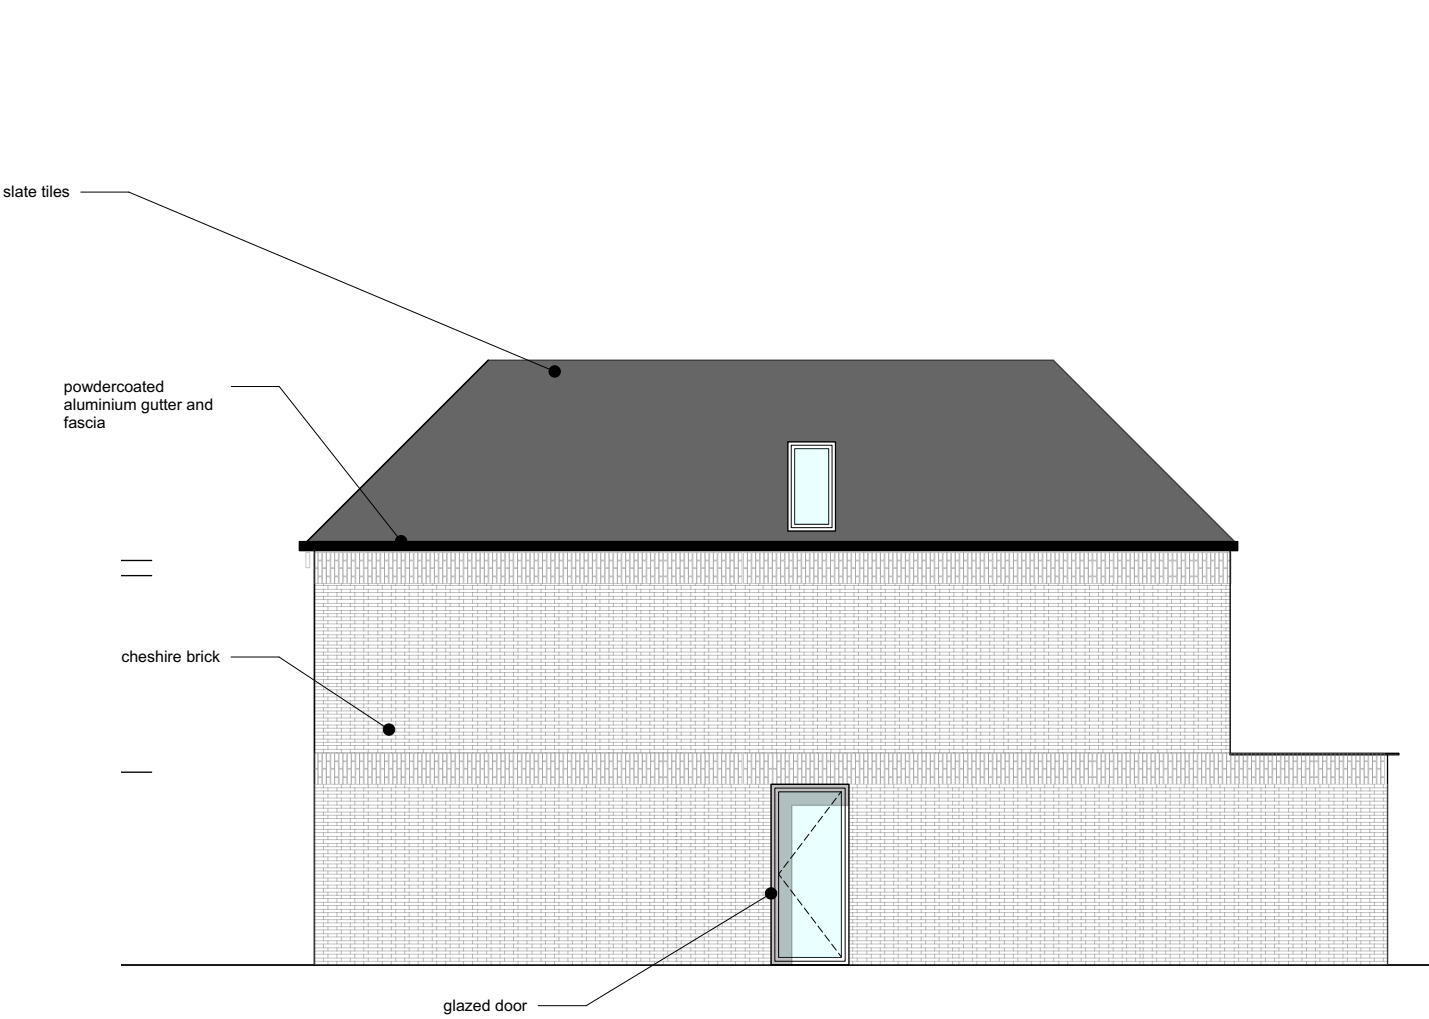

1 Proposed Side Elevation
Scale: 1:100

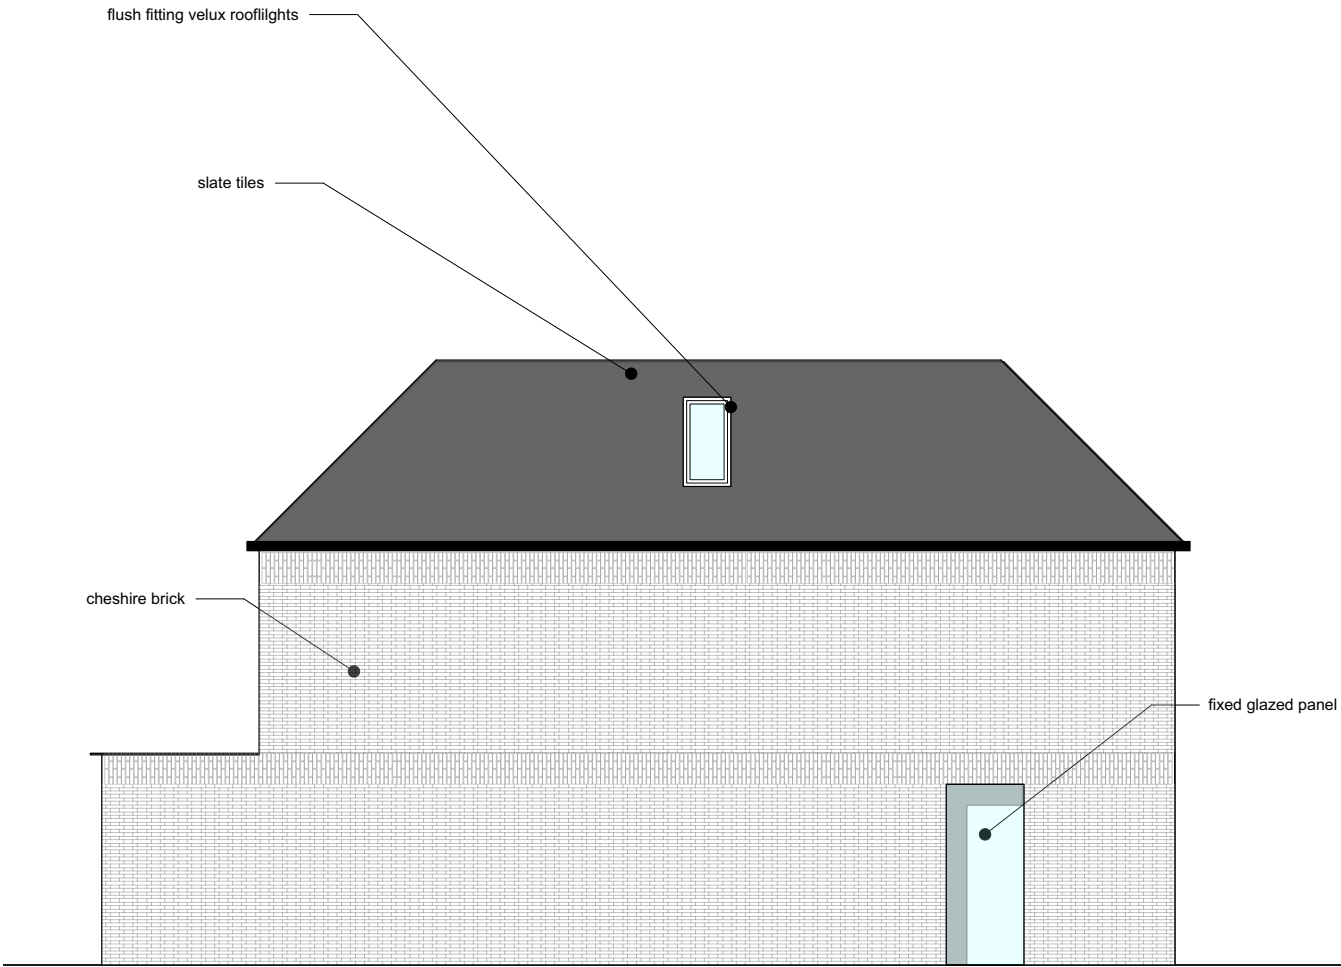

2 Proposed Side Elevation
Scale: 1:100

Sussex Avenue

Proposed Elevations

dwg 1926-202 rev H

scale 1:100 @ A3

issued Information

date 10.08.2020 drawn MM checked MM

mcnulty architects

RIBA
Chartered Practice

mcnulty architects ltd
Designworks
The Colony Wilmslow
Abraham Road
SK9 4LY

info@mcnultyarchitects.com
01625 468 991