


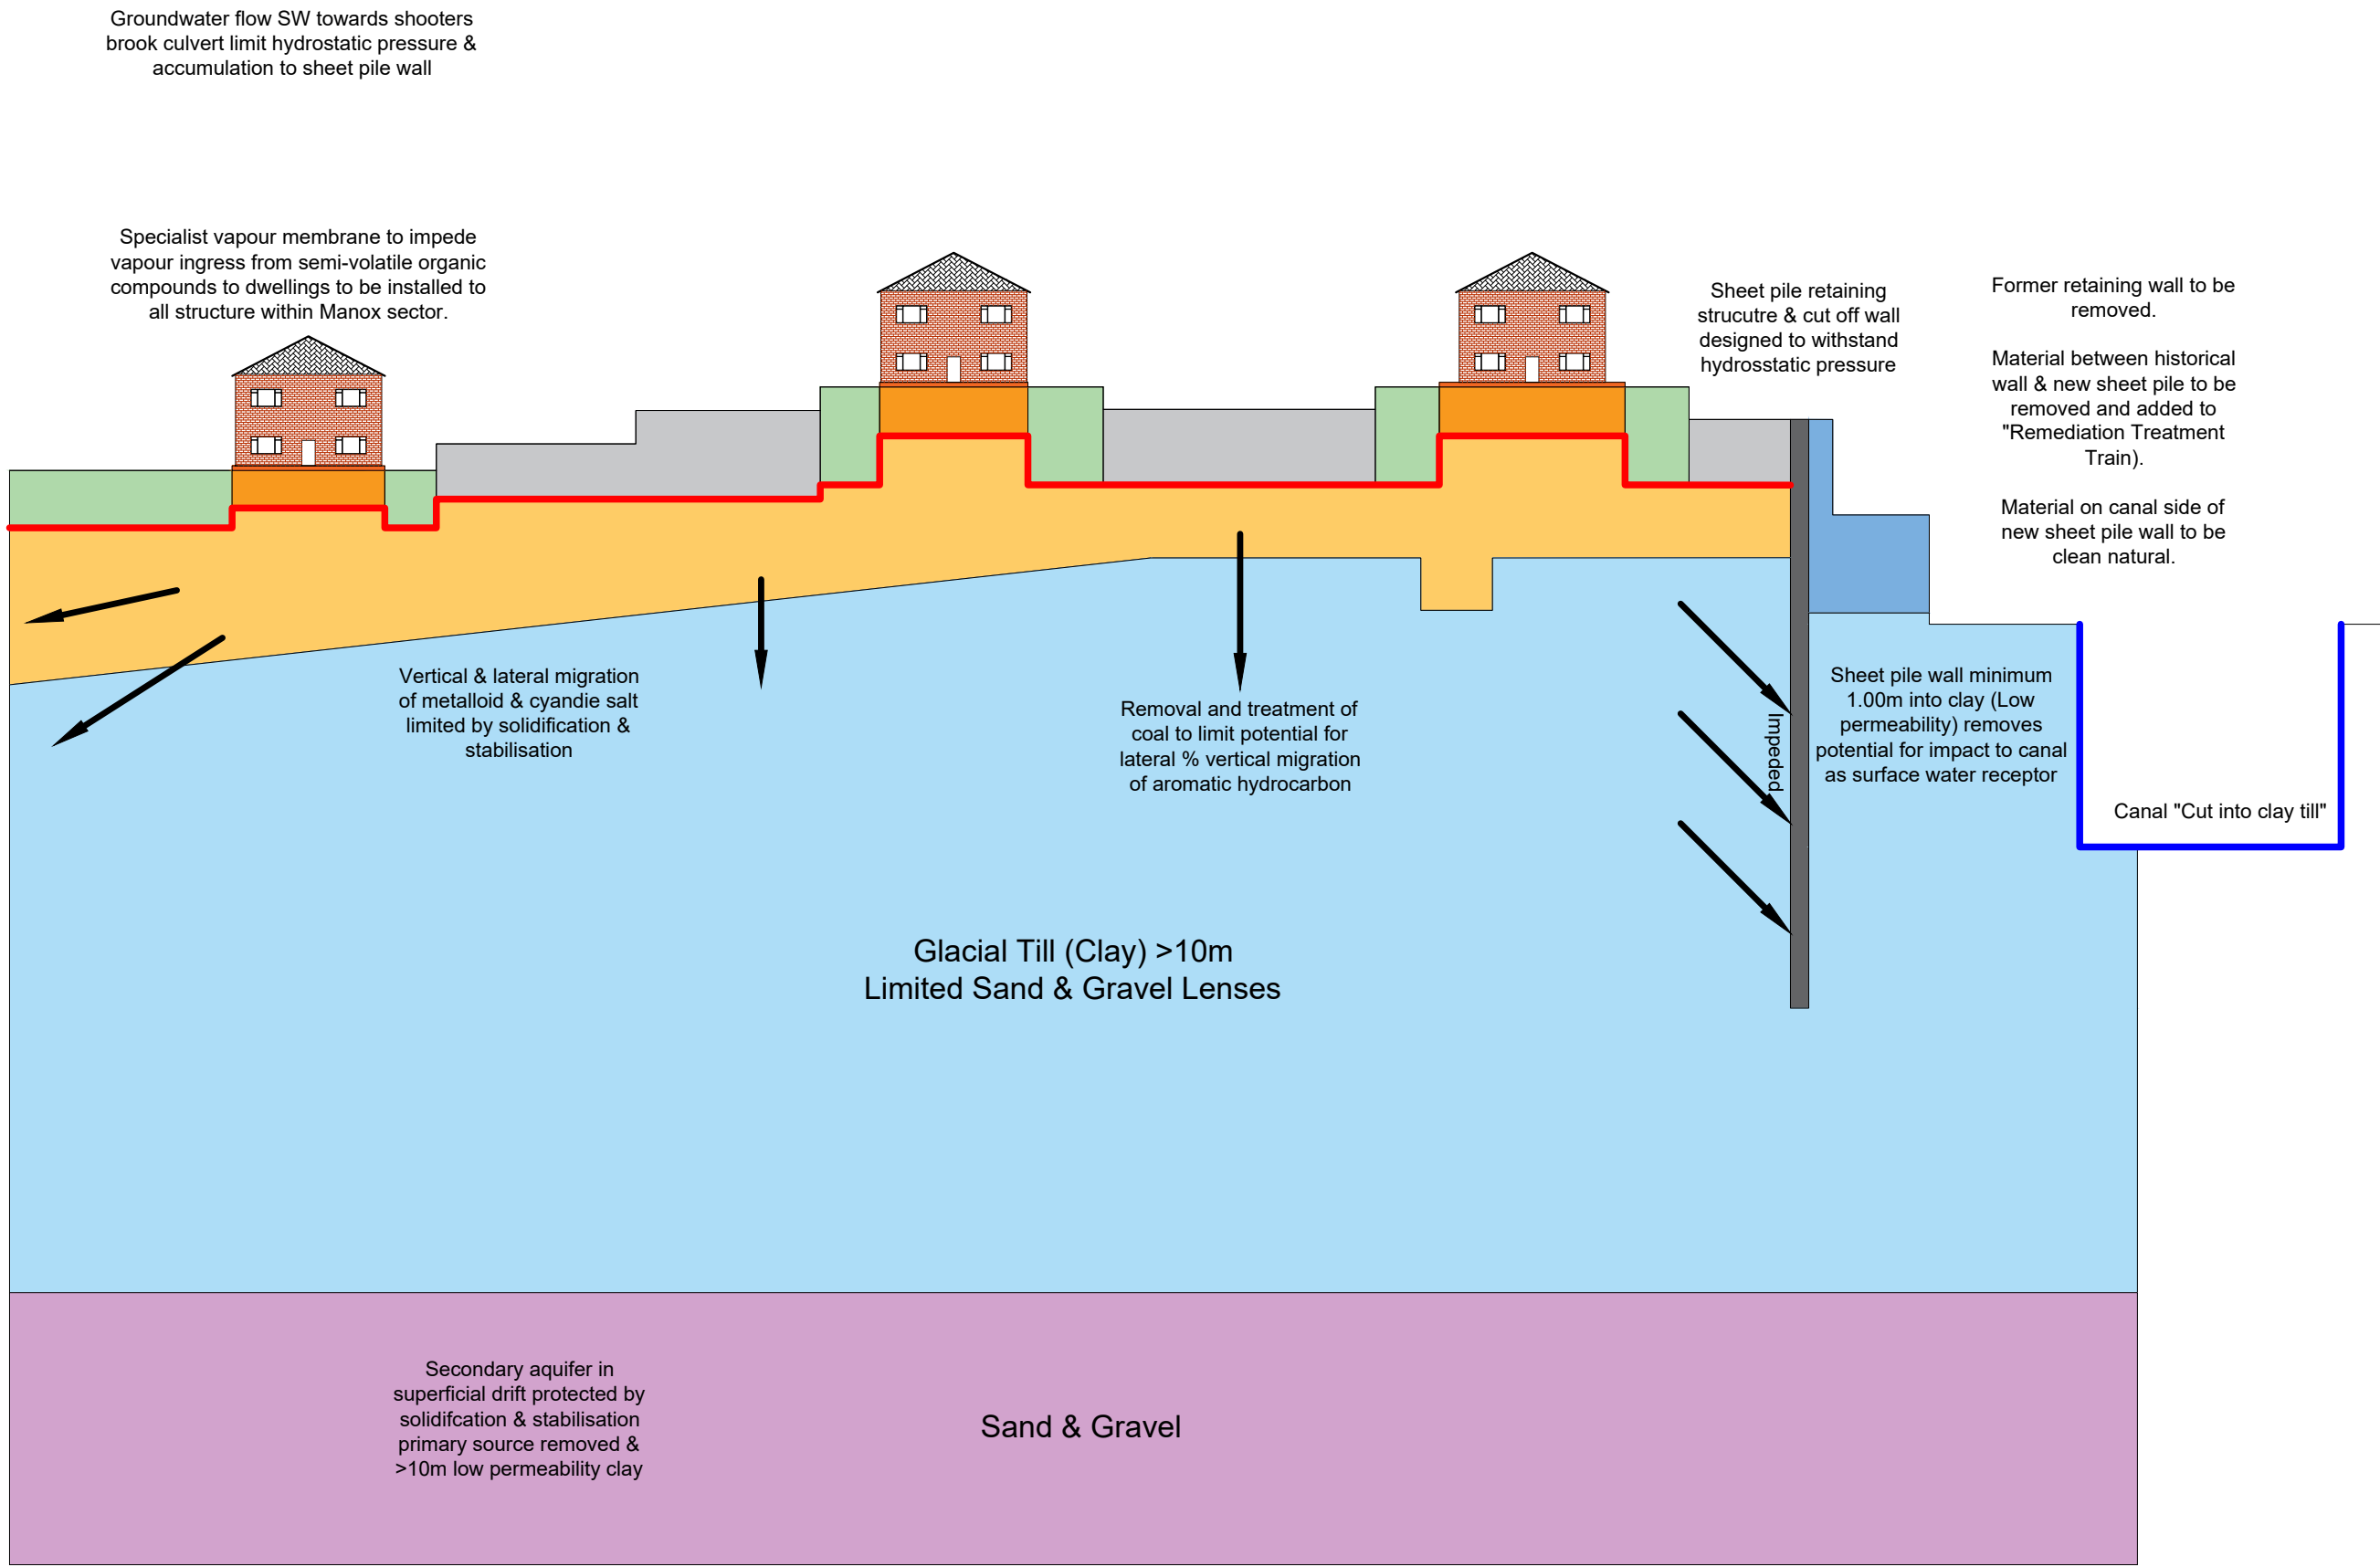

CSM Features

- Inert import & Sub-Structure
- Inert import & Highways & Driveways
- 1000mm clean cover to garden / Landscaping to remove direct exposure
- Full depth excavation of made ground across Manox site. All material enters "Remediation Train" prior to treatment, analysis & Re-use
- Glacial Till (Clay)
- Sand & Gravel
- Subformation or "Remediation platform level"
Gardens 1000mm / Roads / Drives & Plots - 750mm

Notes:

P1	-	17.11.2020	DRAFT	HM	EM
Phase	Revision	Date	Issue	Drawn	Checked

Client:

Engie

Job Title:

Manox

Job No:

13-887

Drawing No:

034

Date:

17.11.2020

Scale:

NTS



Environmental Engineering
Partnerships Ltd
City Heliport & Business Centre
Eccles, Manchester, M30 7RU
Tel: 0161 707 9612
E-mail: info@e3p.co.uk
Website: www.e3p.co.uk

The client must not amend any drawing, design or other intellectual property produced by E3P Ltd without permission in writing from E3P Ltd in advance of any amendments being made. In the event that such written permission is not obtained in advance of the amendments being made, E3P Ltd shall not be liable for any damage and/or losses occurring as a result of the amended drawing, design or intellectual property.

Post Remediation
Developed Conceptual
Site Model