



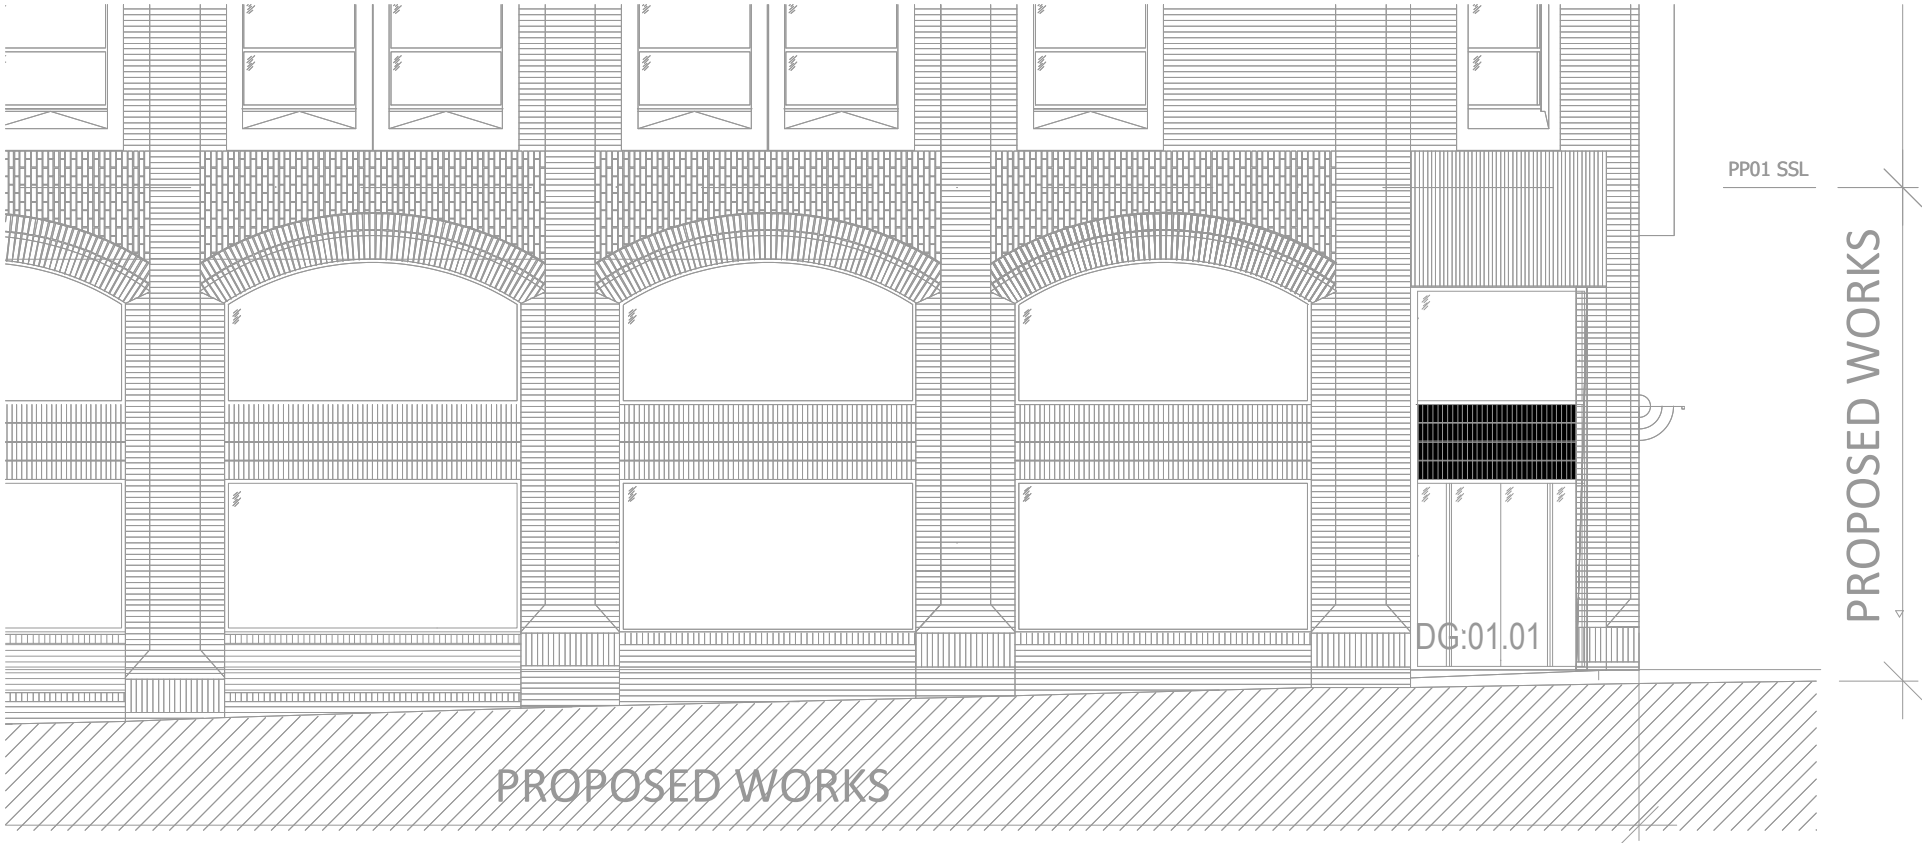

Existing Mulberry Street External Elevation
1:100 @ A3

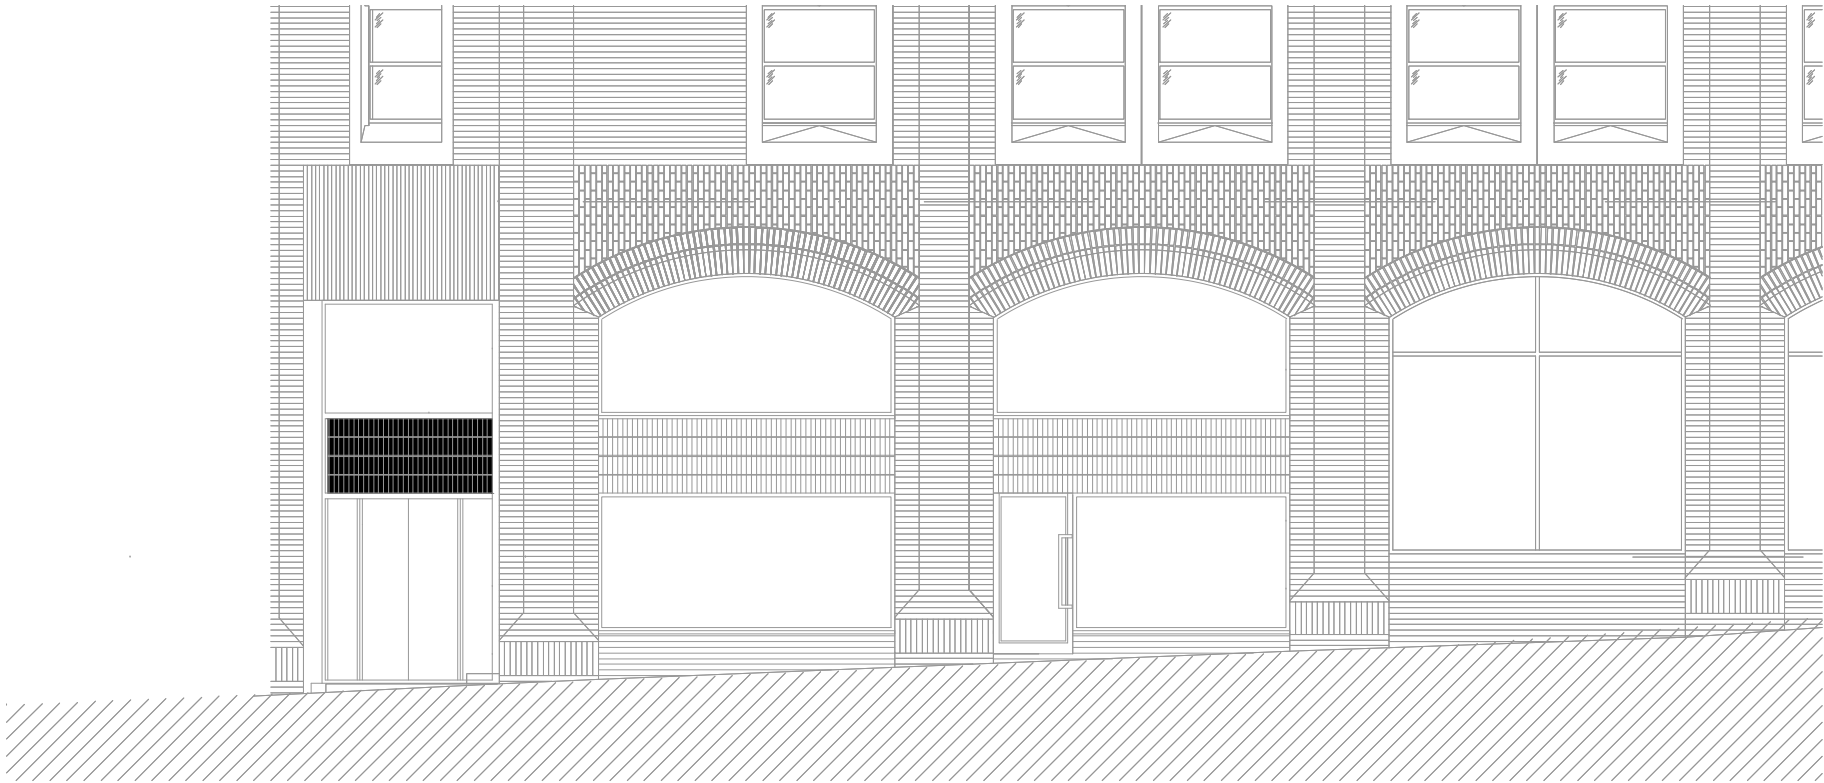

Existing Brazennose Street External Elevation
1:100 @ A3

This drawing is to be read in conjunction with all relevant drawings.

The main contractor/builder is to interpret the requirements in relationship to the site conditions encountered and as agreed with the Building Control officer.

All dimensions and sizes to be verified on site, any discrepancies to be reported to the client/project manager. These annotations were prepared for planning and/or building control submission only.

This drawing and design is the (© 2020) property of Commercial Kitchen and Bar Consultants and should not be reproduced without written permission.

Rev	Description	By	Date
E	Modified projecting sign dimension from 700mm to 500mm, updated specification.	PB	11.07.22
D	Updated visualization image. Added planters to plan and elevations. Modified neon sign background.	PB	07.07.22
C	Modifications elevations as instructed.	PB	06.07.22
B	Modified colour on elevations of indicative neon signage to yellow.	PB	03.07.22
A	For Application	PB	29.06.22
Initial Issue:	29.06.2022		

CLIENT	
Maray Bruntwood Union Manchester	
PROJECT TITLE	
Re-Fit	
DRAWING TITLE	
Existing External Elevations	
Drawn by: PB	Checked by: RH
Date: 29.06.2022	Scale: 1:100@A3

CKB		
COMMERCIAL KITCHEN & BAR		
Manchester. UK. www.commercialkitchenandbar.com 0161 266 1000 07732 096 418		
Job Ref.	Drawing No.	Revision
JR	104	E