


Use Dimensions - DO NOT SCALE
The Contractor is to check all dimensions at all times.
Contractor to check the dimensions & conditions on site before commencing. Subject to professional survey.
All errors and omissions to be reported prior to commencement.
This drawing must not be used in conjunction with any relevant specification clauses. This drawing must not be used for purposes other than that for which it is provided. All drawings subject to statutory authority approval.

This Drawing Is Copyright of DMWR Architects LTD

Scale Bar		To be used as guidance only	
1:5	mm	50	250
1:10	mm	100	500
1:20	mm	200	1000
1:50	mm	500	2500

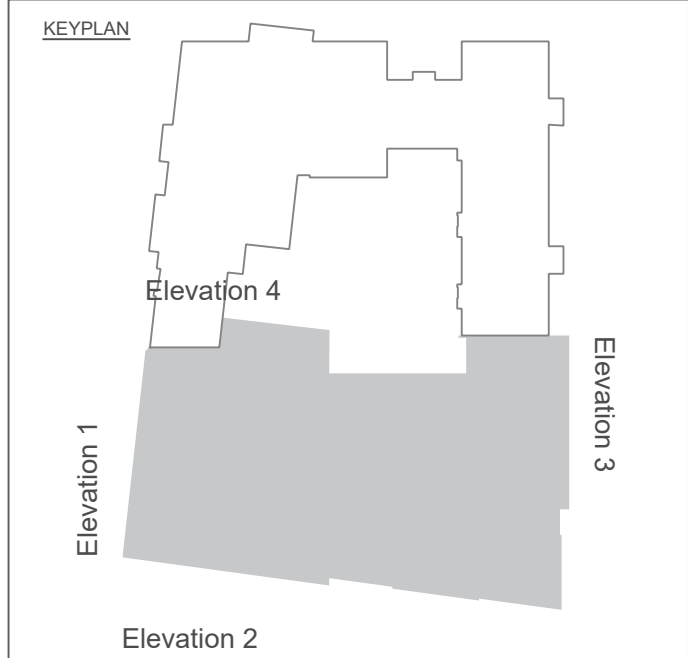

NOTES

KEY CLADDING SYSTEMS



Circular cladding to columns TBC.

Hatch areas are indicative and do not include window reveals and side walls to balconies. Contractor to visit site to confirm these areas for tender purposes.



B	12/05/22		Cladding system revised	SE	CL
A	28/04/22		Notes added	SE	-
Rev	Date		Revision Description	Drm	Chk

Project Name Design House Block 5			North
Client Thomasons			
Drawing Title Proposed Elevation 3 (Cladding Systems)			Client Job No Client No
Drawing Reference 3685-DR-123			DMWR Job No 3685
Revision 3685-DR-123			Revision B
Drawn Date 11.11.2020	Scale 1:50 @A1	1:100 @A3	Drawn By PB
Drawing Status FOR INFORMATION			Checked By CL



First Floor
16-18 Hatton Garden
London EC1 N 8AT

020 7870 3779
mail@dmwr.co.uk
www.dmw.co.uk

Fourth Floor
41 Spring Gardens
Manchester M2 2BG

0161 413 4656
mail@dmwr.co.uk
www.dmw.co.uk

Contact DMV/R for more information