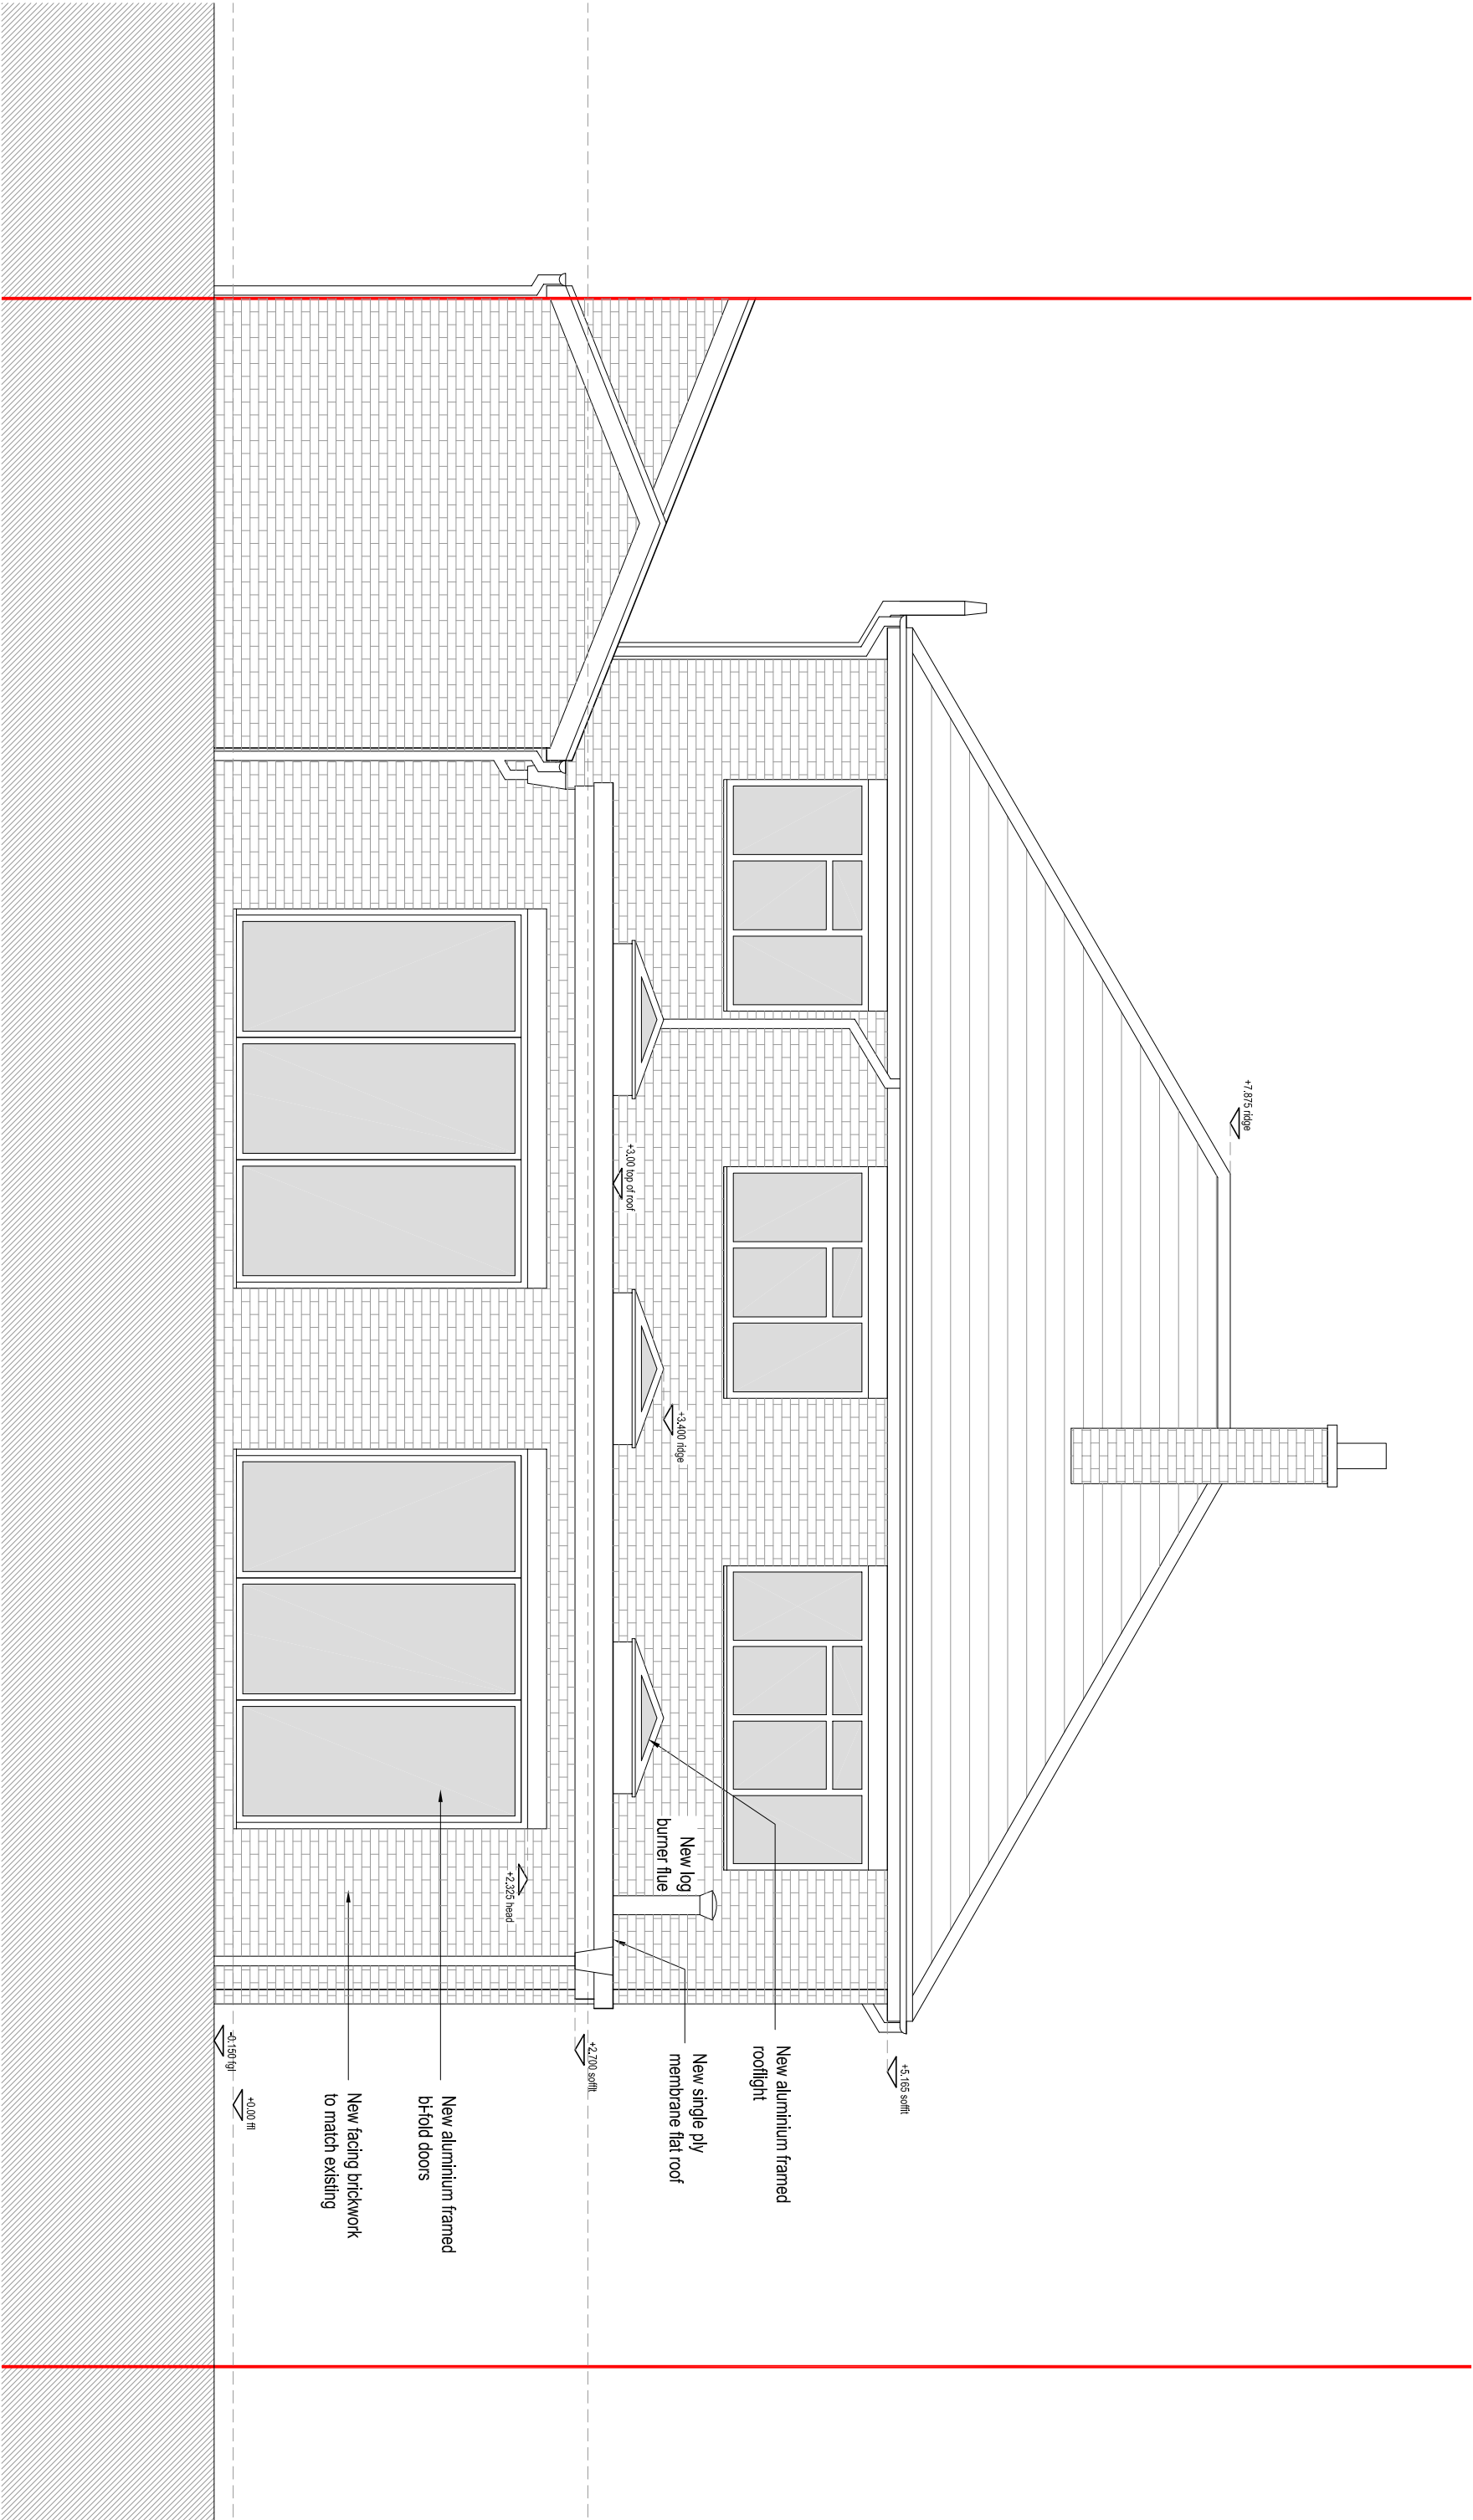


PROPOSED WEST REAR ELEVATION - OPTION 2

1:50 @ A3

MARTIN COWLING ARCHITECT LTD

SCALE
1:50@A3

SITE

DRAWN
MC

6 NETHERWOOD ROAD
WYTHENSHAW

DATE
FEB 22

TITLE

CONTRACTORS MUST CHECK ALL DIMENSIONS ON SITE.
ONLY DIMENSIONS ARE TO BE WORKED FROM
THIS DRAWING. THIS DRAWING IS COPYRIGHT

PROPOSED WEST
REAR ELEVATION - OPTION 2

TEL. 01908 265634
MOB. 07711 575945

MARTIN COWLING ARCHITECT LTD BA(hons) DipARCH
email: martin.cowling@gmail.com
web: www.martincowlingarchitect.com

6NRW/ SK17B

