



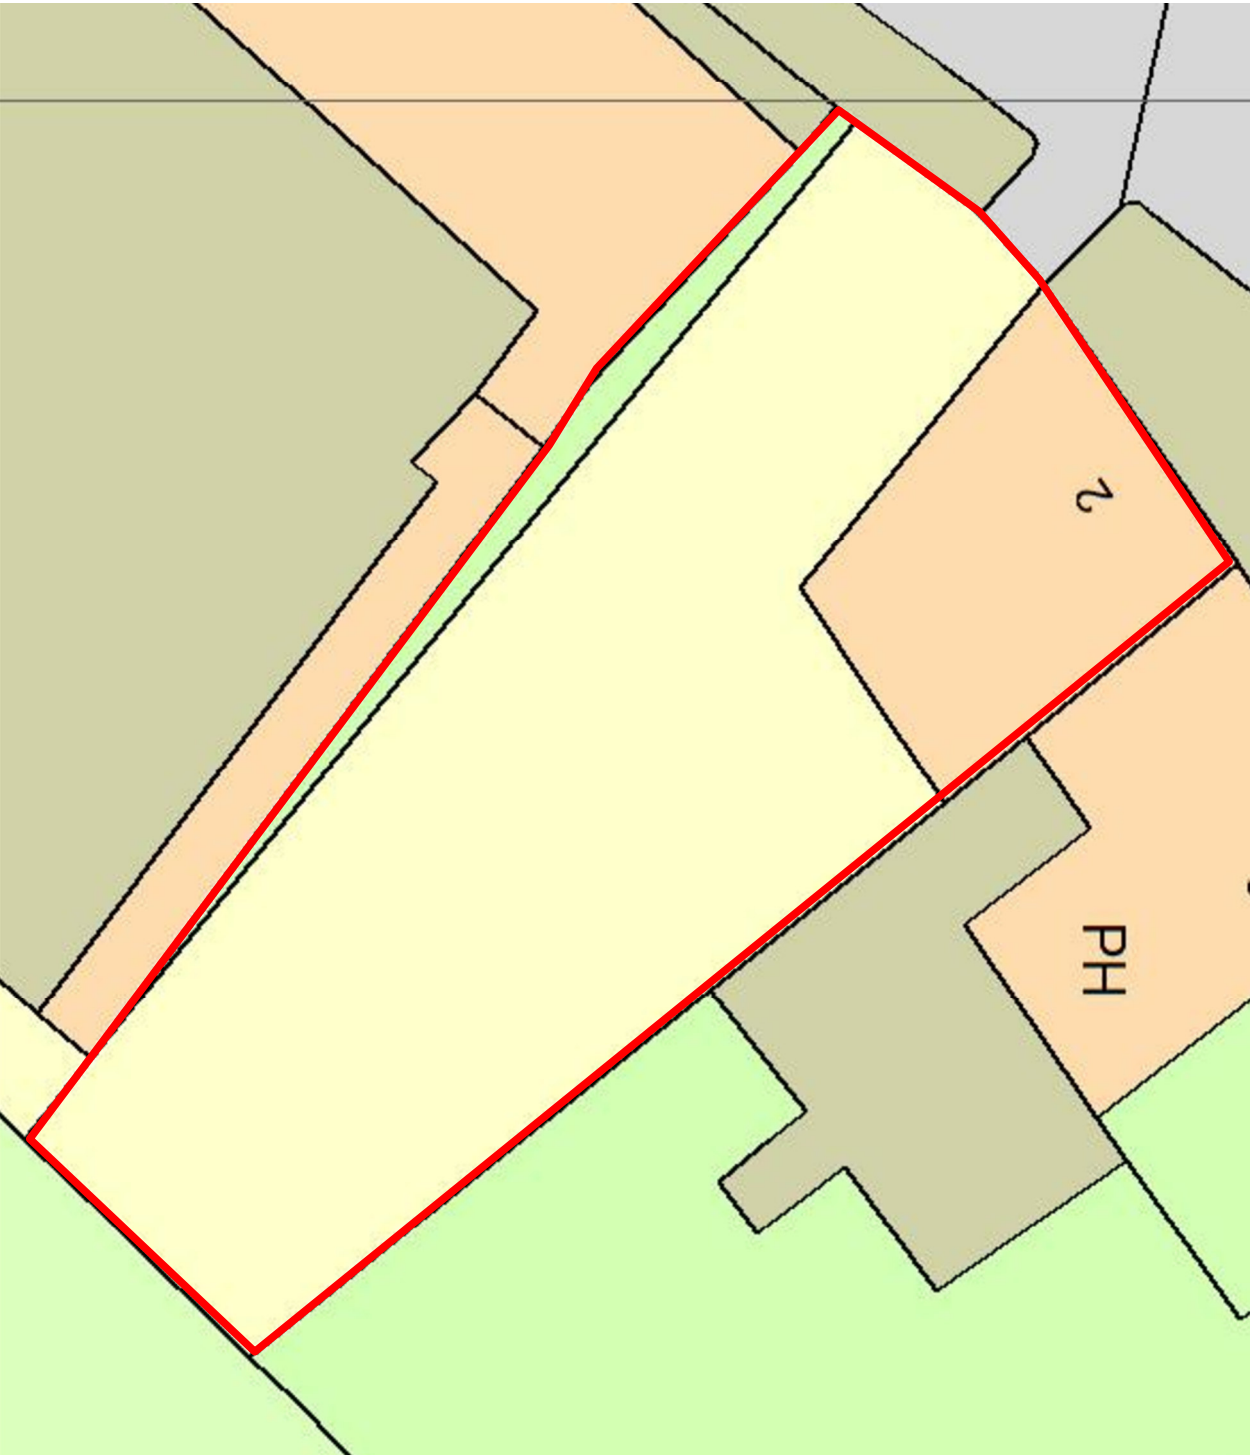

EXISTING SITE PLAN 1:250

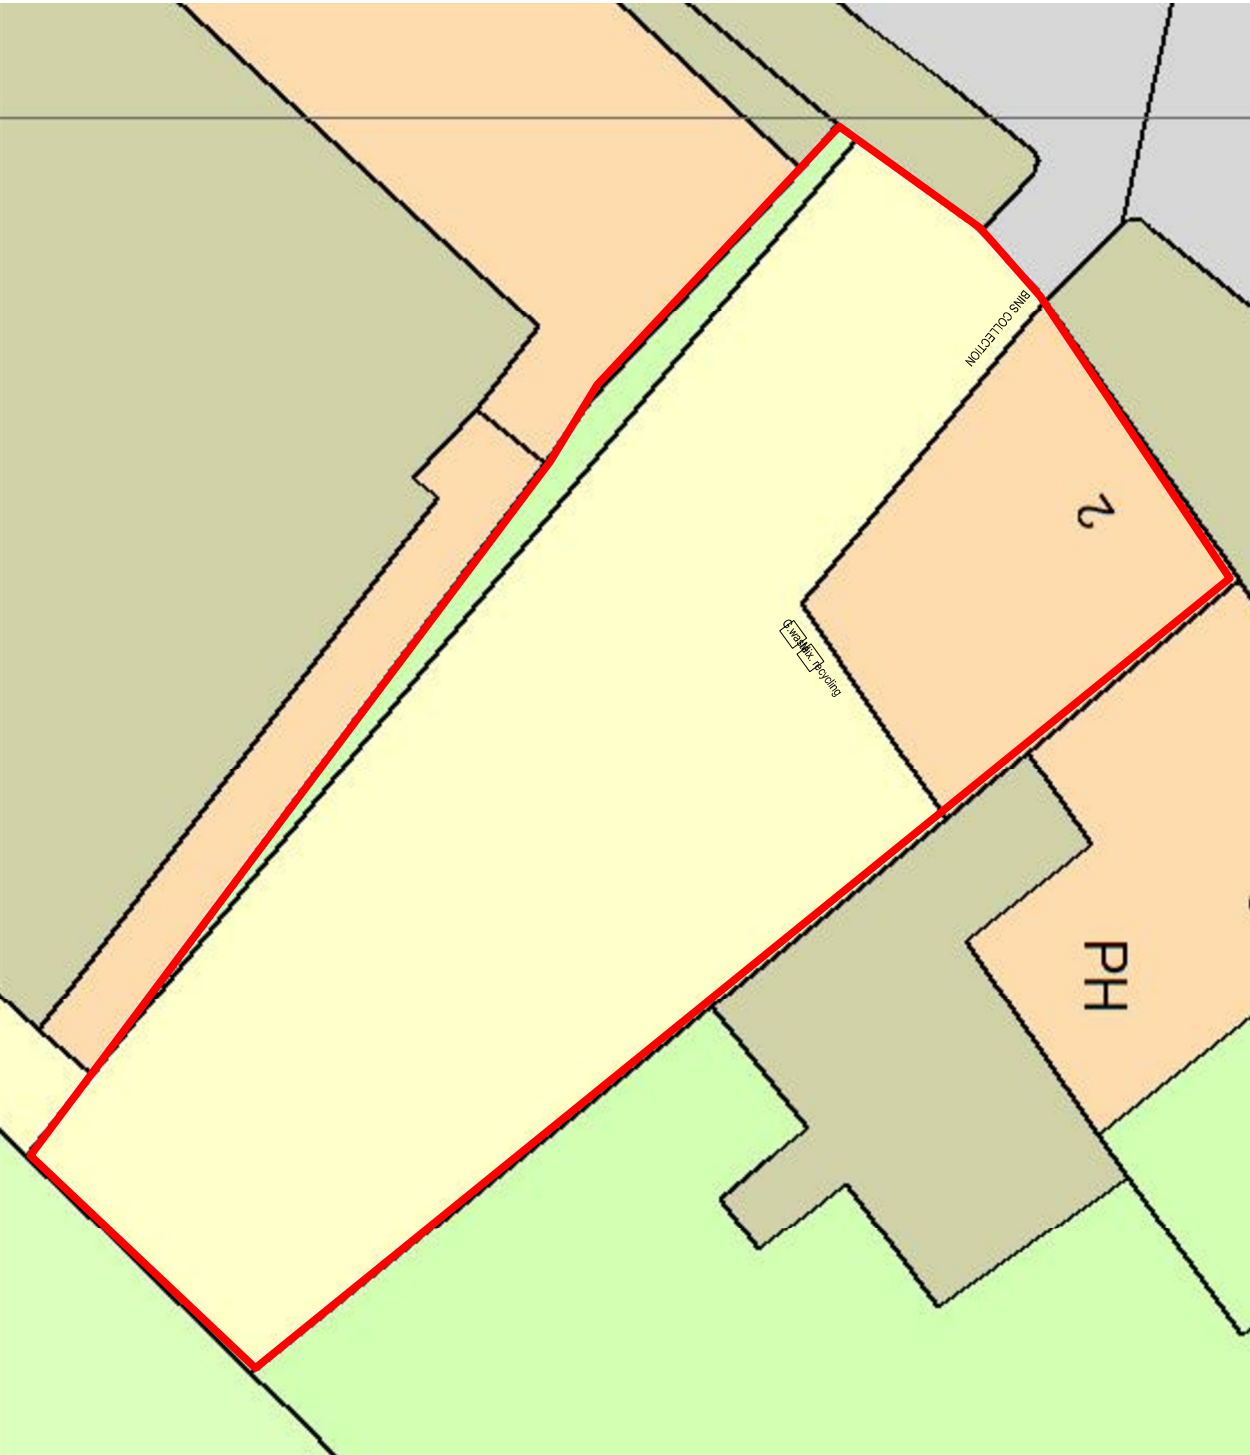

PROPOSED SITE PLAN 1:250