
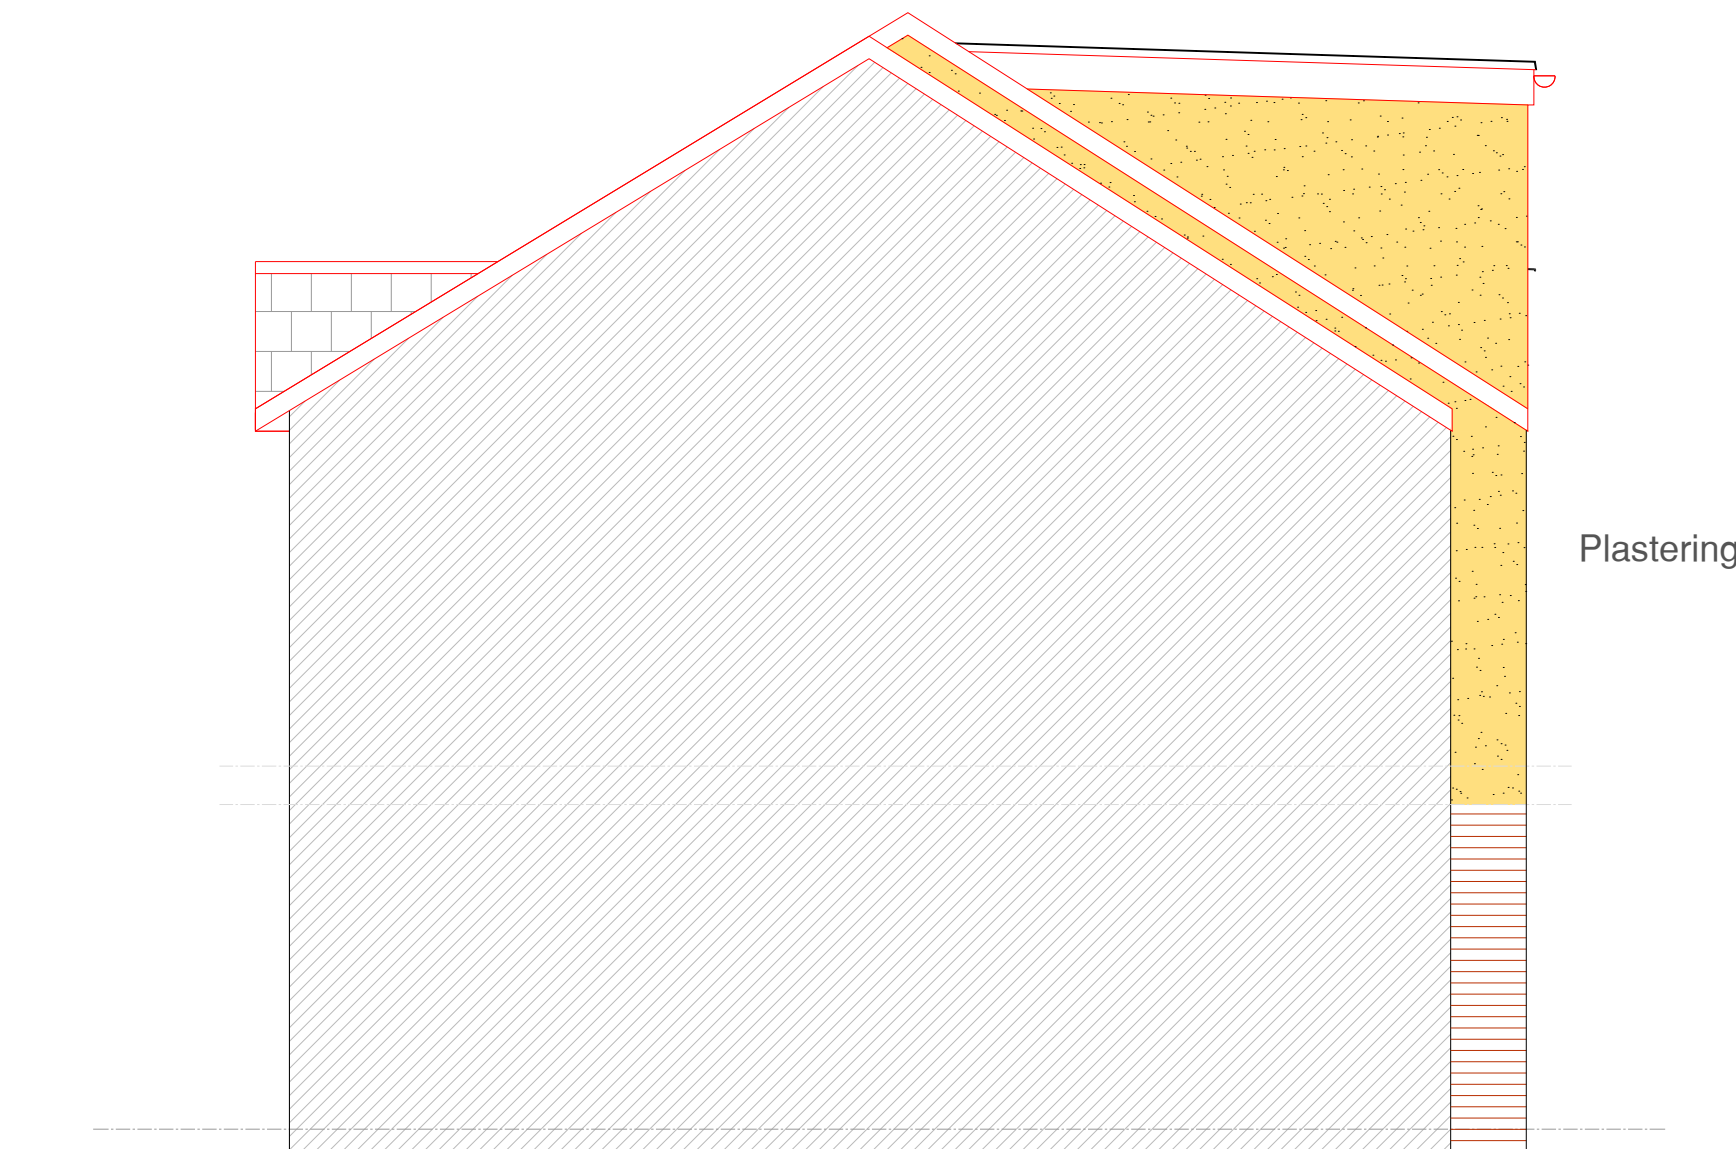
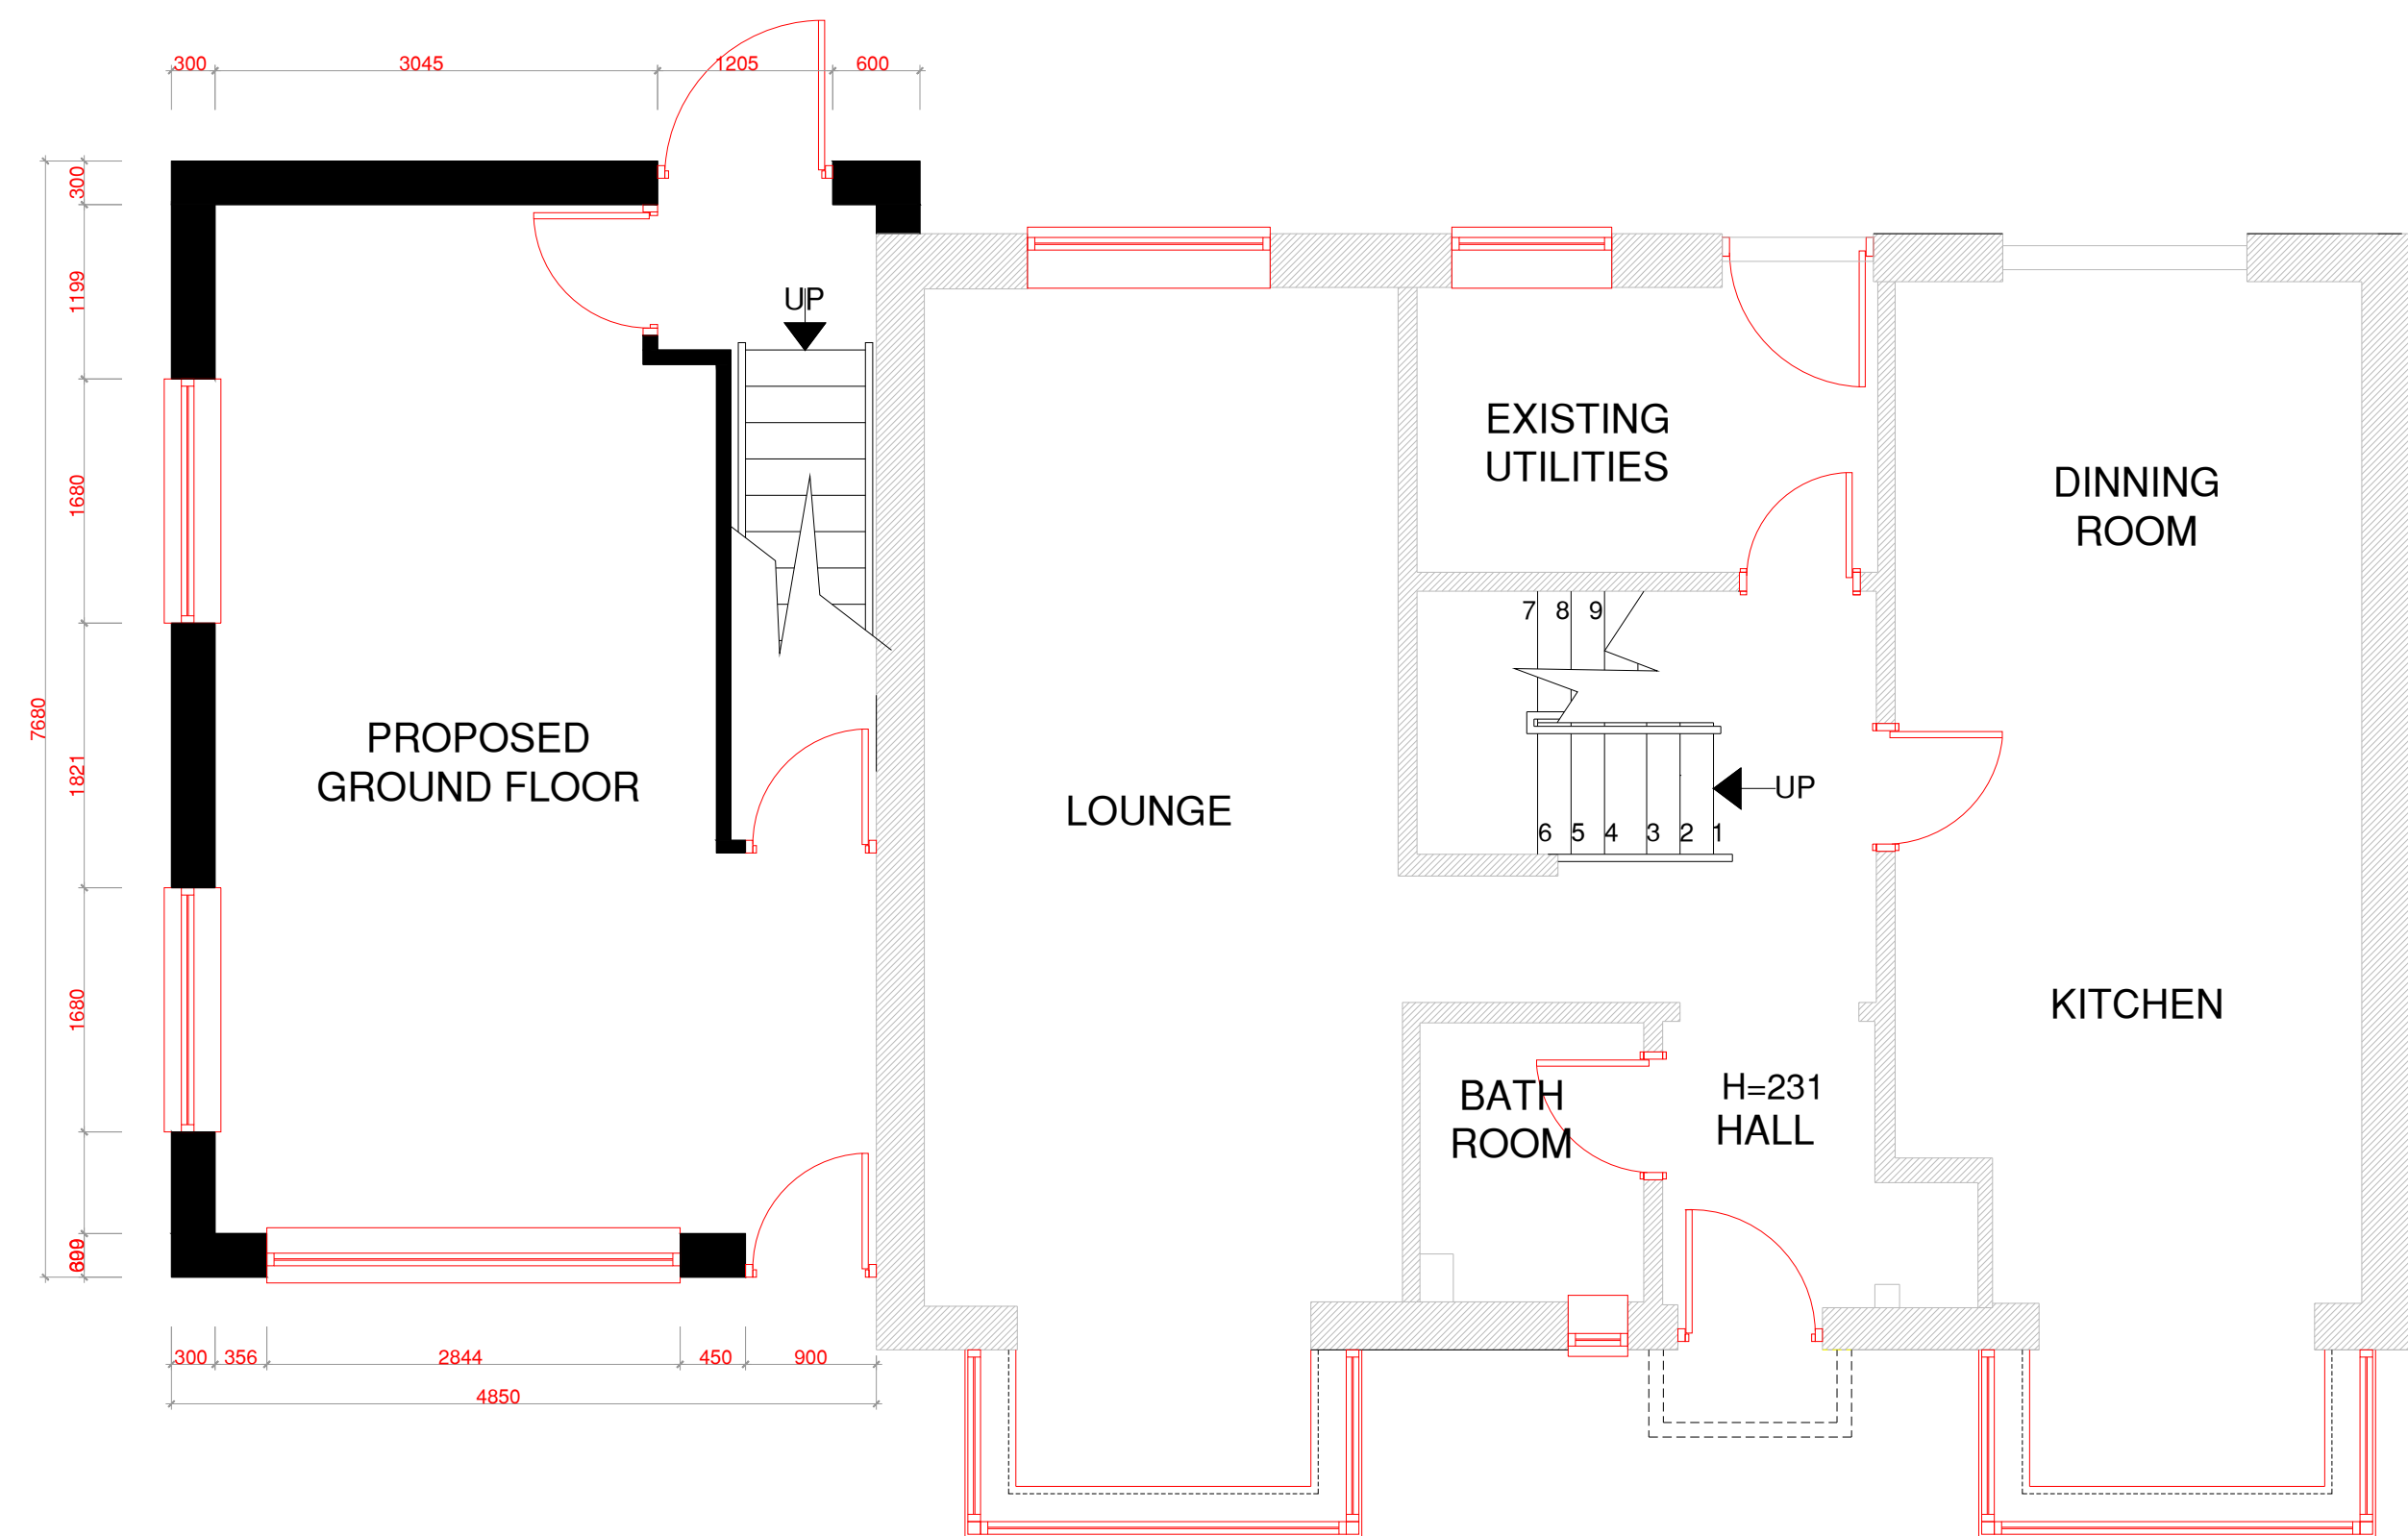
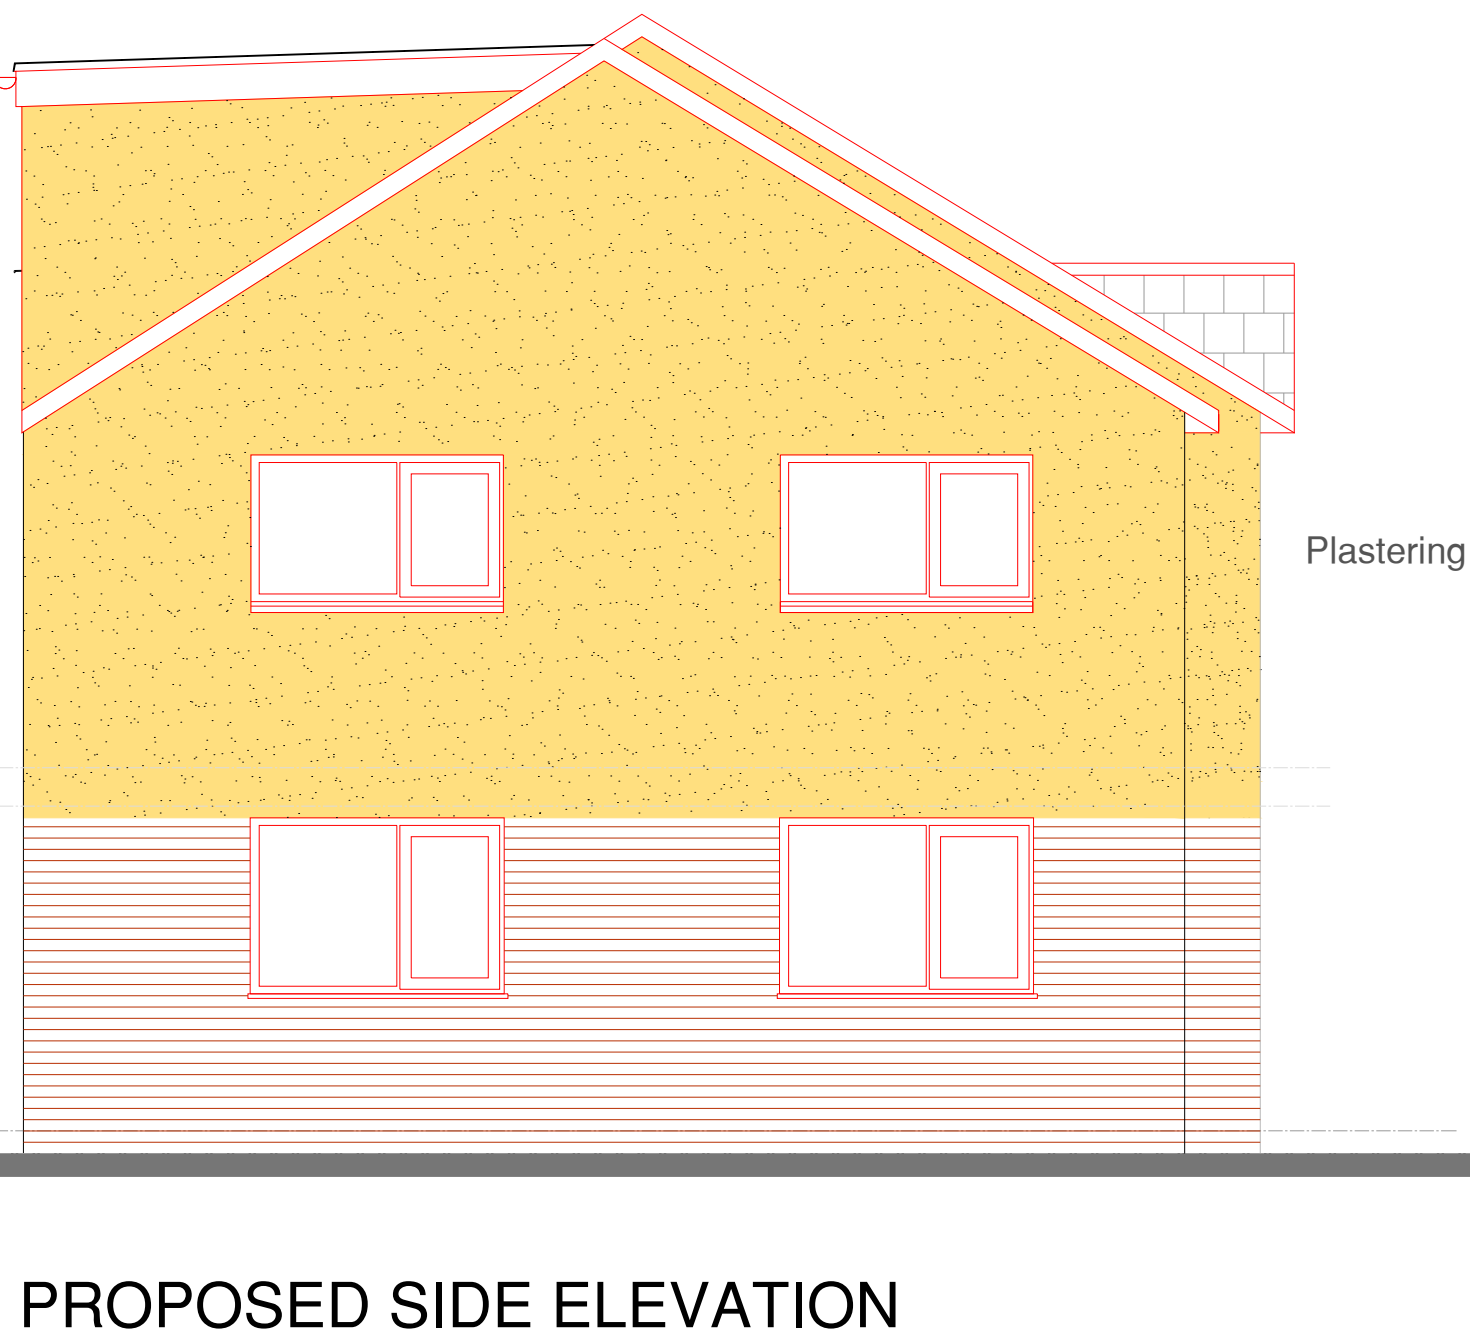


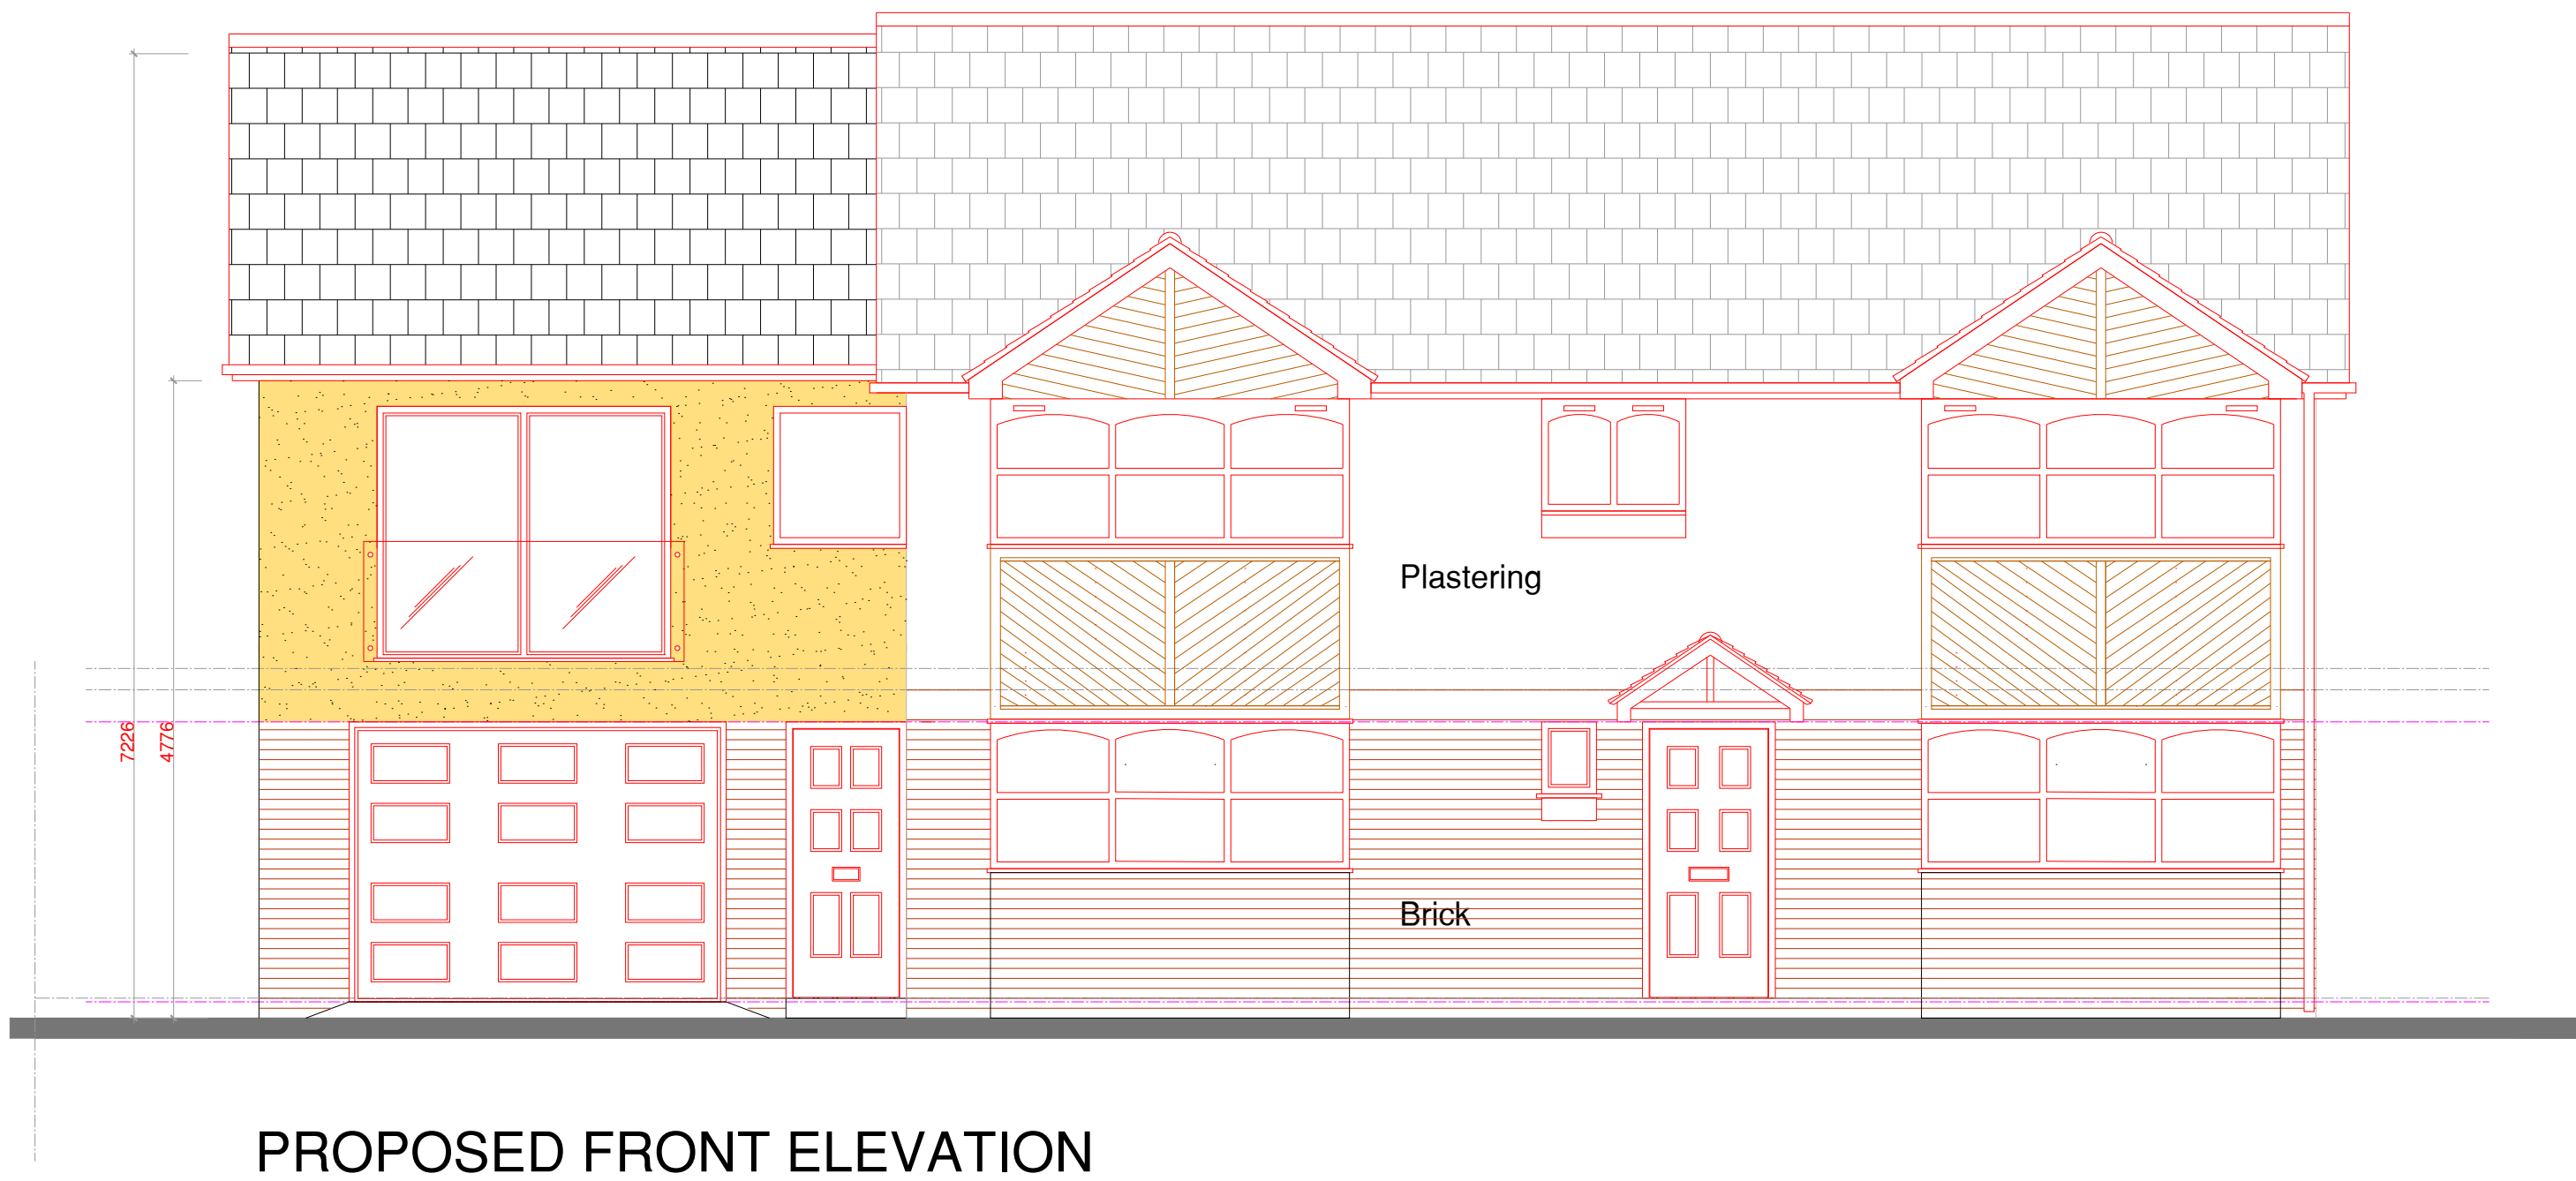

Notes:

NOTES

A	ELEVATION ADDED	RR	25.07.22
REV:	DESCRIPTION:	BY:	DATE:

**Arch Designs**
*Don't just dream it,
let us design it!*
ARCH DESIGNS www.archdesigns.co.uk

CLIENT:
AKMAL KHAN
12 Dunsmore Close
Manchester
M16 7EW

ARCHITECT:
MR REUBEN RAMELIZE
ARCH DESIGNS, WILSONS PARK C/O MAS
MONSALL ROAD
MANCHESTER M40 8WN

DRAWN:
REUBEN

CHECKED:
checked

DATE:
APRIL 2022

REVISION:
.

PROJECT NAME:
PROPOSED NEW DWELLING

DRAWING TITLE:
**PROPOSED PLAN
AND ELEVATIONS**

SCALE:
1:50

SHEET SIZE:
A1

SHEET NO.:
01

PROJECT NO.:
2020/24

STATUS:
PLANNING ONLY

DRAWING NO.:
A1/03