



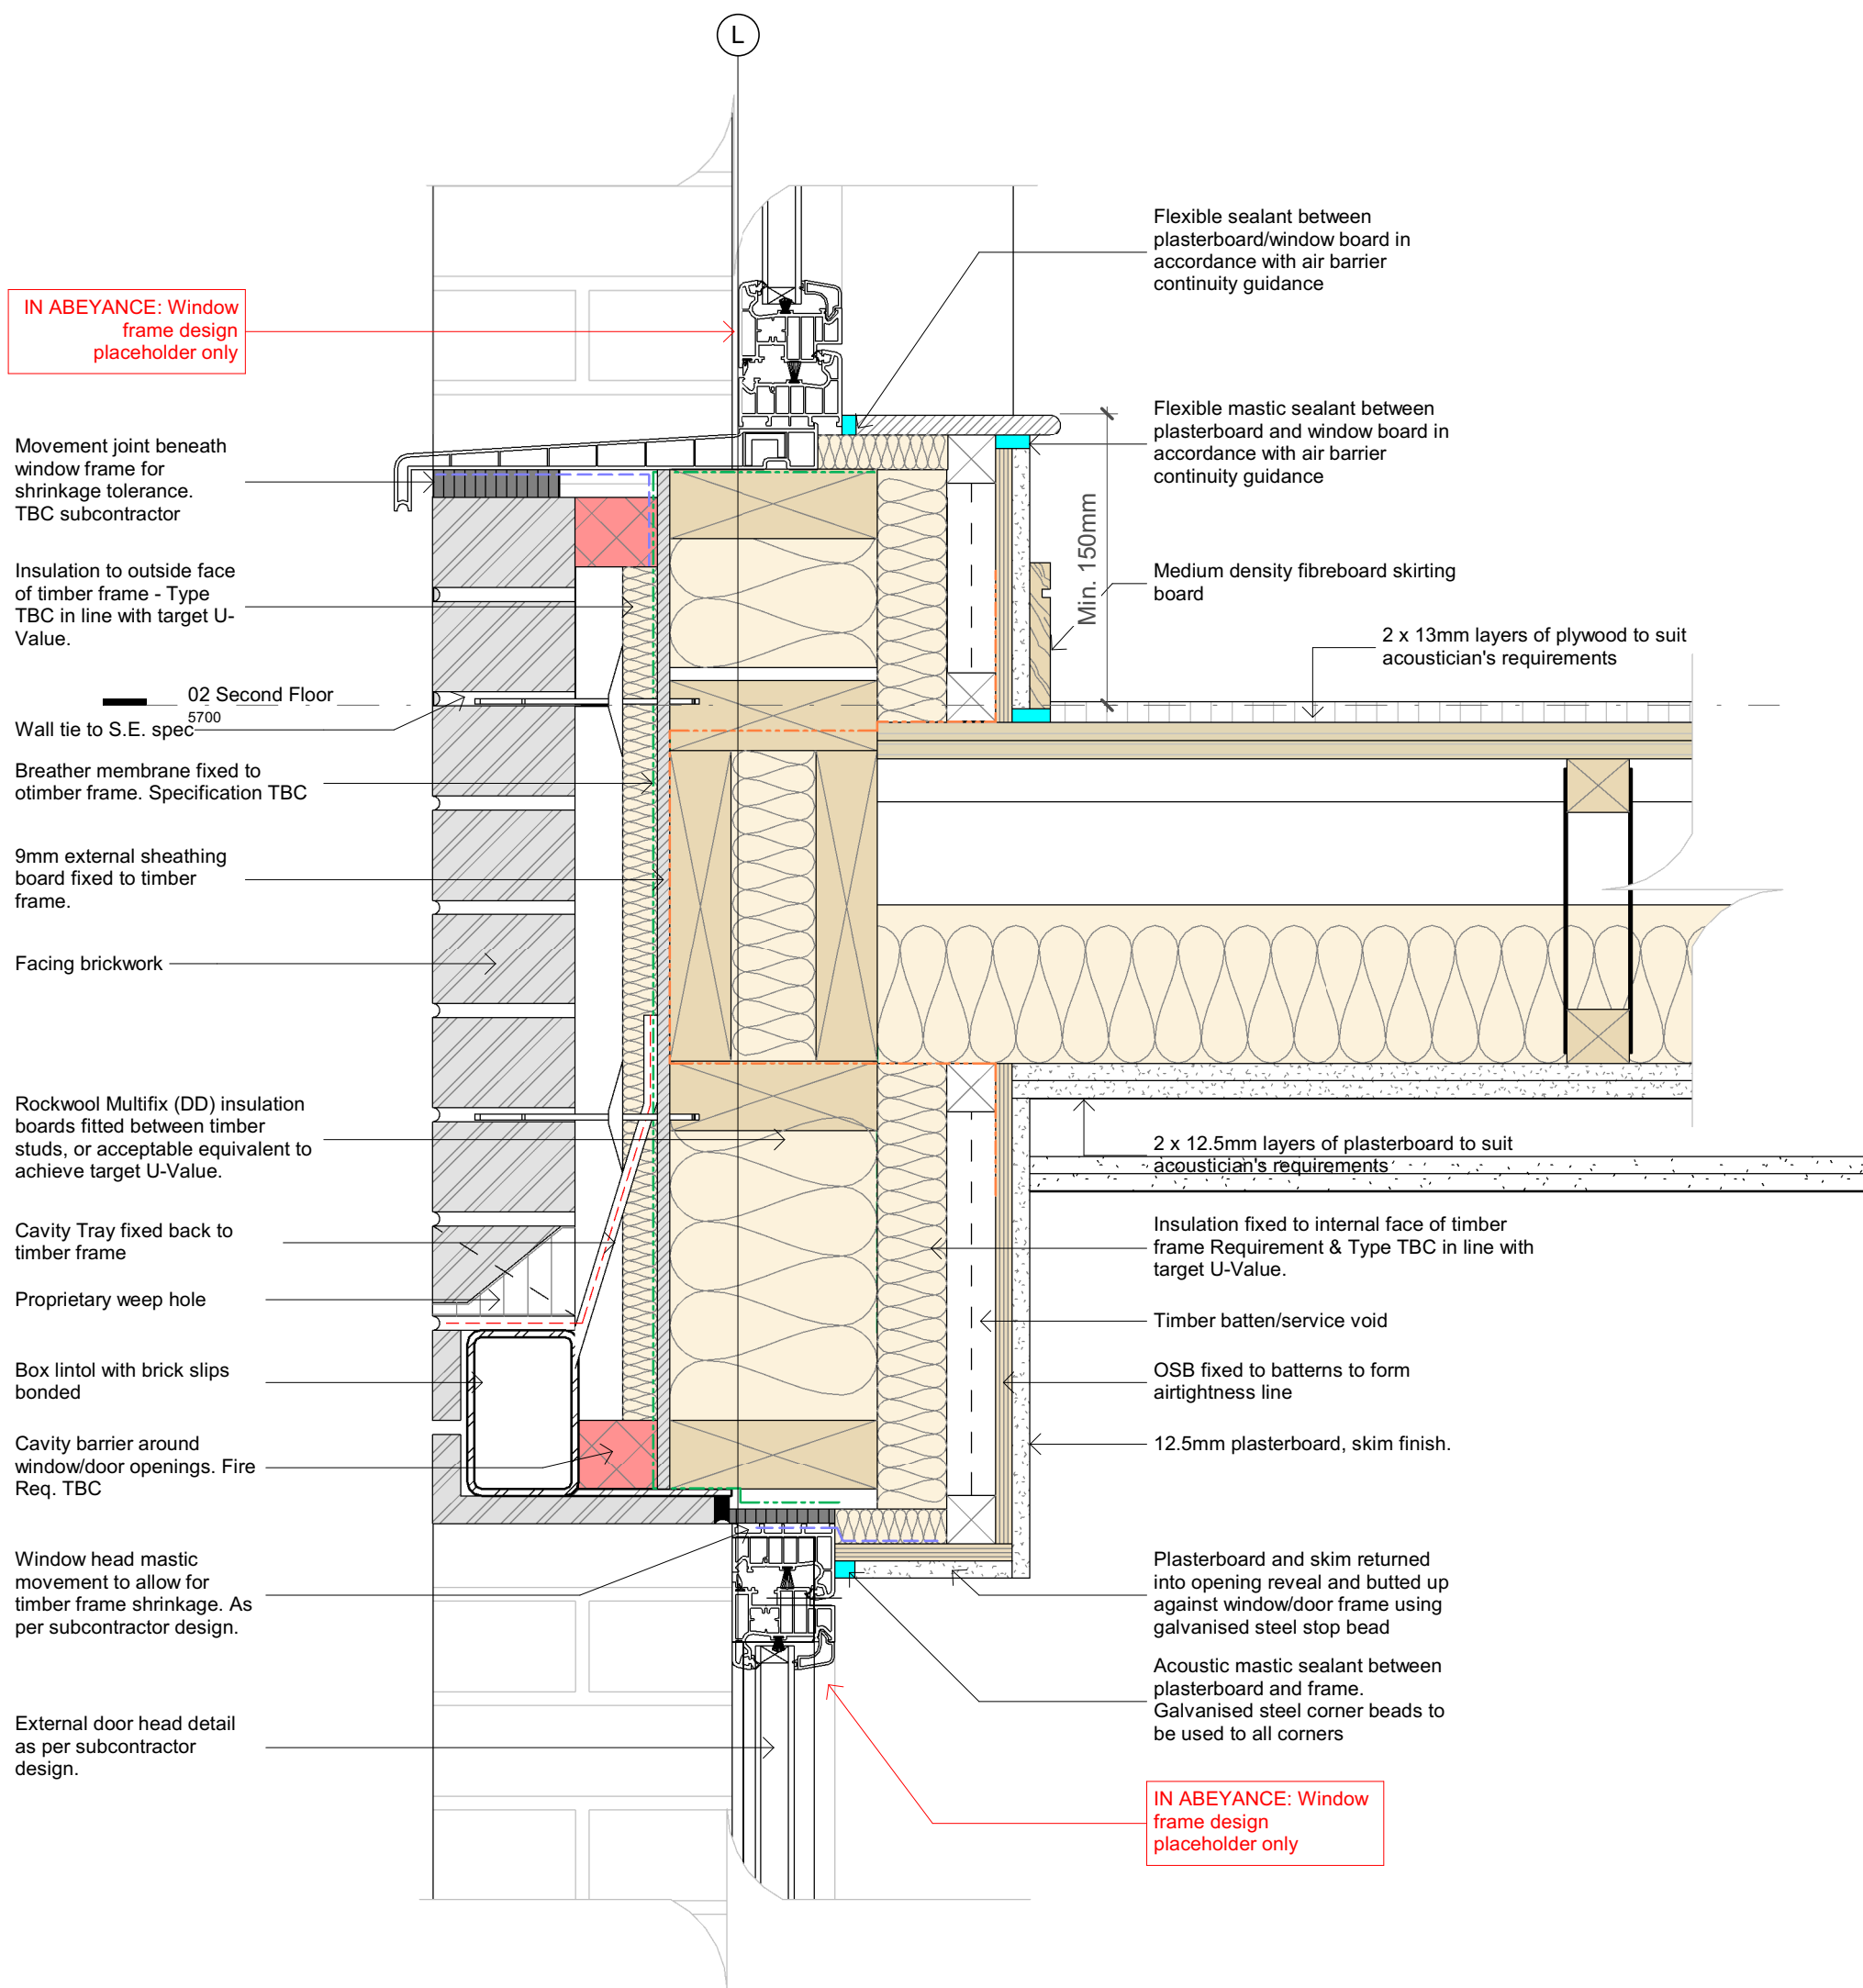


Townhouse - External Wall_Section Details_1 - Planning

1 : 5

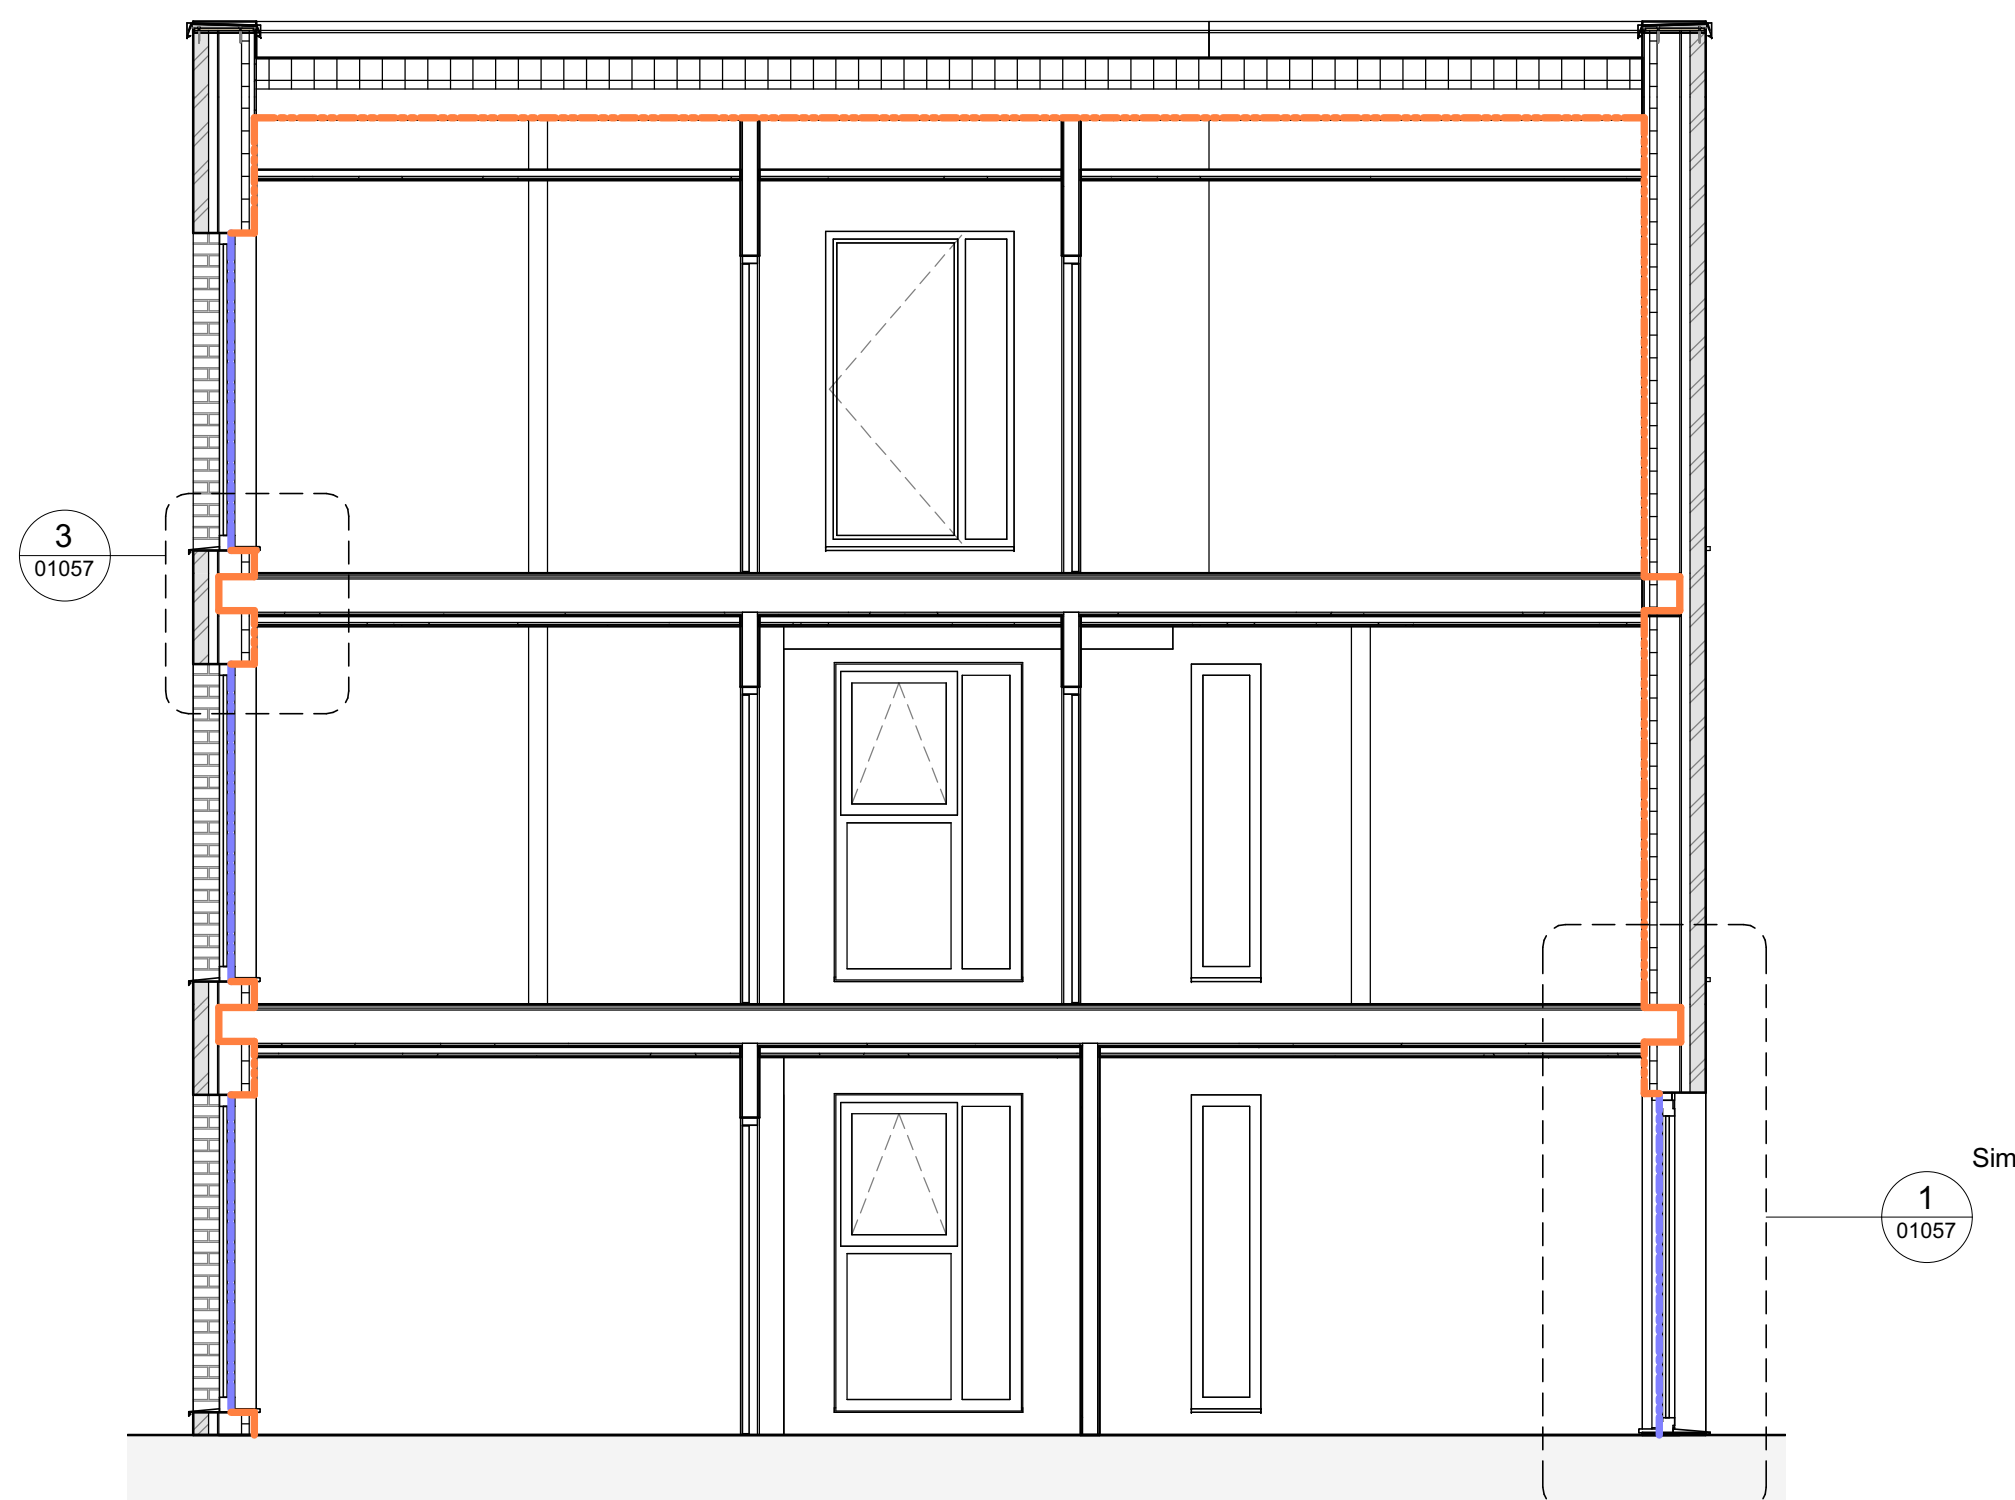


Flat Roof_Reference Section 1 - Planning

1 : 50

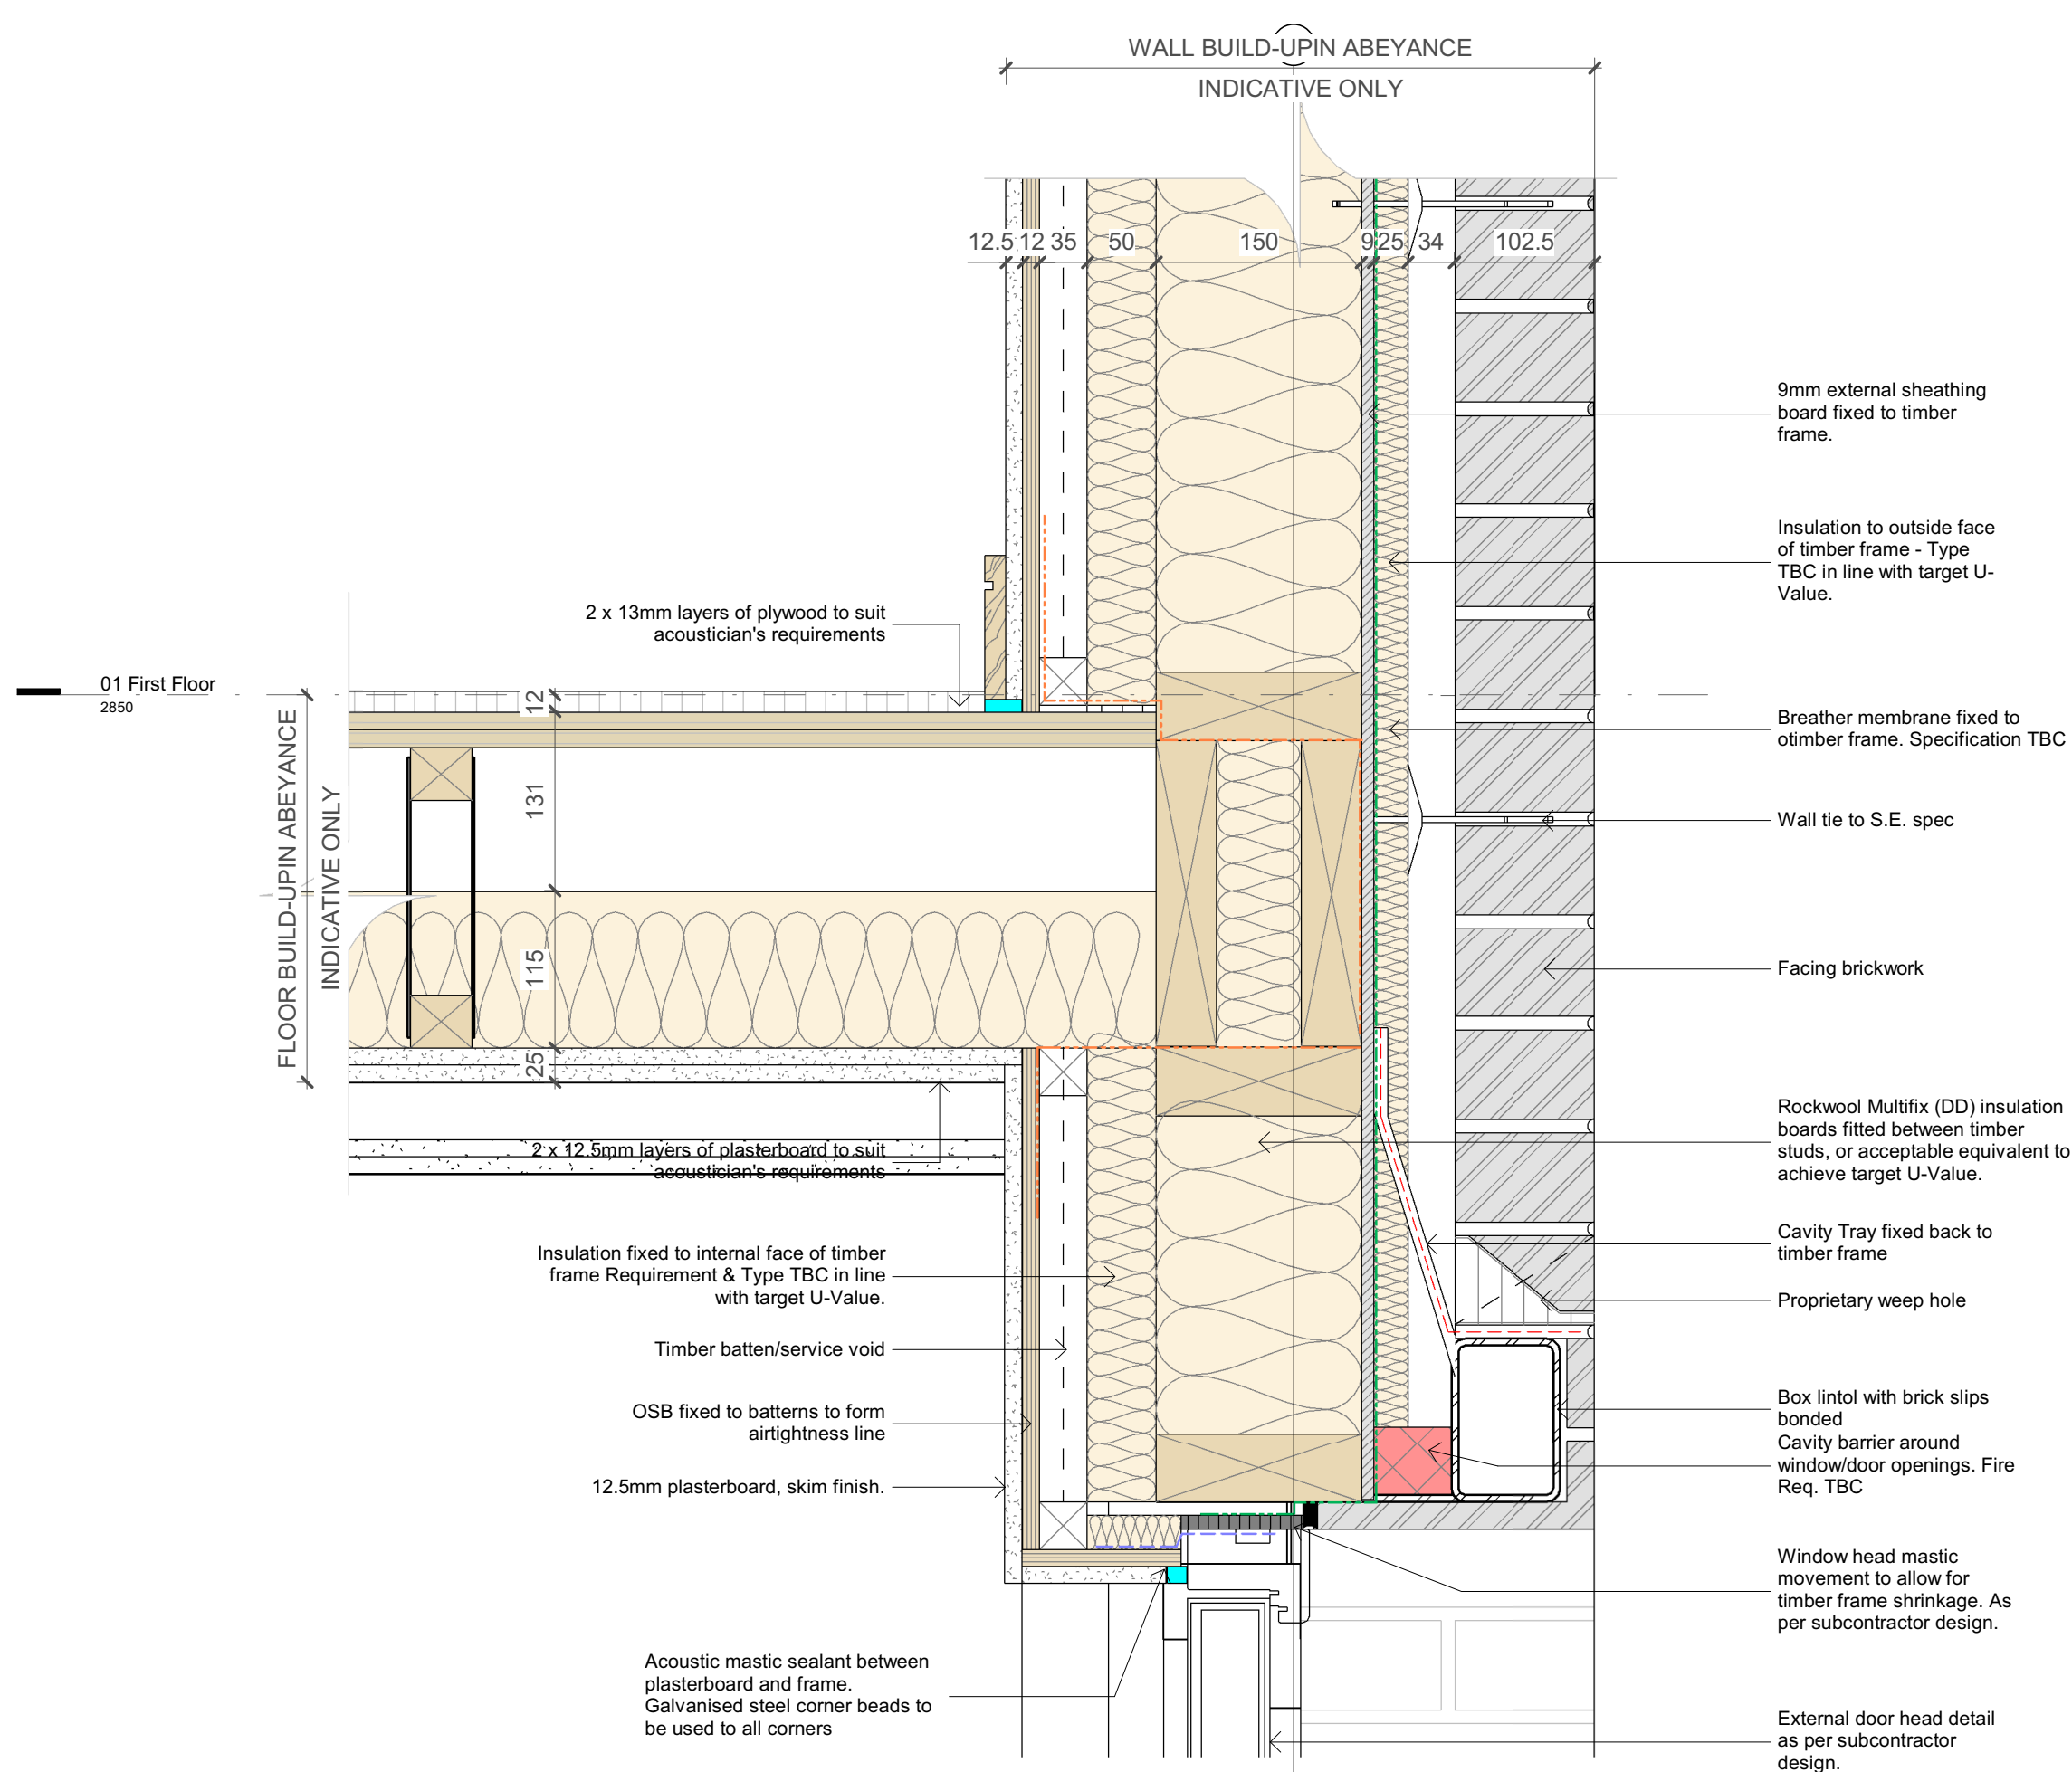

Townhouse - External Wall_Section Details_2 & 3 - Planning

1 : 5

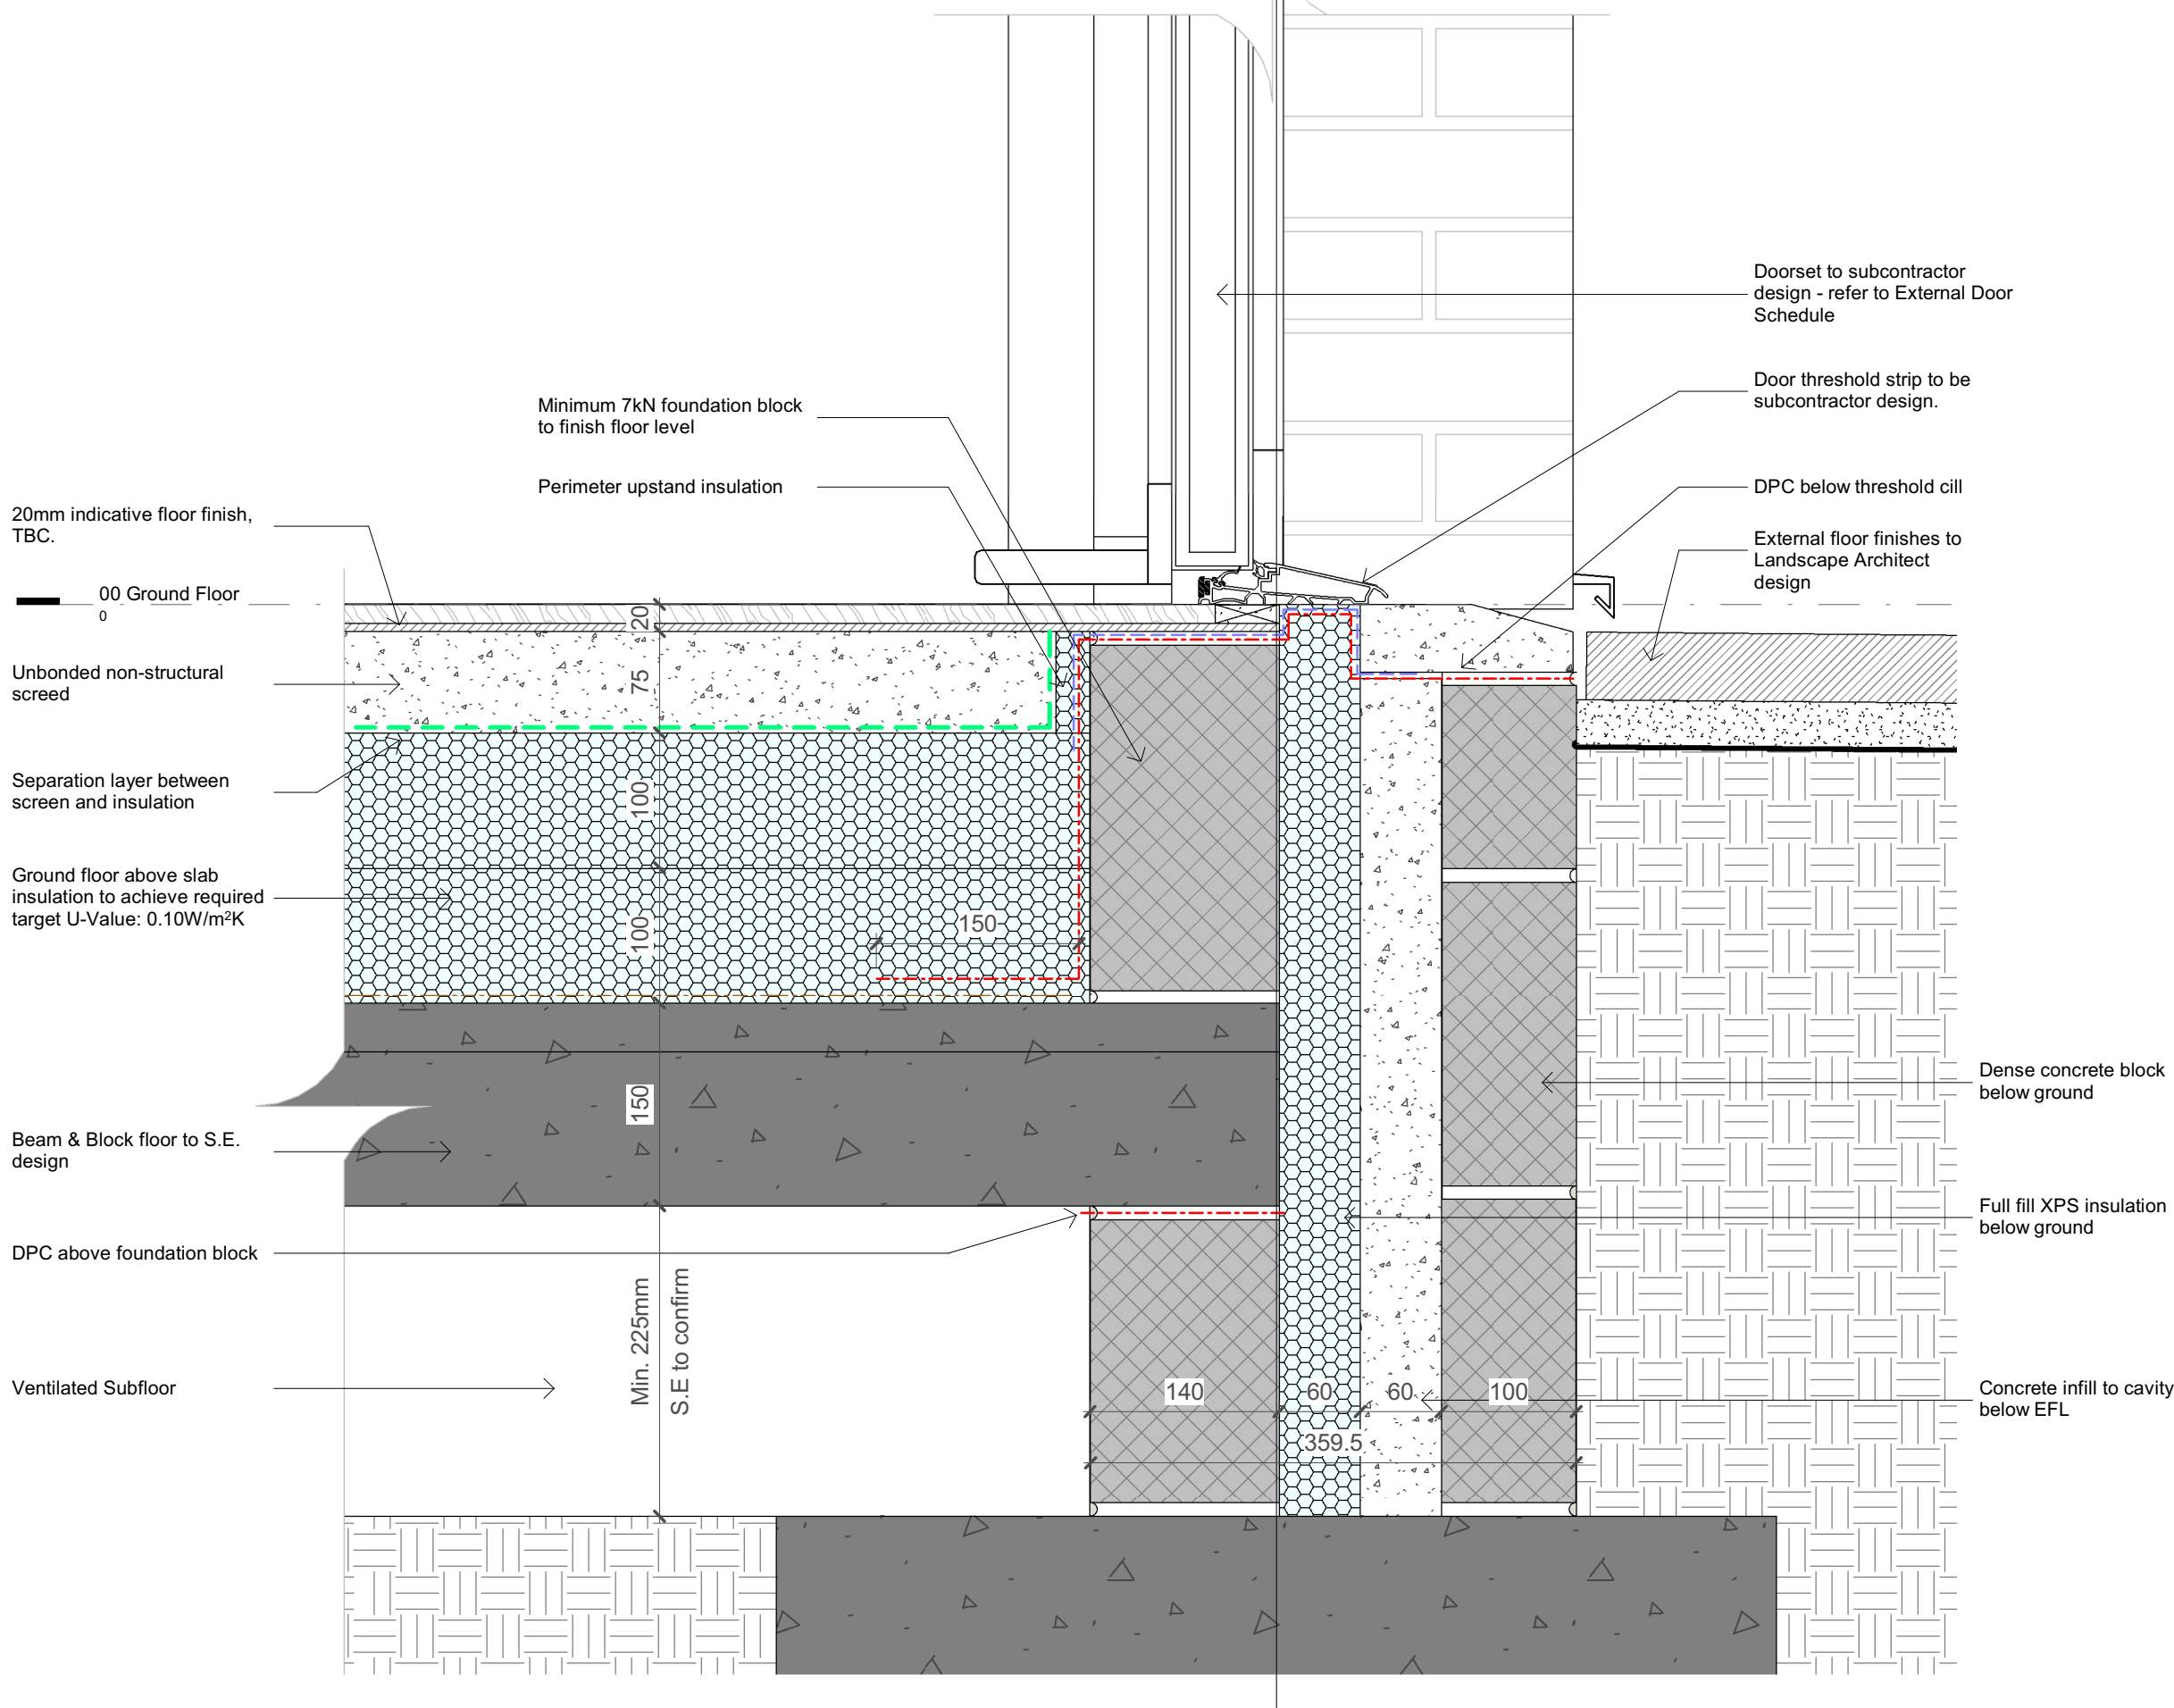

B
B

Note:
Do Not Scale from this drawing.
Dimensions are to be checked on site.
If in doubt please ask.

Membrane Key

---	Breather Membrane
---	Damp Proof Course
---	Damp Proof Membrane
---	EPDM
---	Vapour Control Layer
---	Gas Membrane - REQUIREMENT TBC

50 0 50 100 150 200 250 mm
SCALE 1:5

0.5 0 0.5 1 1.5 2 2.5 m
SCALE 1:50

PL1 10.06.22 PW Planning Issue

Rev Date Ints Details

© The moral rights of the author are hereby asserted.
This drawing and design is the sole property of Buttress Ltd and must not be reproduced without permission.
Buttress Ltd is Registered in England and Wales. 5363573

Buttress

41 Bengal Street
Manchester
M4 6AF

T 0161 236 3303
E contact@buttress.net
W www.buttress.net

Project Title This City residential development, Ancoats, Manchester

Client Wates Construction Ltd

Location Land to the west of Rodney Street, Manchester, M4 6JJ

Drawing ref Townhouses Coordinating through wall Window Details

Date 09/06/2022 15:19:02 Scale As indicated
Checker Checker Orig Paper Size A1

Job No: 9139 Status PLANNING

Project: Origin: Zone: Level: Type: Disc: Number: Rev:

RODSTA-BUT-T-XX-DD-A- 01057- PL1