


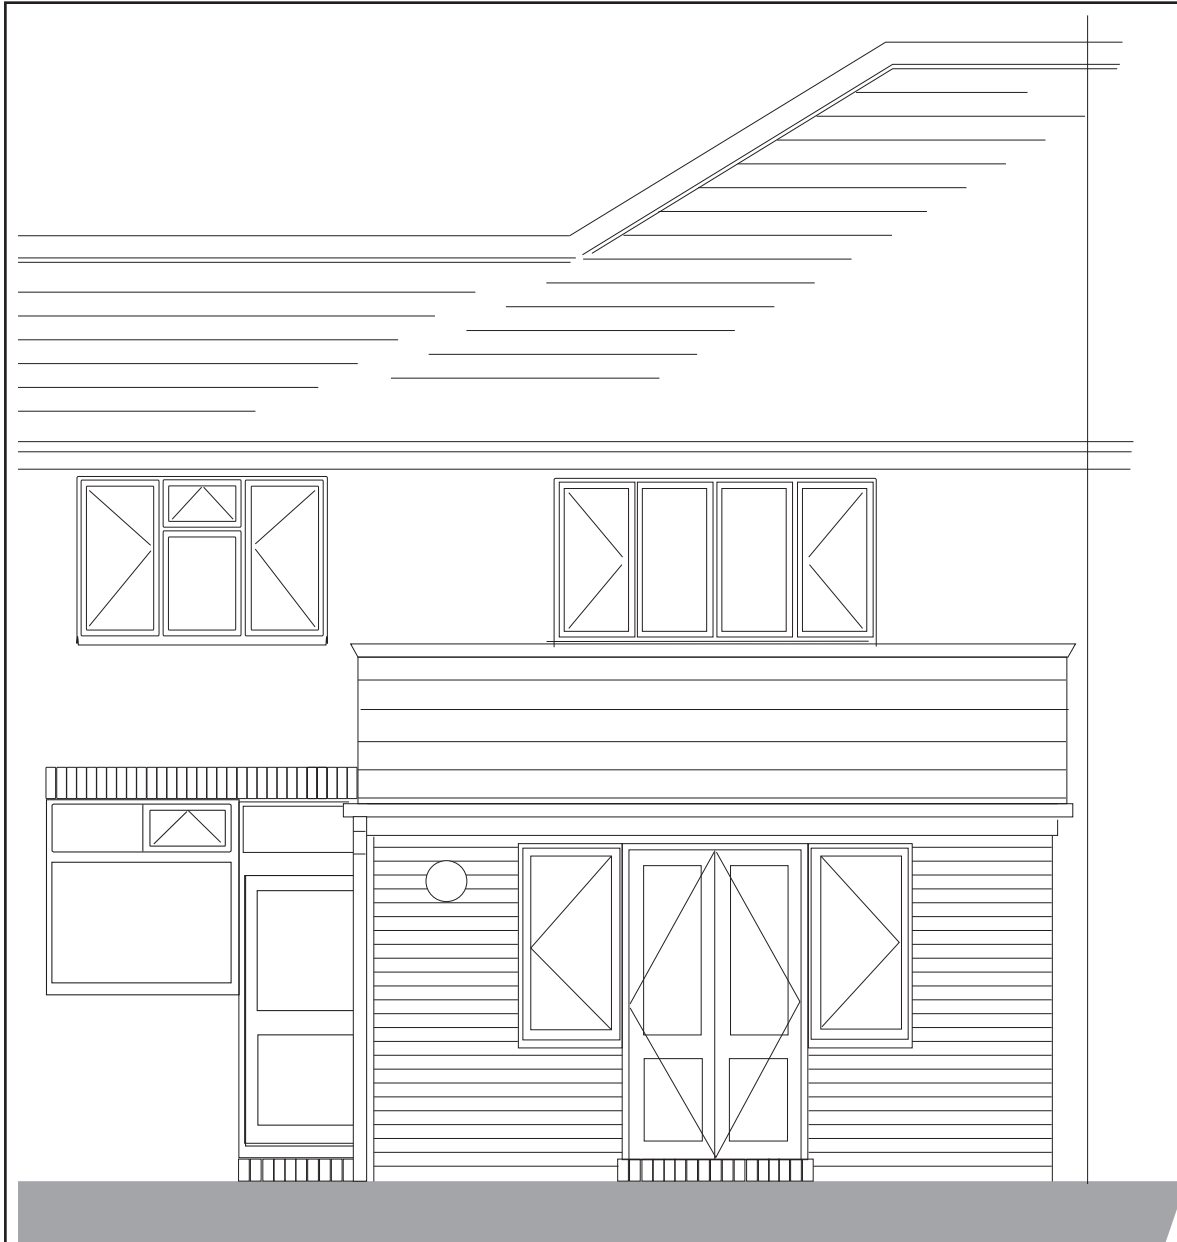


Existing Back elevation to 9 Fairlea Ave





Back elevation to 9 Fairlea Ave with proposed conservatory

Conservatory Materials:
Dark Grey/White frame UPVc/Alluminium fully glazed

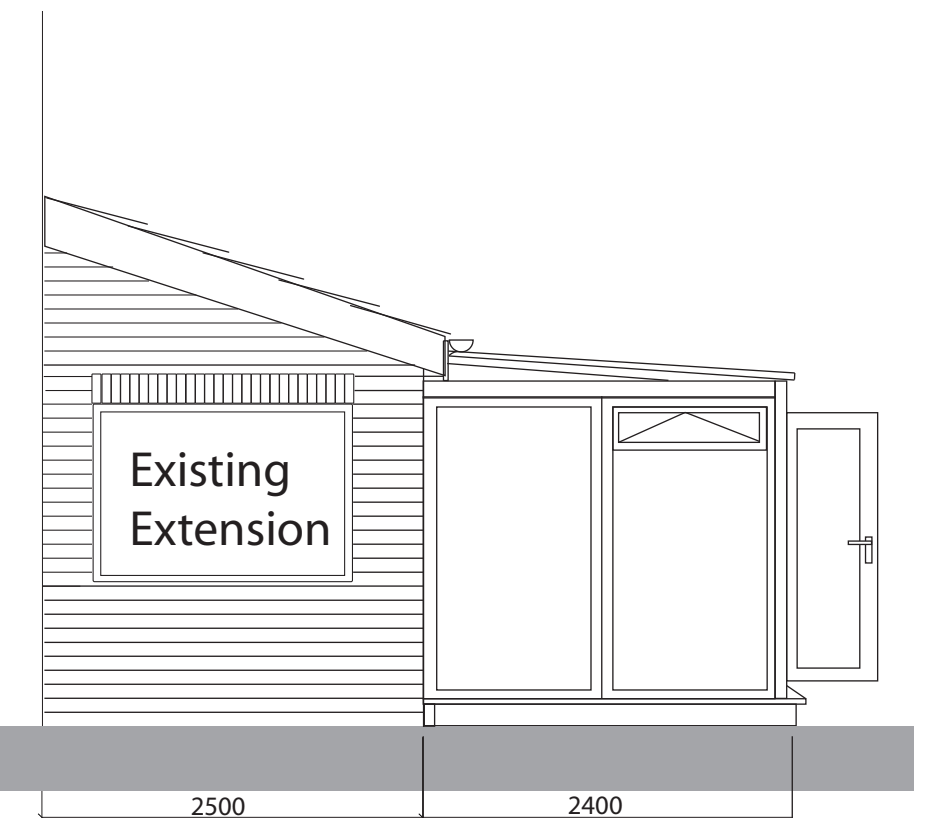

Side elevation with proposed conservatory.

Existing and Proposed development Scale 1-200

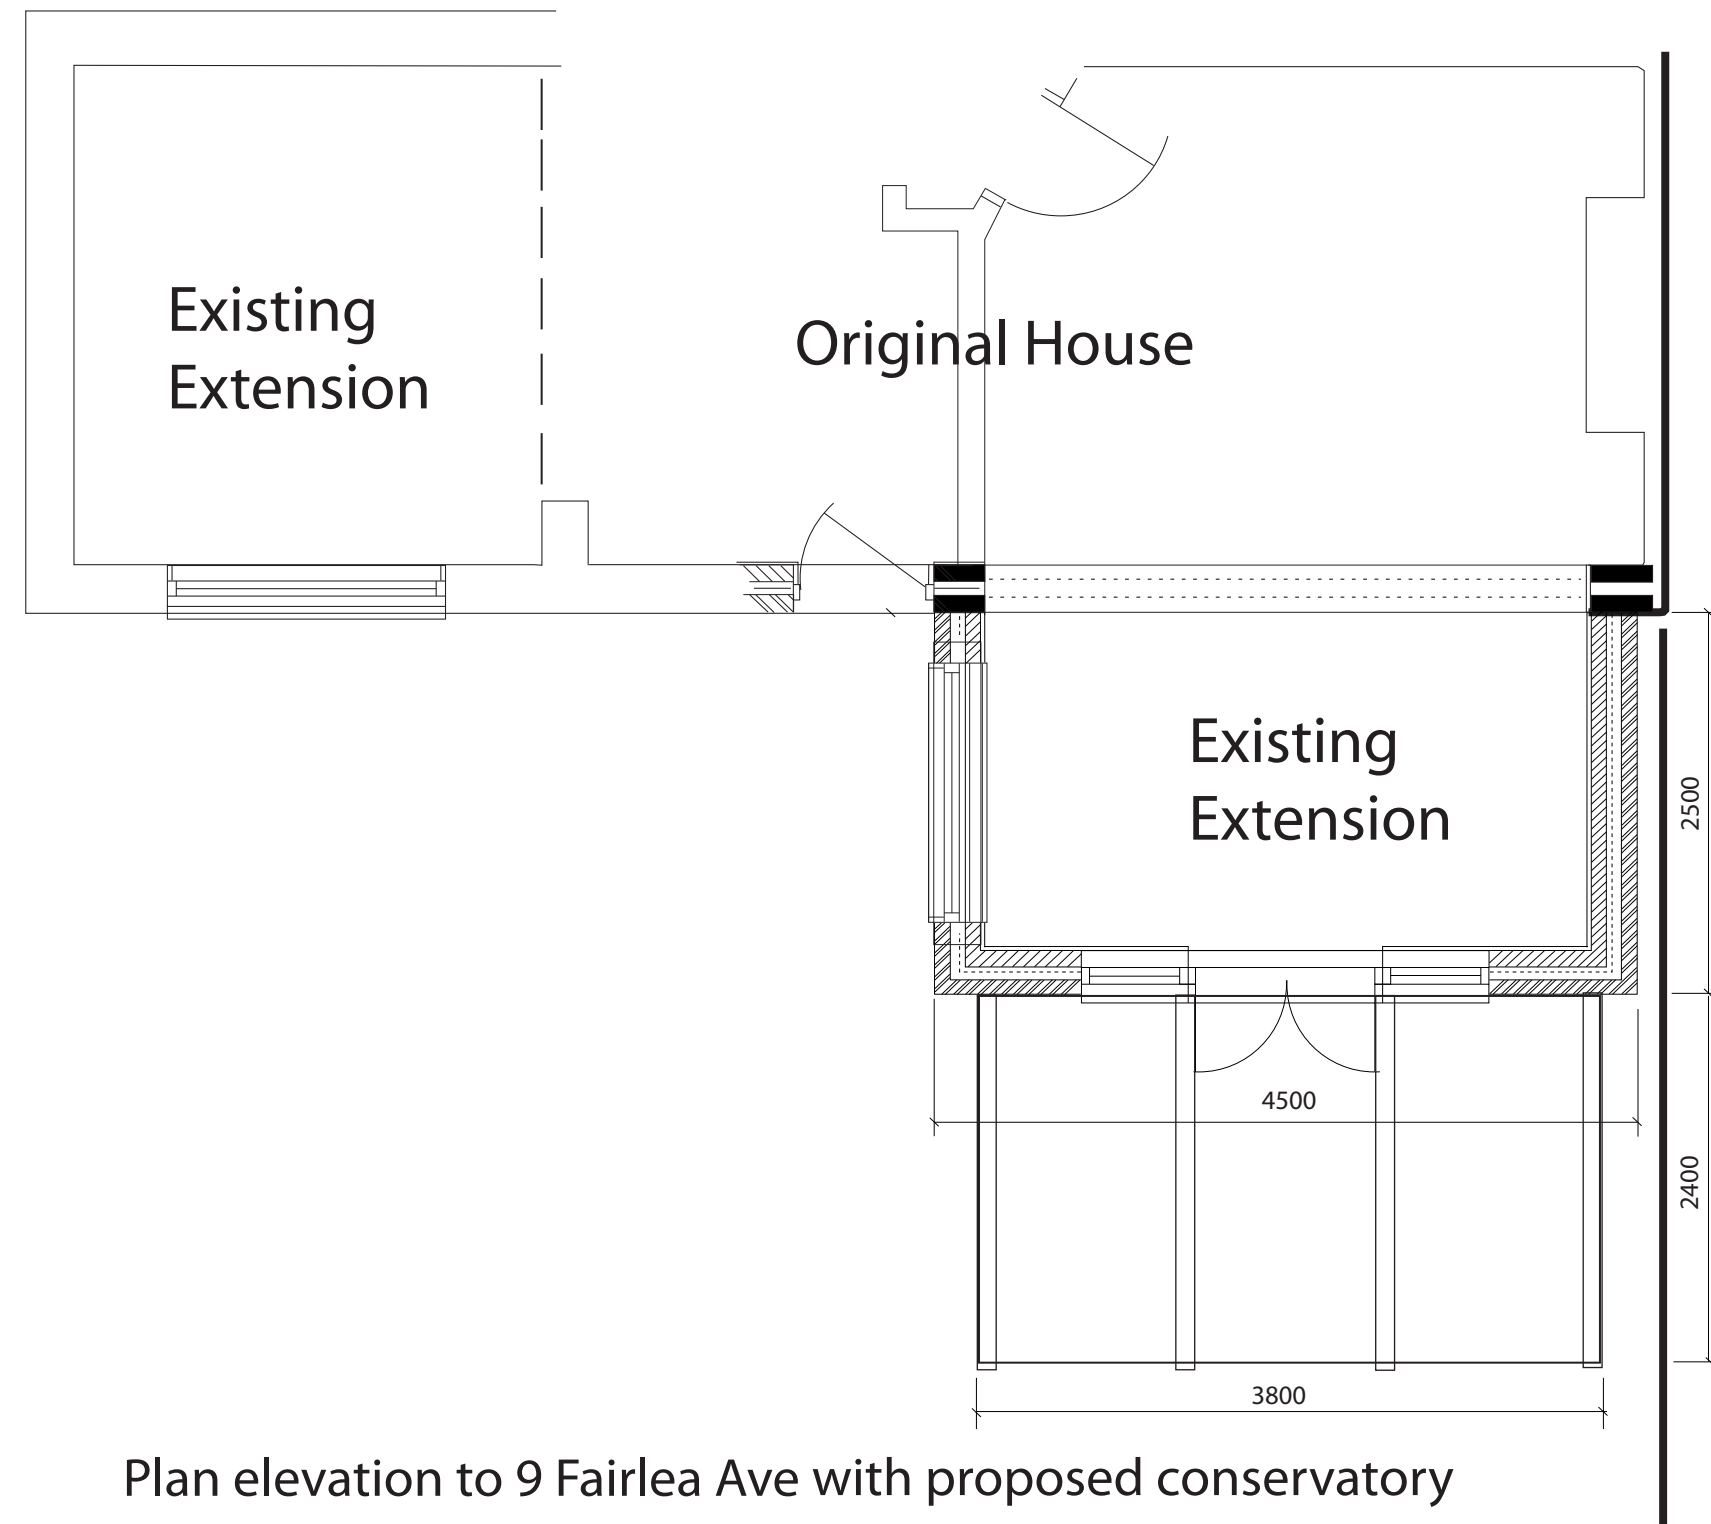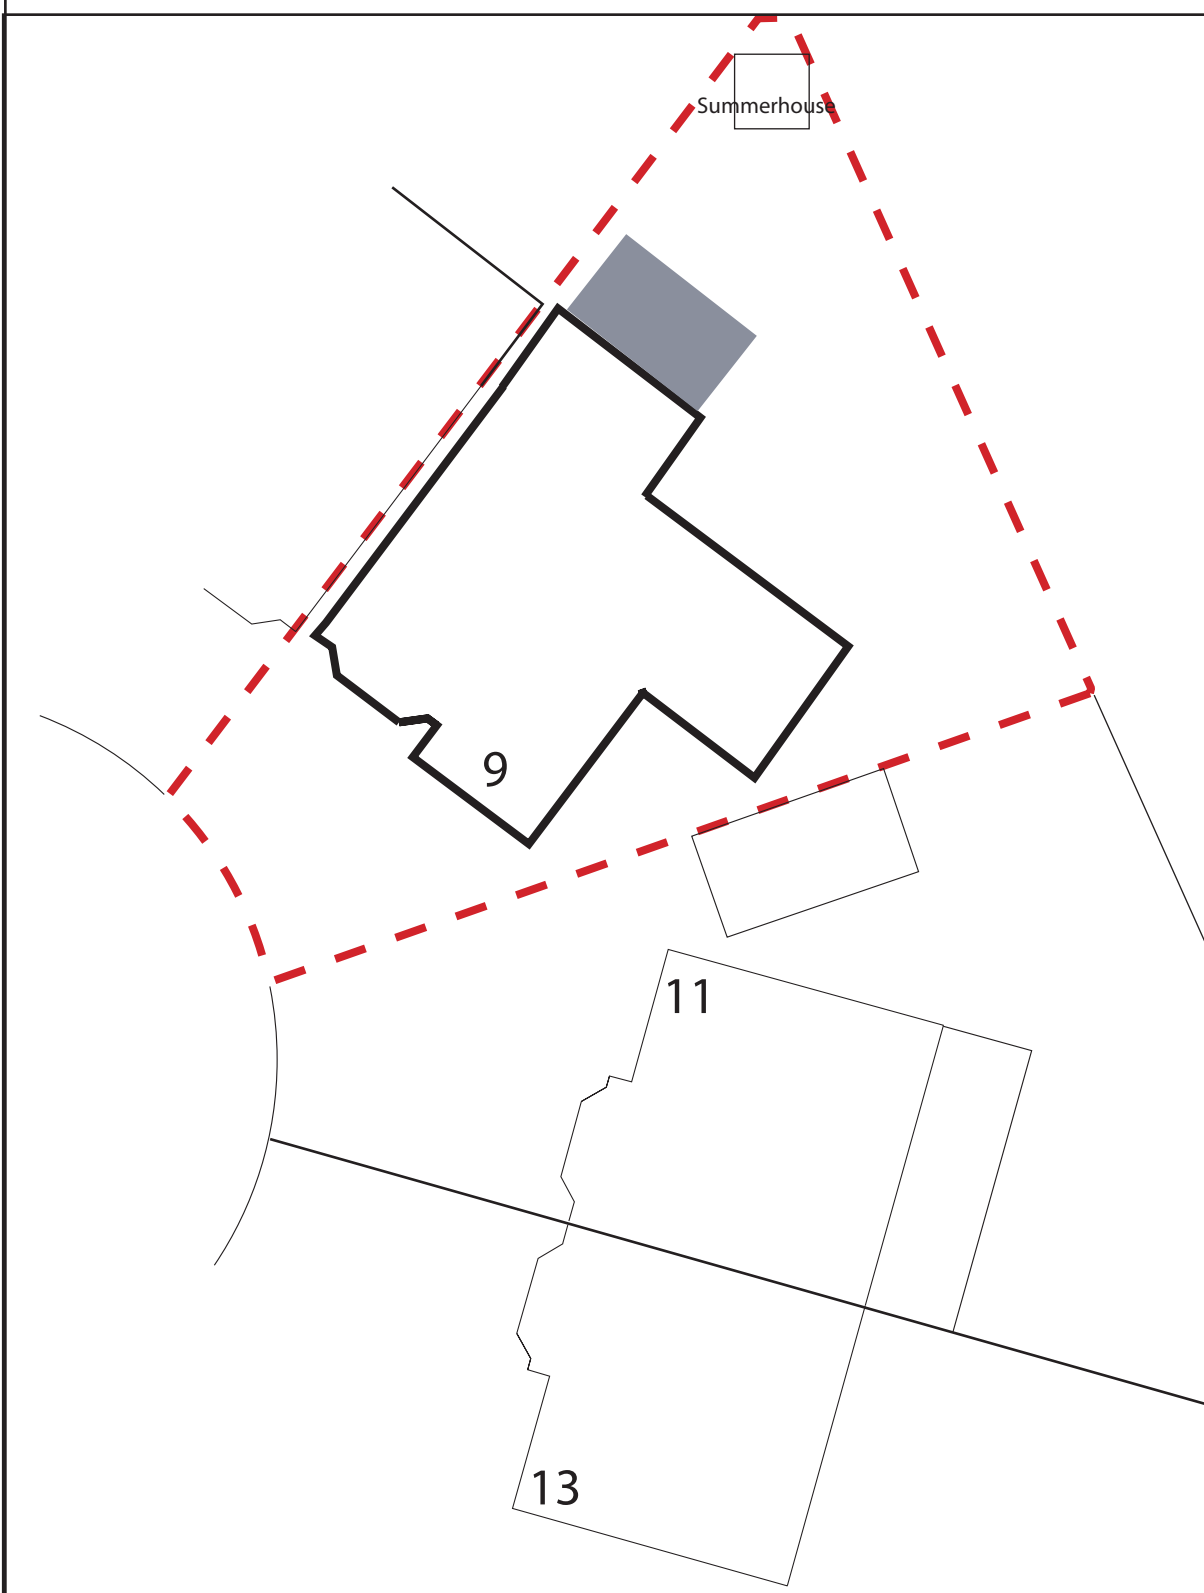

Plan elevation to 9 Fairlea Ave with proposed conservatory

Site Location 1 : 1250



Location
9 Fairlea Avenue, Didsbury M206GN
Description
Conservatory Extension attached to existing extension

Drawing Title
Plans and Elevations as proposed
Date June 2022 Scale 1-50 Drg No TDC1