


REVISION	DATE	DESCRIPTION
P01	05.04.22	FOR COMMENT
P02	03.02.22	PLANNING ISSUE

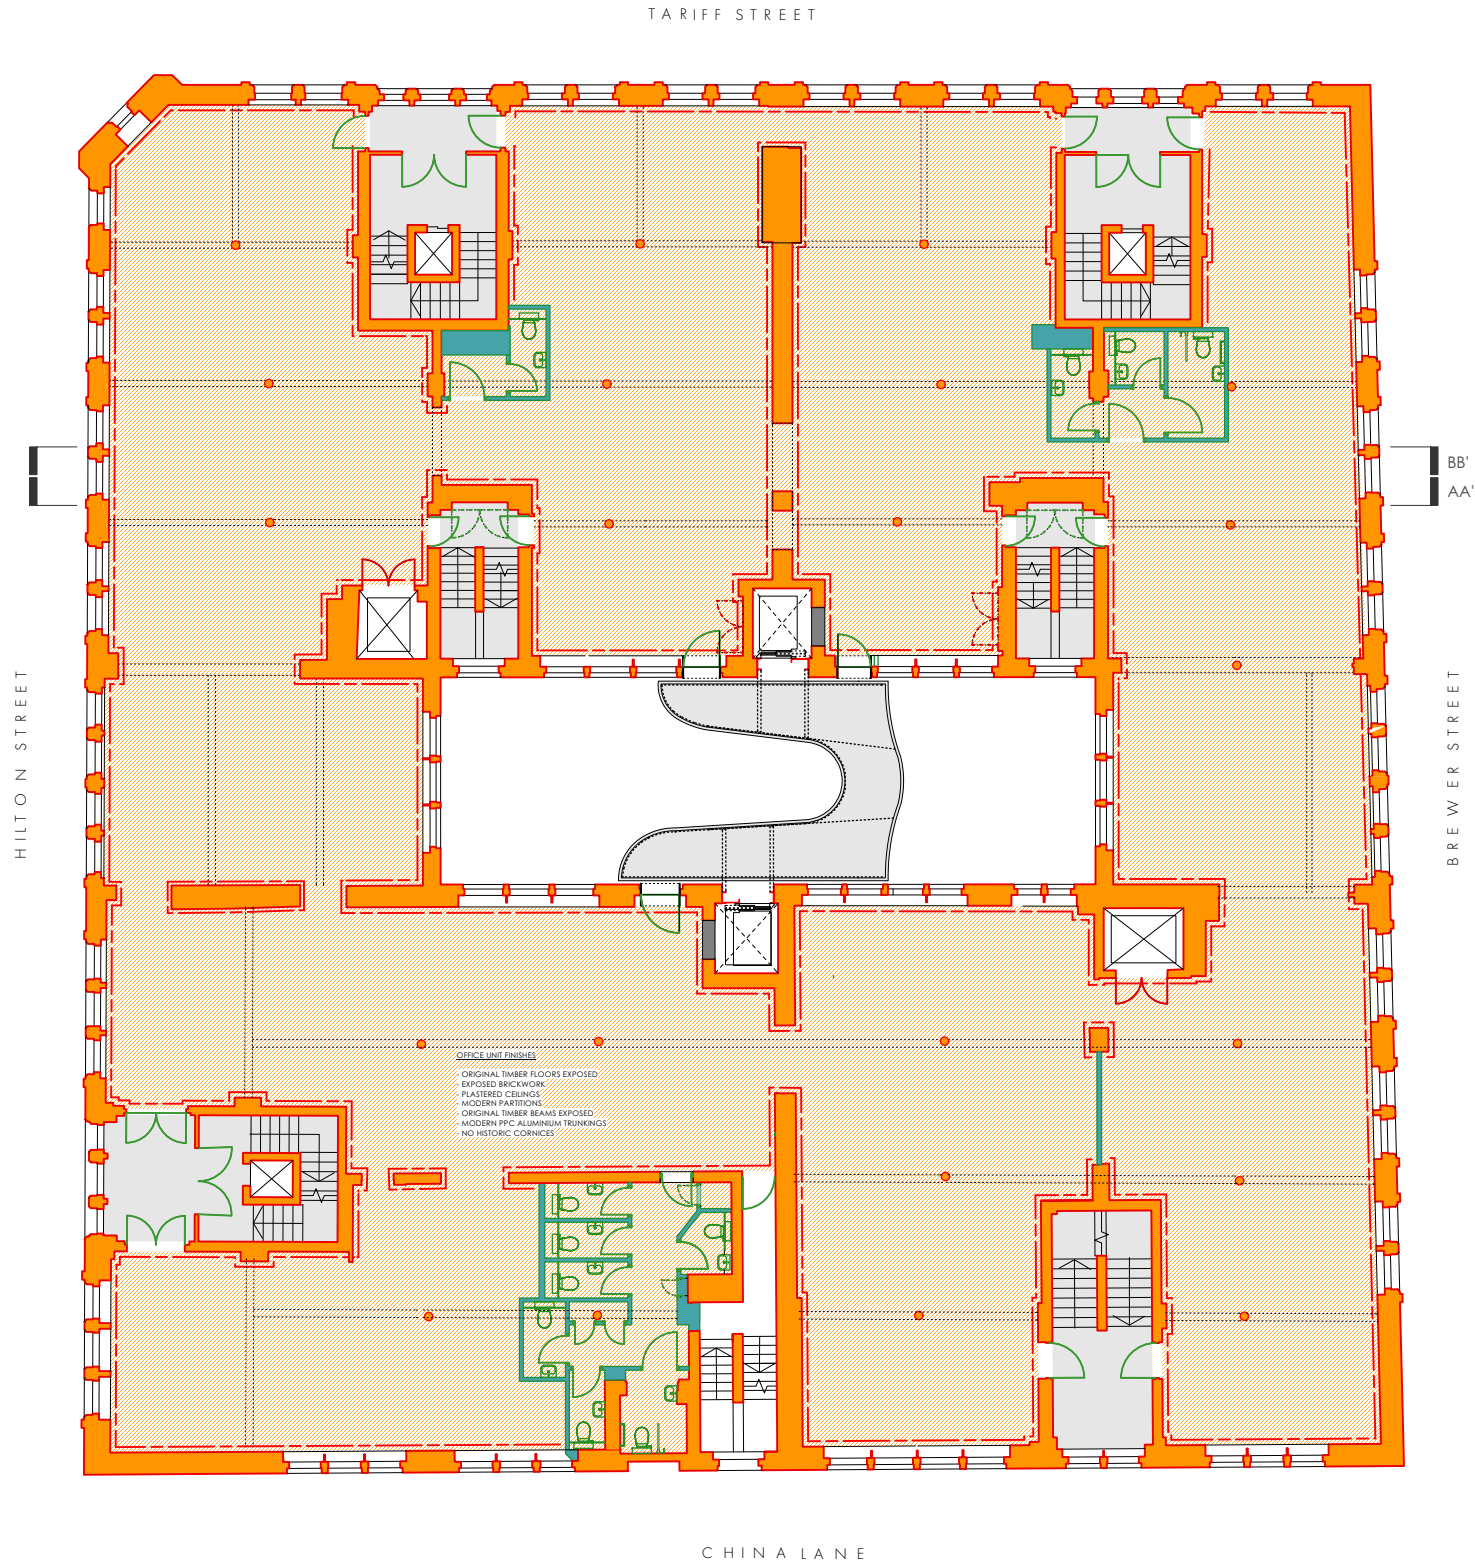

SIGNIFICANCE KEY

STRUCTURE, WALLS AND PARTITIONS TIMELINE

1906 - ORIGINAL CONSTRUCTION

1990-2000's - INTERNAL ALTERATIONS

EXPOSED ORIGINAL BRICKWORK WALLS

EXPOSED ORIGINAL BRICKWORK WALLS PAINTED WHITE

NON-ORIGINAL BRICKWORK WALLS

FLOOR FINISHES TIMELINE

1906 - ORIGINAL TIMBER FLOORS EXPOSED

1906-PRESENT - ORIGINAL TIMBER FLOORS STAINED DARK BROWN

1990-PRESENT - MODERN FLOOR FINISHES OVER ORIGINAL TIMBER FLOORS

SIGNIFICANCE


HIGH

MEDIUM

LOW

AREA NOT SURVEYED AND NOT SUBJECT OF THIS APPLICATION

NOTE - TO BE READ IN CONJUNCTION WITH HERITAGE / DESIGN & ACCESS STATEMENT

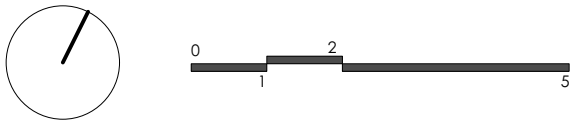

PLANNING

OMIArchitects

31 Blackfriars Road, Salford, Manchester, M3 7AQ
+44(0)161 832 3242 / info@omiarchitects.com / www.omiarchitects.com

PROJECT	FOURWAYS - F2U2 & F5U4 + F5U5					
DRAWING	SECOND FLOOR - SIGNIFICANCE PLAN					
DATE	AUG '22	DRAWN BY	KT	SCALE	1:200	@A3
JOB NO.	1420	DWG.NO.	L 2242			

FOURWAYS HOUSE, SECOND FLOOR EXISTING PLAN

1:100 @ A3