

Notes:

© This drawing and the information contained within this media remains the property of TJB Architects Ltd and may not be distributed to any third party without the prior written consent of TJB Architects Ltd. The information should be distributed in its entirety and is not to be reproduced or altered without the knowledge and written consent of TJB Architects Ltd. The information contained within this media is for guidance only. While we endeavor to provide accuracy and detail there is no expressed or implied warranty or fitness for any particular purpose, supplied with this information. All dimensions and levels depicted are subject to checking on site. TJB Architects Ltd accept no responsibility for the accuracy of any information provided by third parties.

* DO NOT SCALE FROM THESE DRAWINGS *

--	--	--	--

REV.	DESCRIPTION	BY:	DATE:
------	-------------	-----	-------

STATUS: **PRELIMINARY / FOR COMMENT**

TJB

architects

TJB Architects Ltd.

Tel: (+44) 0794 436 0008

Email: info@tjbarchitects.co.uk

Web: www.tjbarchitects.co.uk

CLIENT: MR & MRS SHEKH


SITE: 255 BROOKLANDS ROAD
MANCHESTER
M23 9HF

BRIEF: EXTENSIONS & ALTERATIONS

TITLE: BLOCK PLAN AS PROPOSED

SCALE AT A3:	DATE:	DRAWN:	CHECKED:
1:200	JUL 2022	TJB	TJB

PROJECT NO:	DRAWING NO:	REVISION:
217	PL_105	-

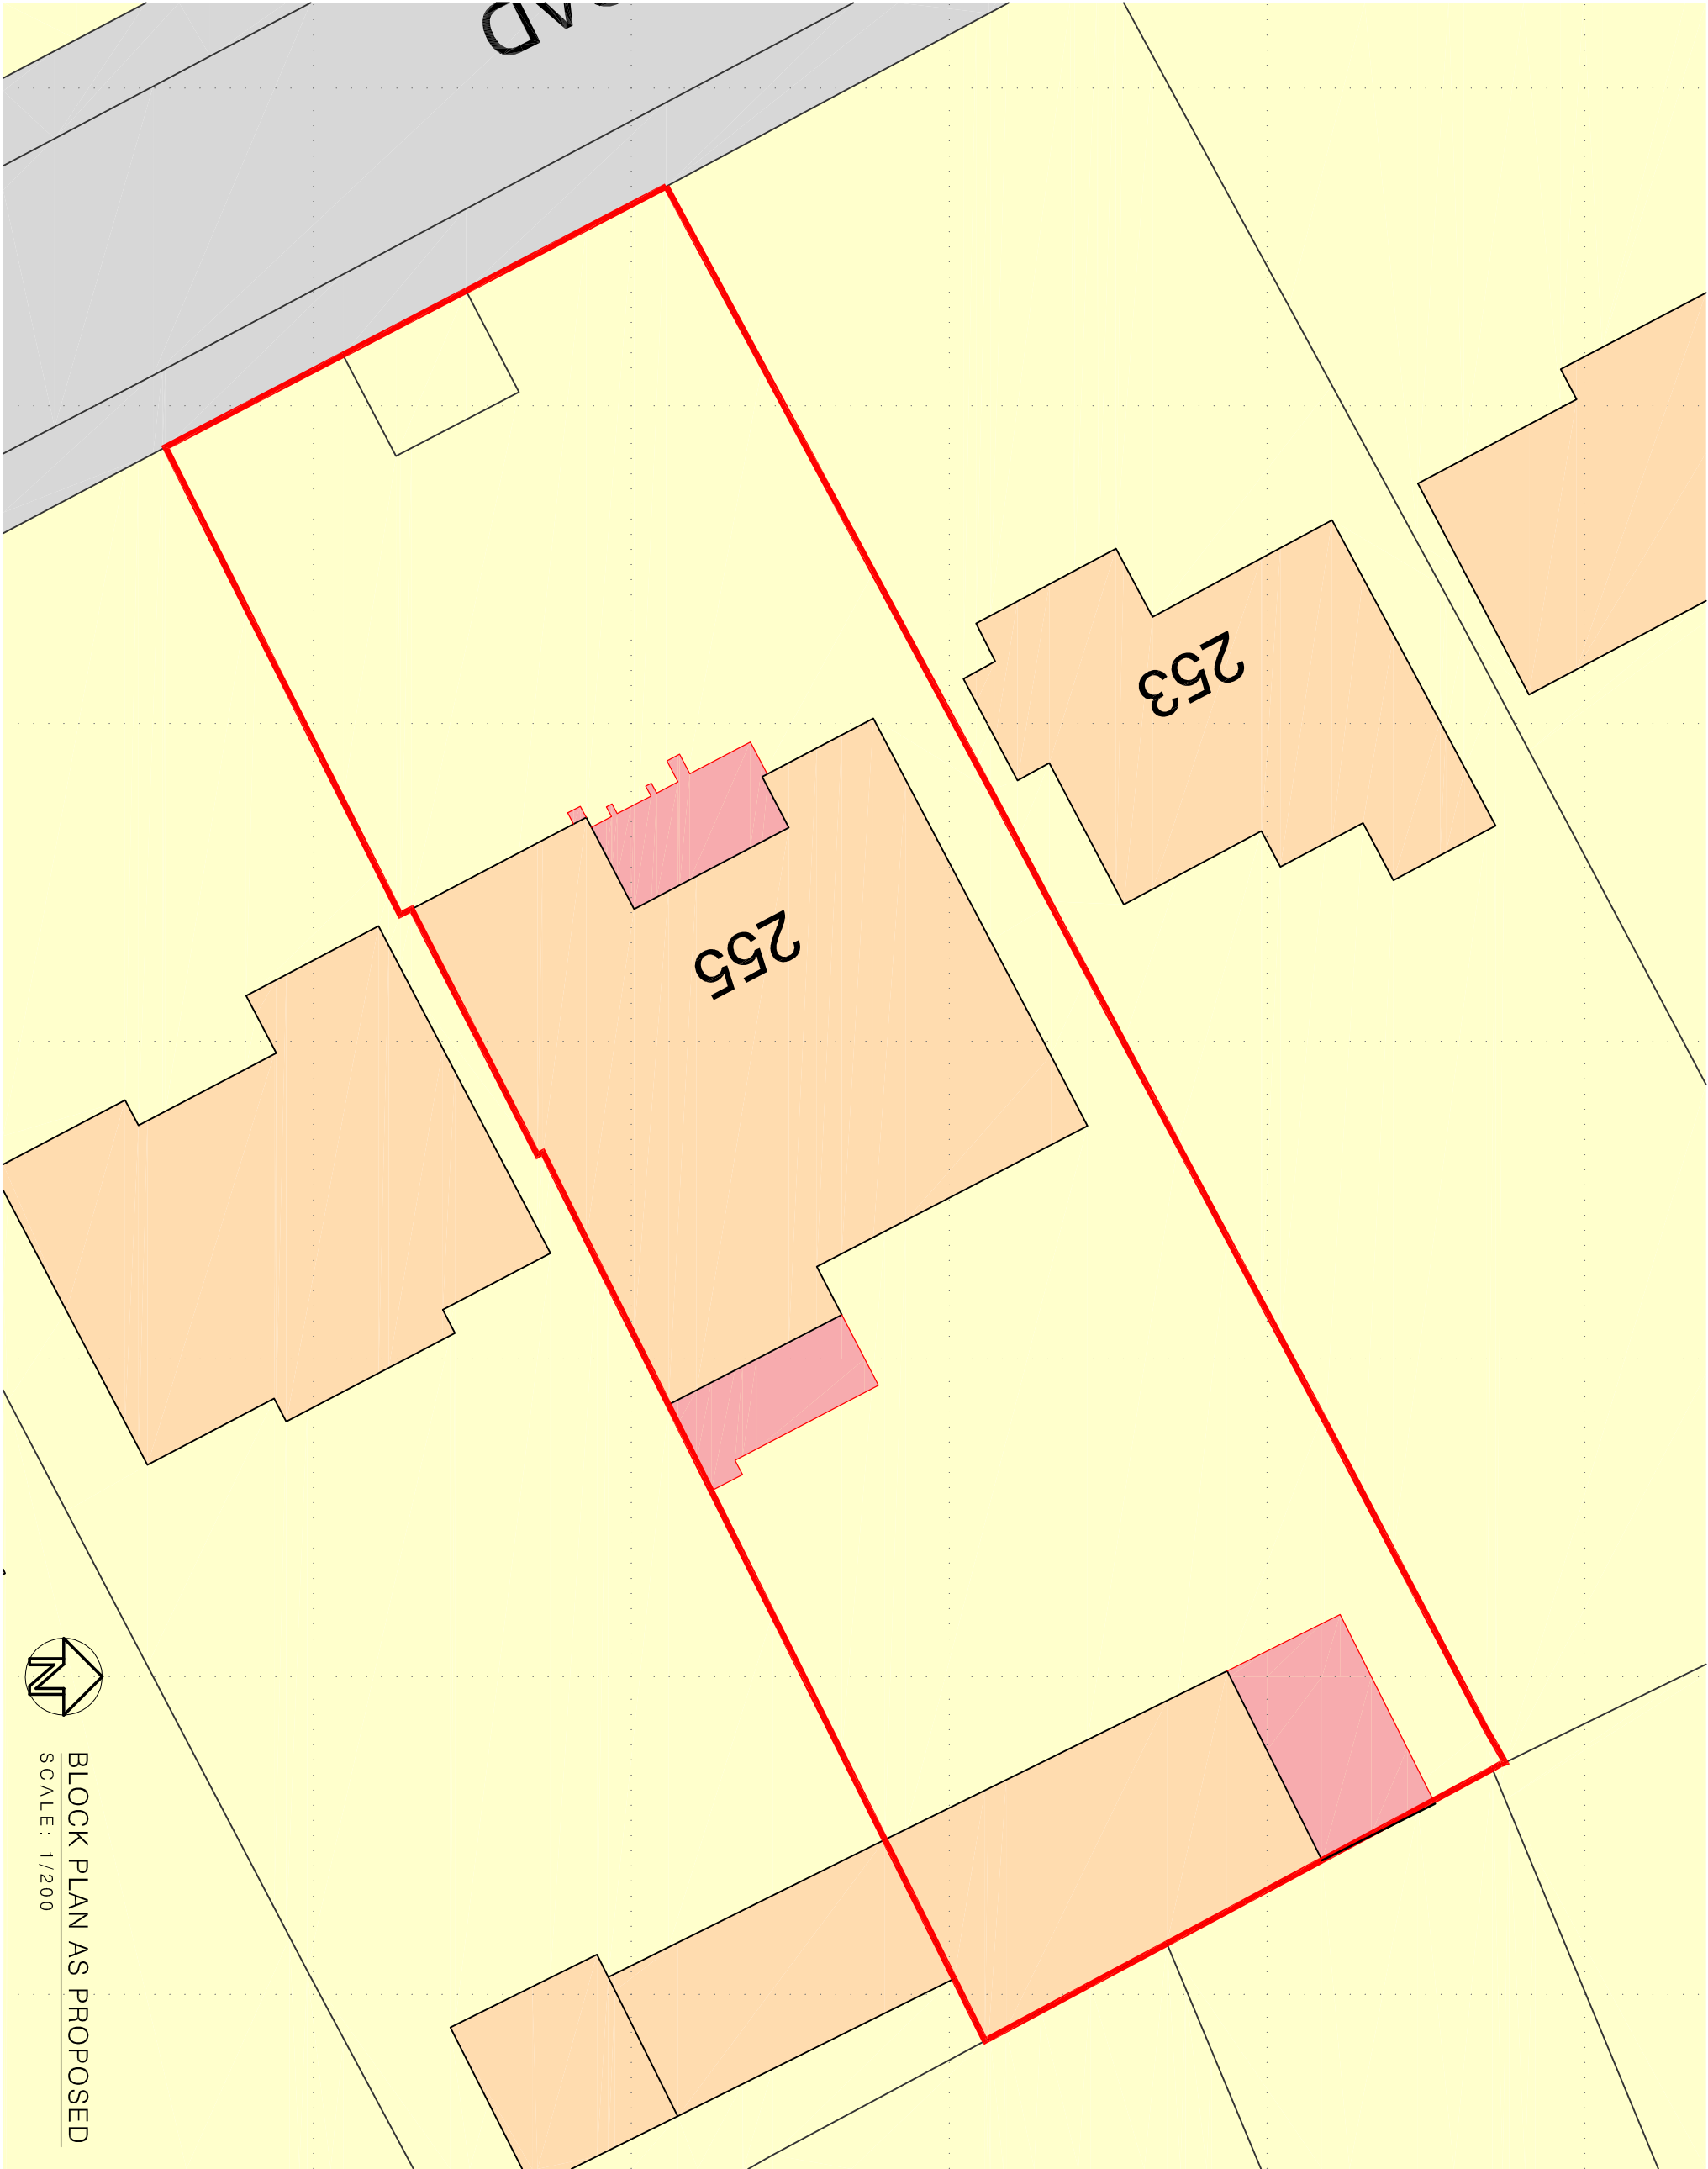

BLOCK PLAN AS PROPOSED
SCALE: 1/200