
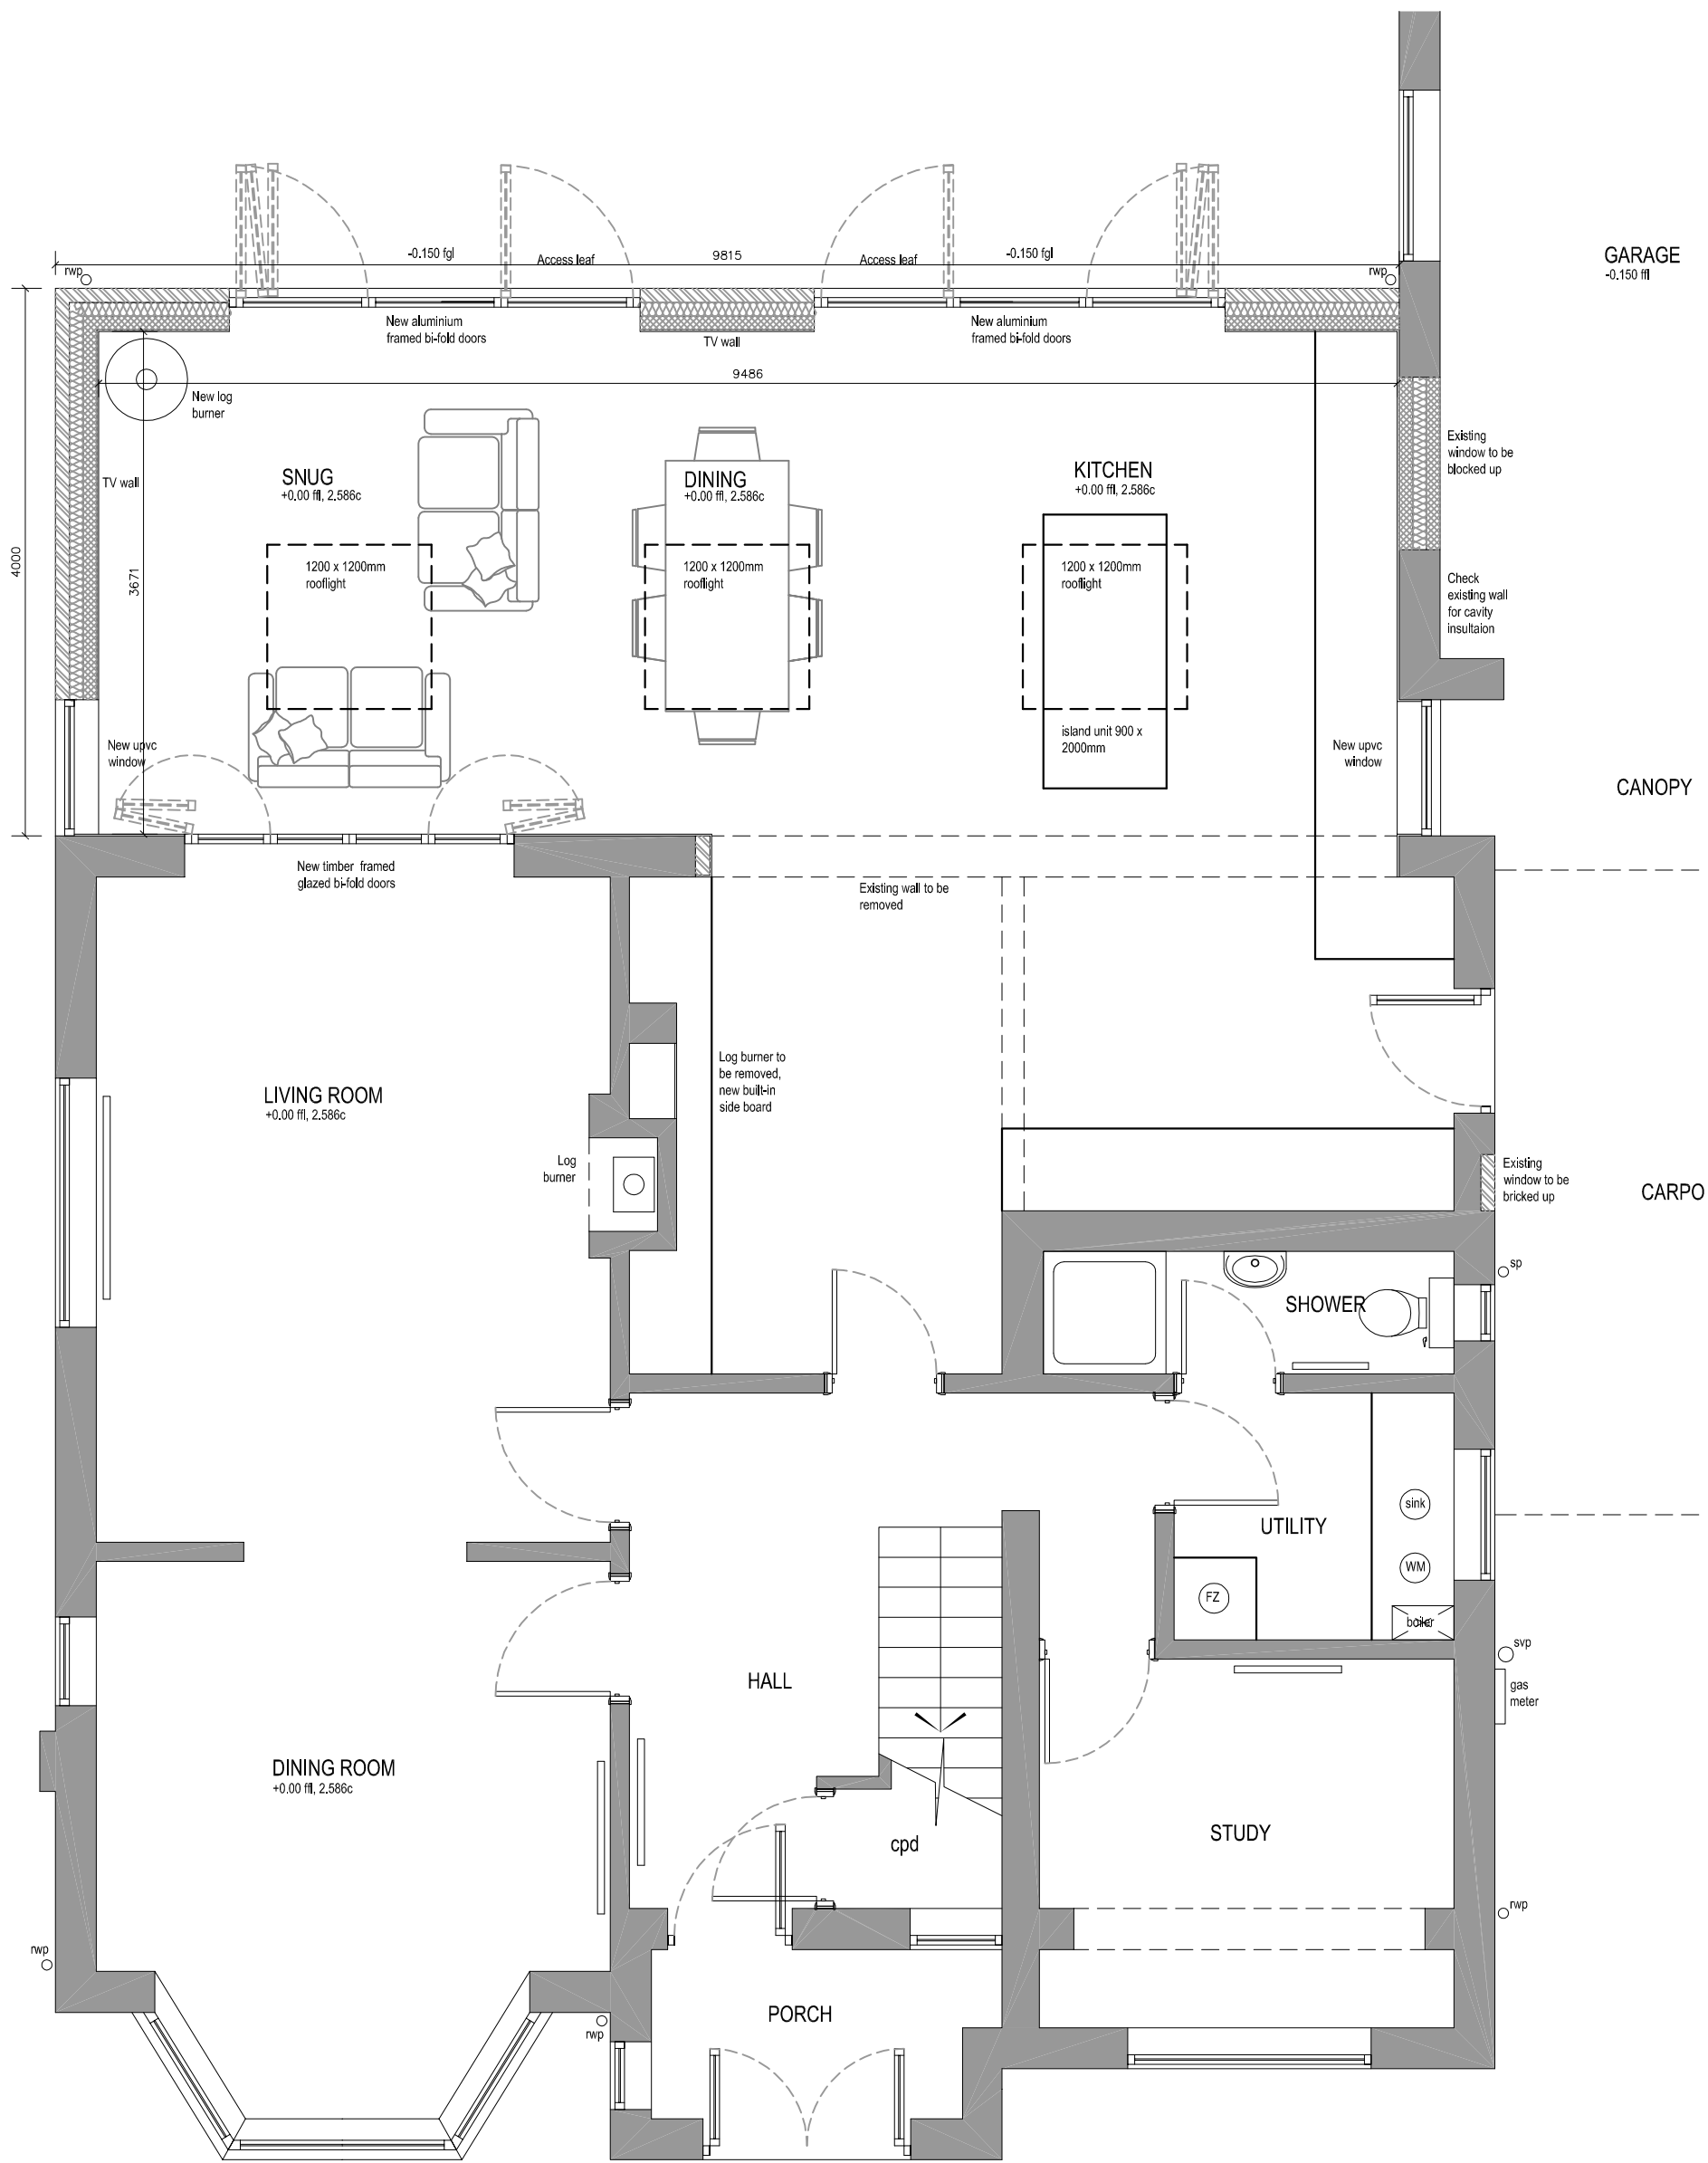


PROPOSED GROUND FLOORPLAN OPTION 2 - 1:50 @ A3

MARTIN COWLING ARCHITECT LTD			
SCALE	1:50@A3	SITE	6 NETHERWOOD ROAD WYTHENSHAW
DRAWN	MC		
DATE	FEB 22	TITLE	PROPOSED GROUND FLOORPLAN - OPTION 2
CONTRACTORS MUST CHECK ALL DIMENSIONS ON SITE. ONLY FIGURED DIMENSIONS ARE TO BE WORKED FROM. DISCREPANCIES MUST BE REPORTED TO THE ARCHITECT BEFORE PROCEEDING. THIS DRAWING IS COPYRIGHT			
TEL. 01908 265634 MOB. 07711 575945		MARTIN COWLING ARCHITECT LTD BA(hons) DipARCH email: martin.cowling@gmail.com web: www.martincowlingarchitect.com	

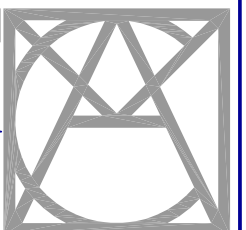

6NRW/ SK15