




Plans 2 Extend Ltd: 07557367769
PROJECT:
FIRST FLOOR EXTENSION OVER THE
EXISTING GARAGE
CLIENT: SARAH DUNN
PLANNING PURPOSE DRAWINGS
ADDRESS:
22 SANDILANDS ROAD
SALE
M23 9JW

DRAWING NO: P2E220422A
DATE: 27/6/22
DRAWN BY: RYAN
SCALE: 1:200 - PAGE SIZE A4
Plans 2 Extend Ltd
The Print Centre
Johnson Street
Atherton
M46 0RB
email address: chris@plans2extend.co.uk
drawings subject to final approval

PROPOSED BLOCK PLAN

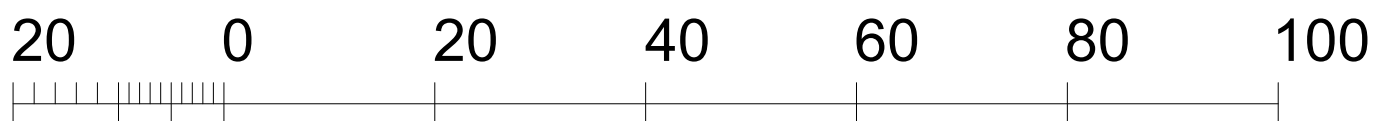

Metres



Crown copyright and database rights 2022 OS 100035409

Reproduction in whole or in part is prohibited without the permission of Ordnance Survey.