





North East Elevation

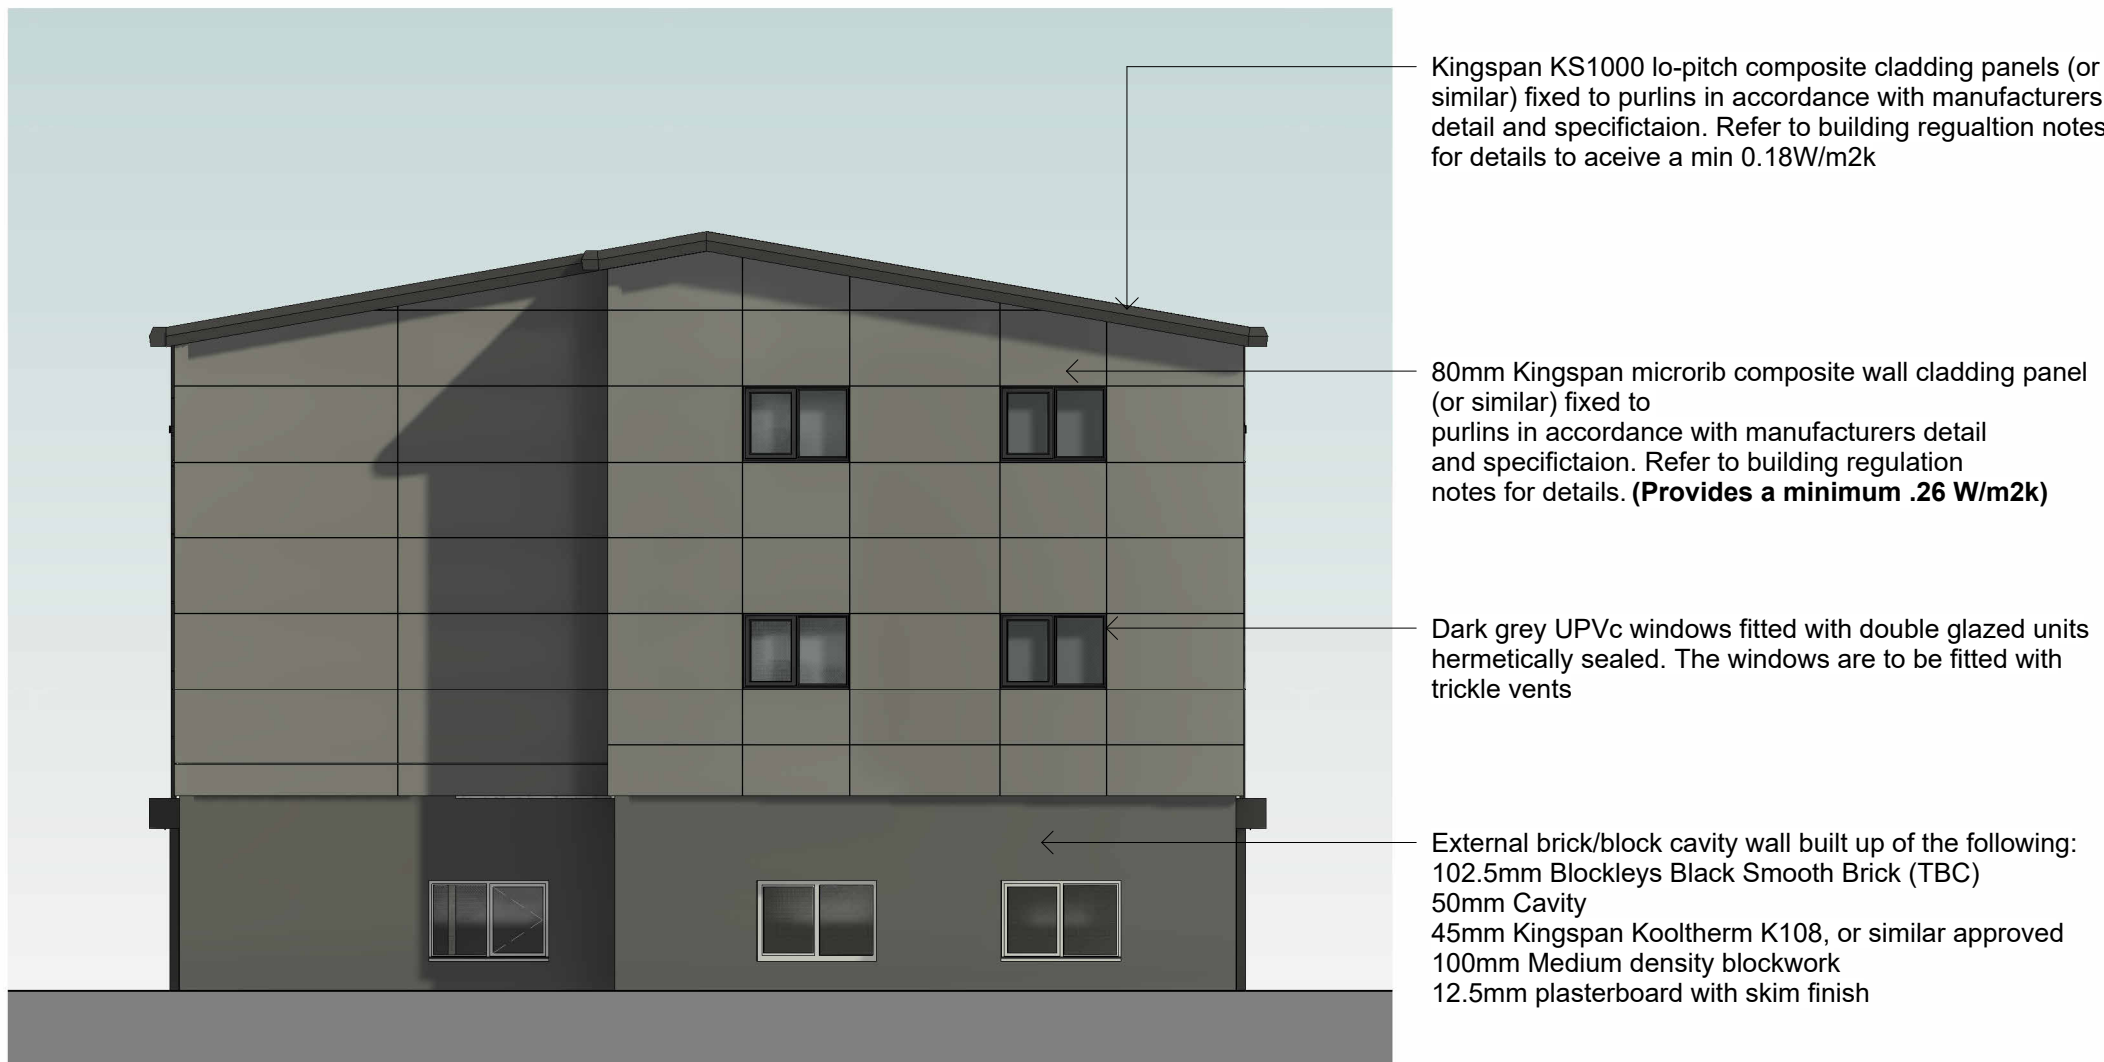

North West Elevation

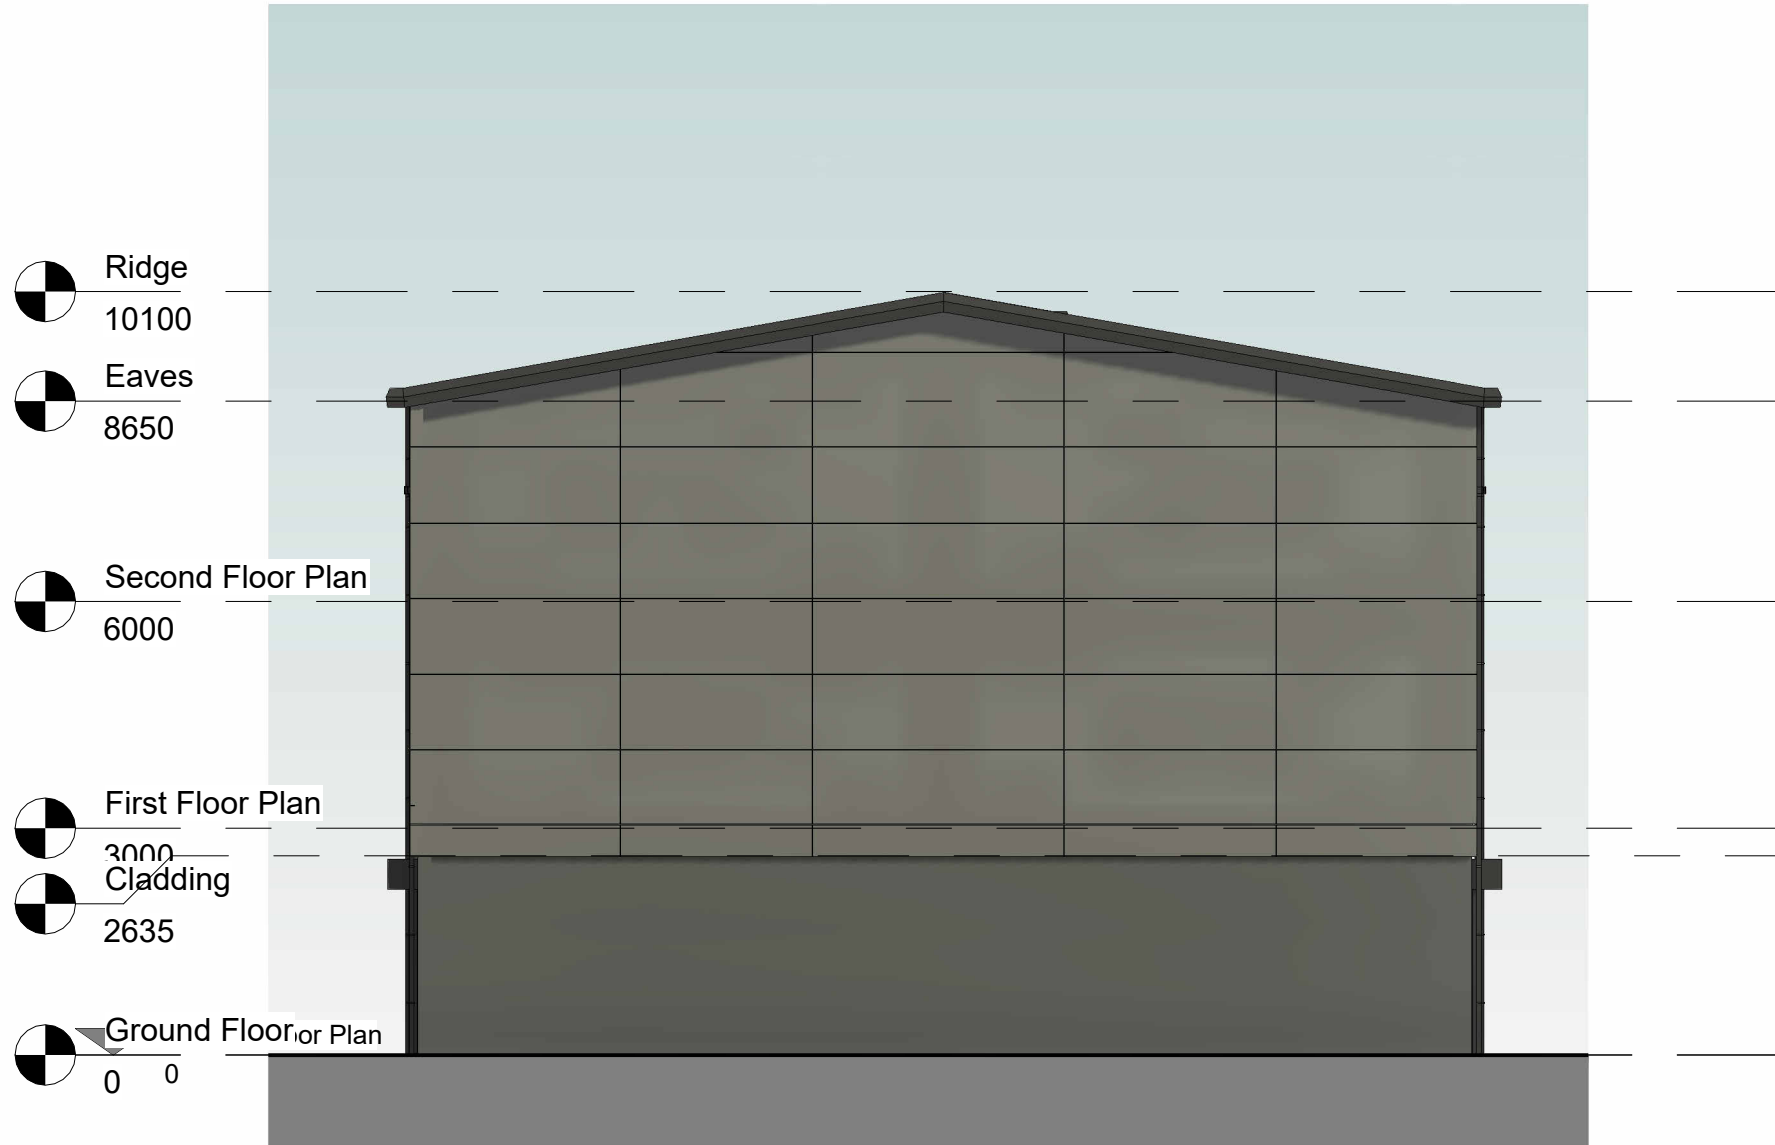


South East Elevation

Note: Roof & wall cladding panel systems to be developed by the cladding manufacturer to ensure standard sized panels to be used.



South West Elevation

DRAFT

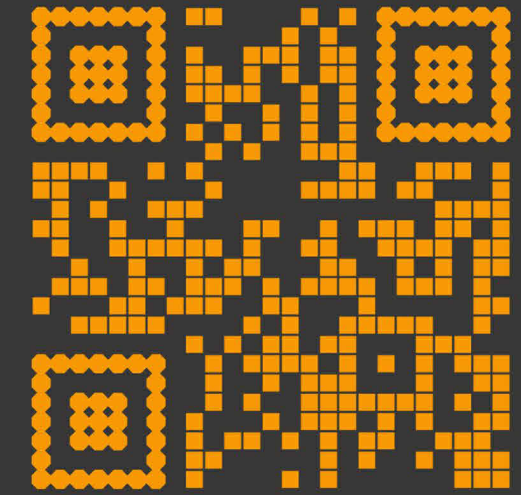

© Ideal Architects Limited
WWW.Ideal-Architects.co.uk
This Drawing & Design is the copyright of Ideal Architects Ltd and should not be reproduced without written consent.
Contractors are to check all levels & dimensions on site prior to site works commencing & report discrepancies to the Designers.
DO NOT SCALE FROM THIS DRAWING

Bradstone Road
Cheetham Hill, Manchester

Rev	Description	Date
-----	-------------	------

Client: Supreme Developments
Manchester

Proposed Elevations

Blk A (DR) A201
Revision

