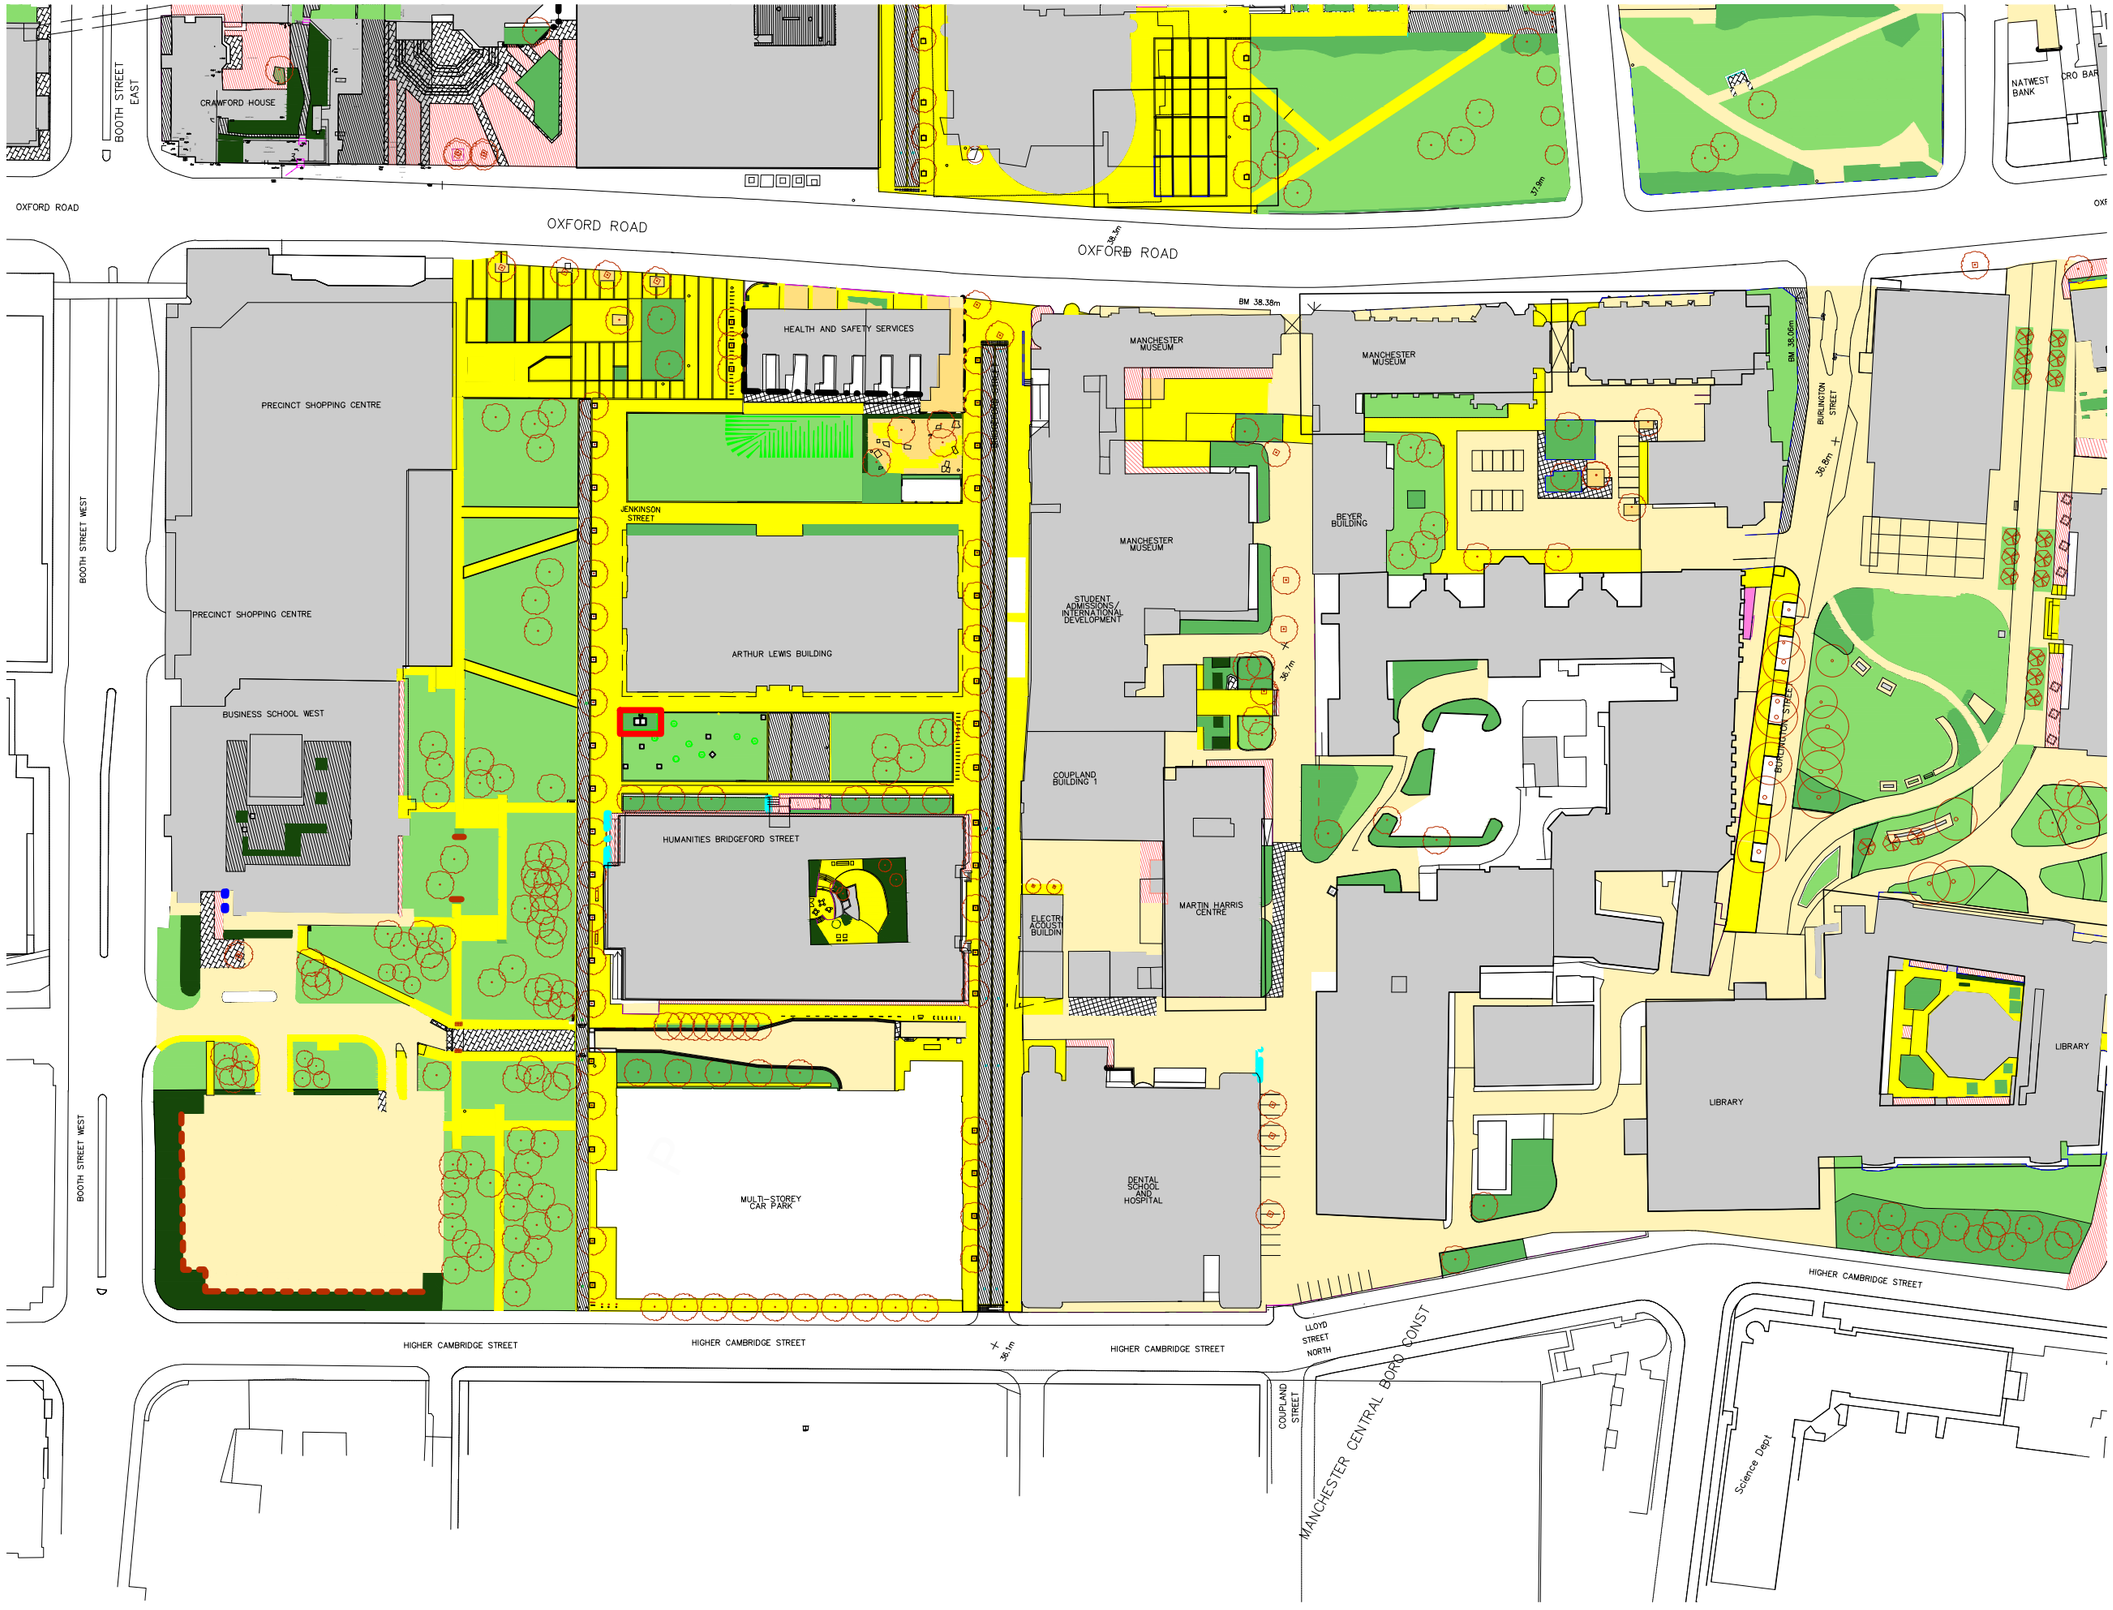

NOTES

1. DO NOT SCALE FROM THIS DRAWING.
2. ALL MEASUREMENTS ARE IN MILLIMETRES UNLESS STATED OTHERWISE.
3. THIS DRAWING IS TO BE READ IN CONJUNCTION WITH THE SPECIFICATION AND ALL RELEVANT ARCHITECTURAL, ELECTRICAL, MECHANICAL AND STRUCTURAL DRAWINGS.

IN ADDITION TO THE HAZARDS/RISKS NORMALLY ASSOCIATED WITH THE TYPES OF WORK DETAILED ON THIS DRAWING, NOTE THE FOLLOWING SIGNIFICANT RESIDUAL RISKS -

Item	Hazard	Risk
-		

Rev	Description	By	Date	Chk'd	Auth

The University of Manchester

Directorate of Estates and Facilities
Beyer Building
The University of Manchester
Oxford Road
Manchester
M13 9PL

Drawing Status

Project
PN7667 Table Tennis Table ALB/HBS Lawn

Building Name
-

Sub Site Name
Oxford Road
Site Name
Main Campus

Drawing Title
Site Location Plan

Scale	Drawn	Checked	Authorised
--	CT		-
NTS @A3	Date MARCH 19	Date	Date --/--/--

Drawing No.
7667-A001

Revision
--