


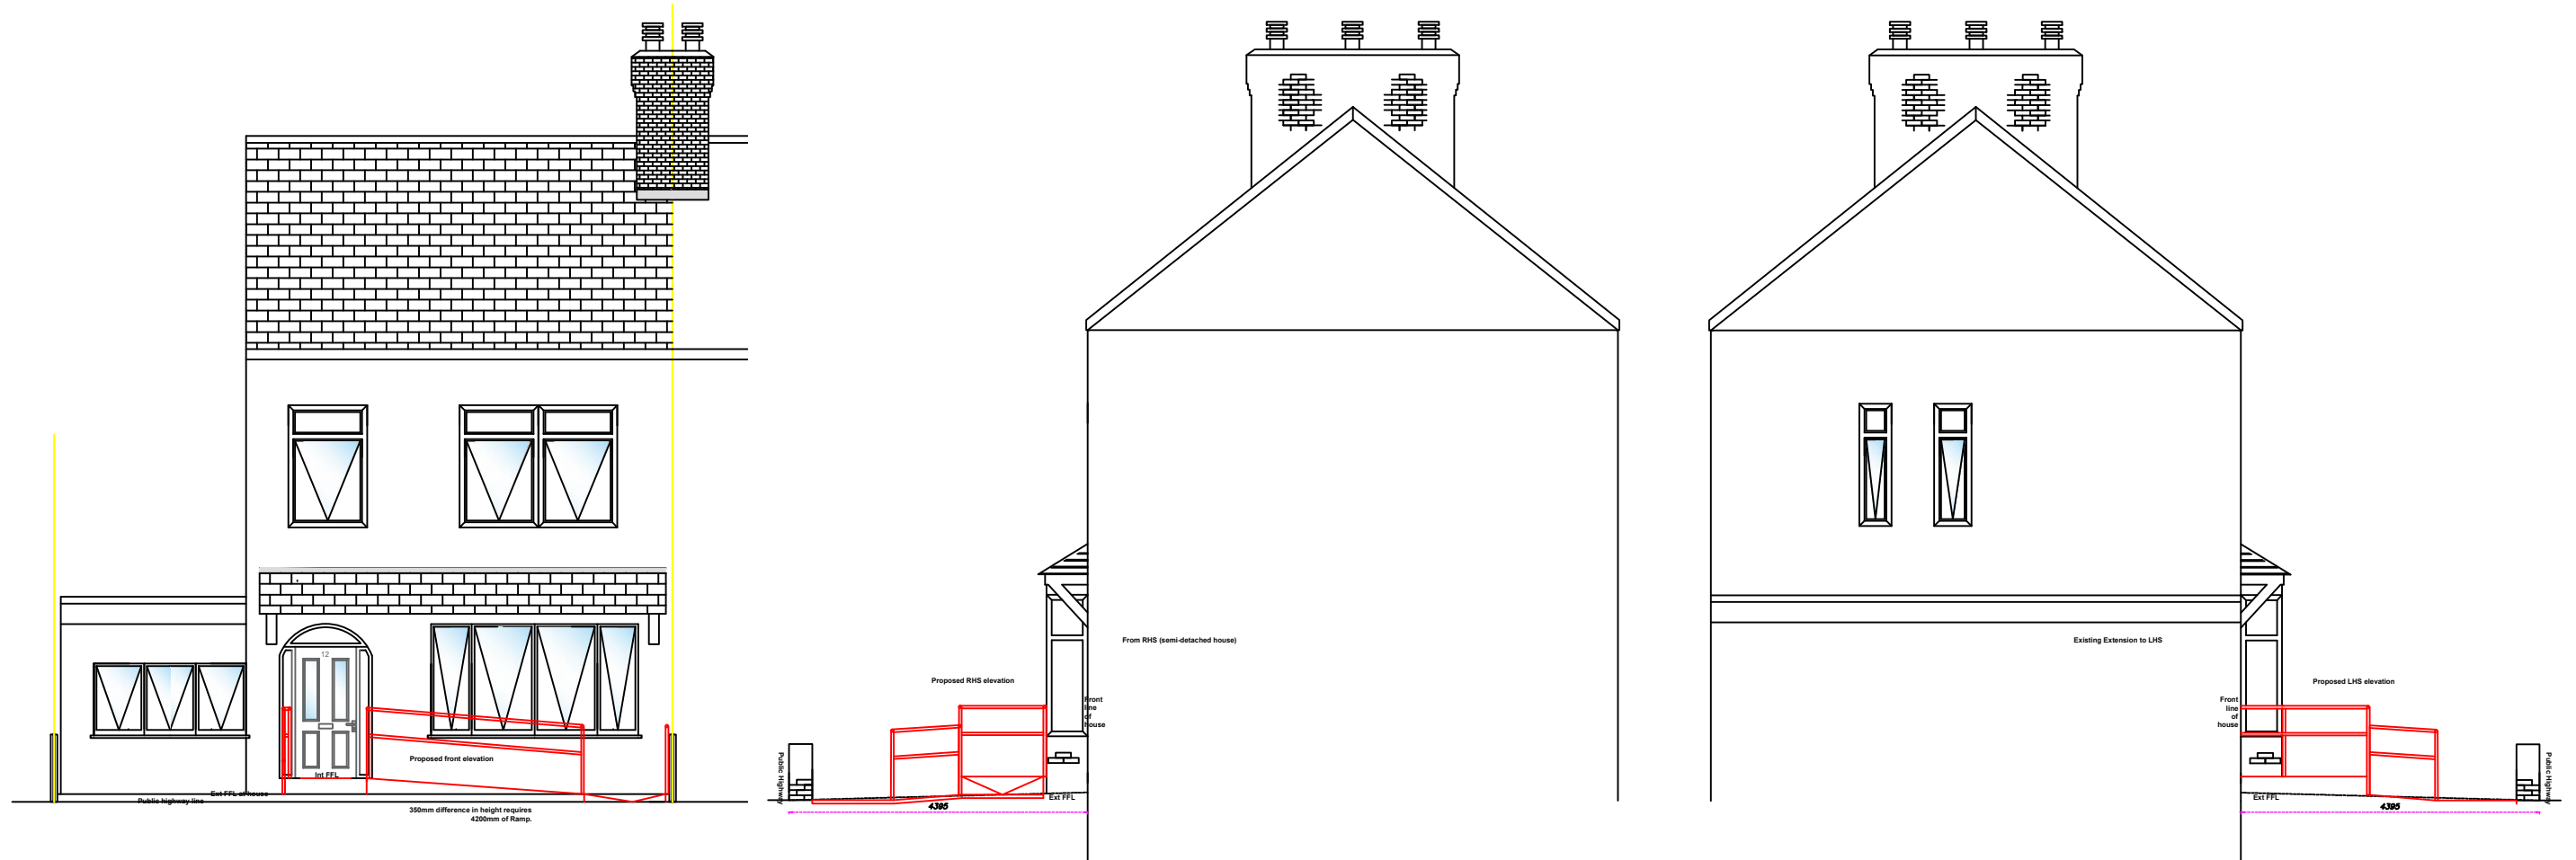

Neil Brickles - Technical Officer. Manchester Local Care Organisation. Directorate for Children and Families. Unit 1, 29 Poland St. Ancoats. Manchester. M4 6AZ neil.brickles@manchester.gov.uk Tel No : 0161 277 1704 - 07903 244482	Date:	Revisions / Options			Project - LAS 1500, create bedroom, door widenings, Ramp Access, new front door, New stair lift, CTH. Mr Imran Naseem 12 Corringham Road Manchester M19 2RG
		No.	Date.	Sig.	
	Scale / Paper:	Opt2	04/10/2021	NB	
		Opt2.1	29/11/2021	NB	
		Opt2.1Rev	11/05/2022	NB	
1 : 100 @ A3		Opt2.2Rev	14/07/2022	NB	

I agree to M.L.C.O.'s proposed plans

Signed

Date