


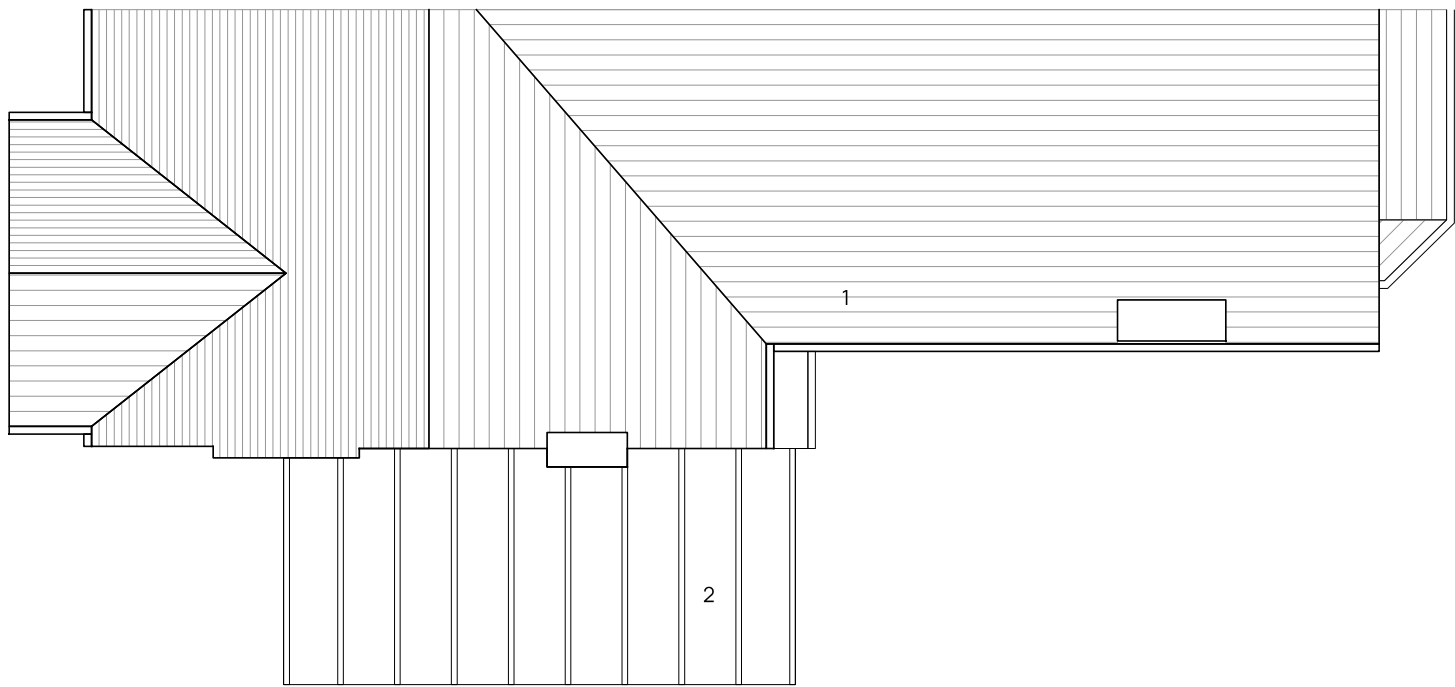

1 Existing main roof
2 Existing extension

