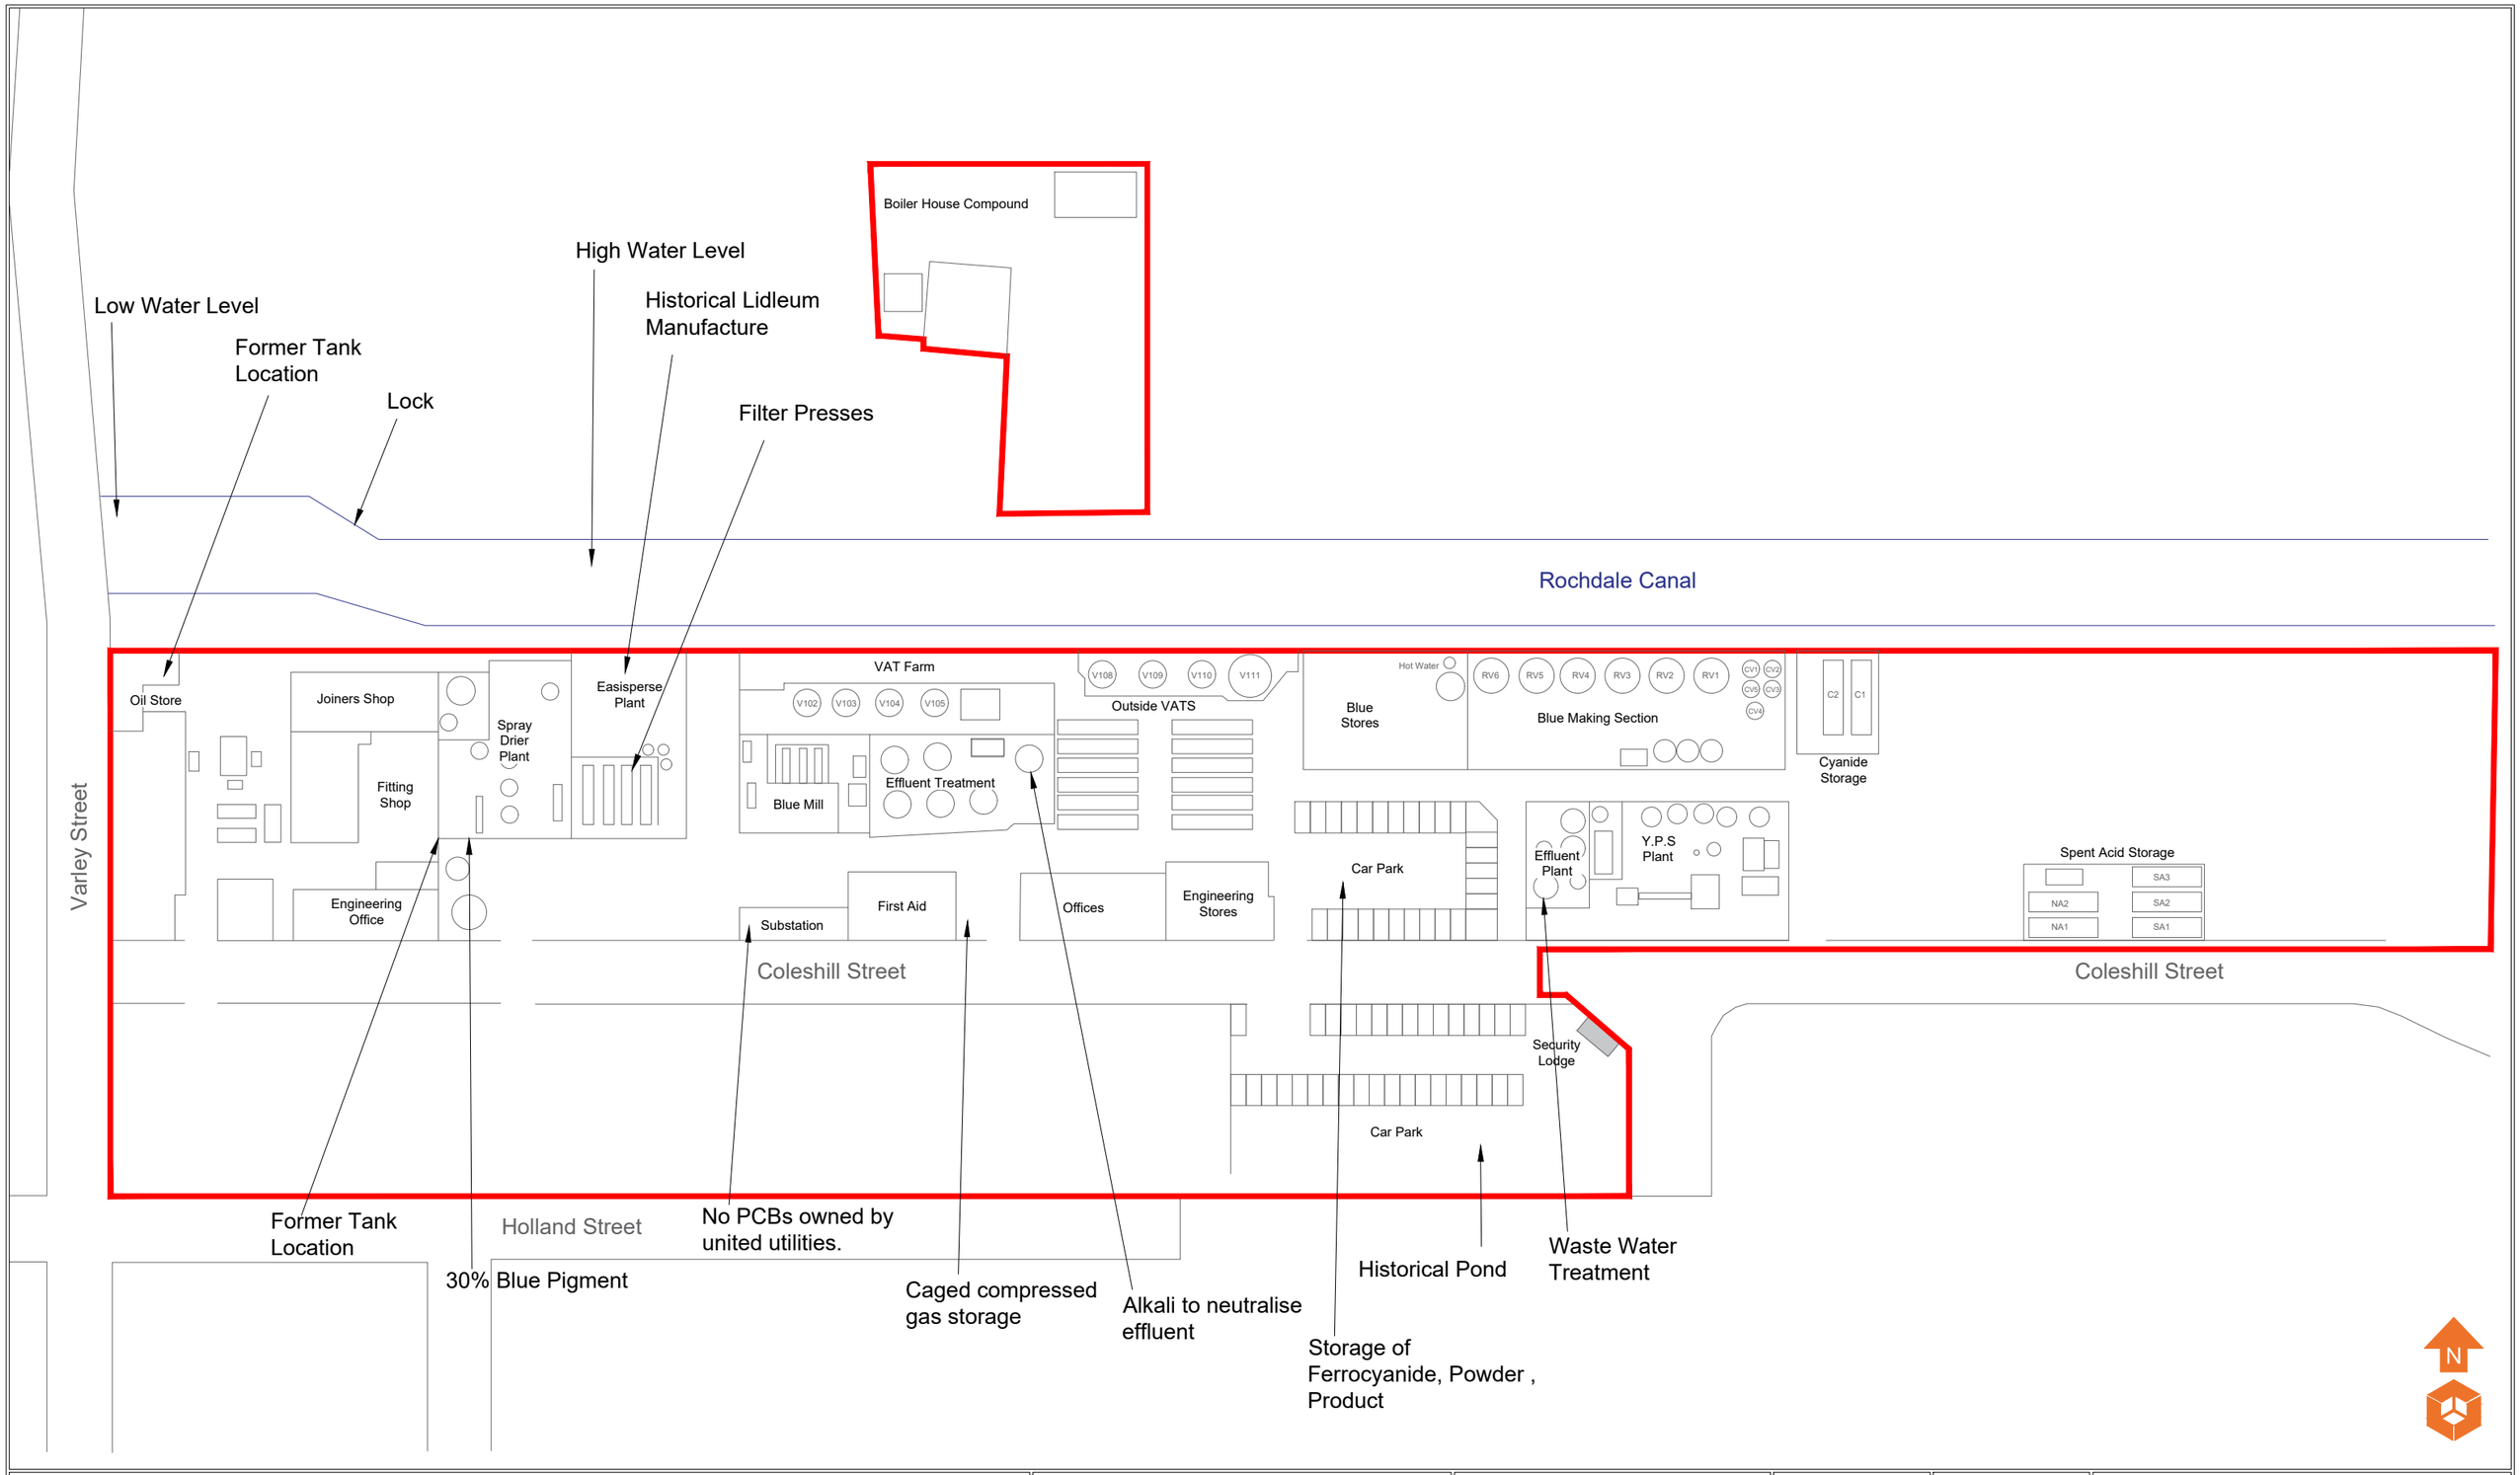

Notes:	Client:	Job No:	Date:
	Engie	13-887	30.07.2020
		Drawing No: 020	Scale: NTS

Phase	Revision	Date	Issue	Drawn	Checked
P1	R1	30.07.2020	REVISION	LM	MD
P1	-	20.07.2020	DRAFT	LM	MD

Job Title: Manox

Drawing Title: Former Manox Works Plan

e3p
Environmental Engineering Partnerships Ltd
City Heliport & Business Centre
Eccles, Manchester, M30 7RU
Tel: 0161 707 9612
E-mail: info@e3p.co.uk
Website: www.e3p.co.uk

The client must not amend any drawing, design or other intellectual property produced by E3P Ltd without permission in writing from E3P Ltd in advance of any amendments being made. In the event that such written permission is not obtained in advance of the amendments being made, E3P Ltd shall not be liable for any damage and/or losses occurring as a result of the amended drawing, design or intellectual property.