


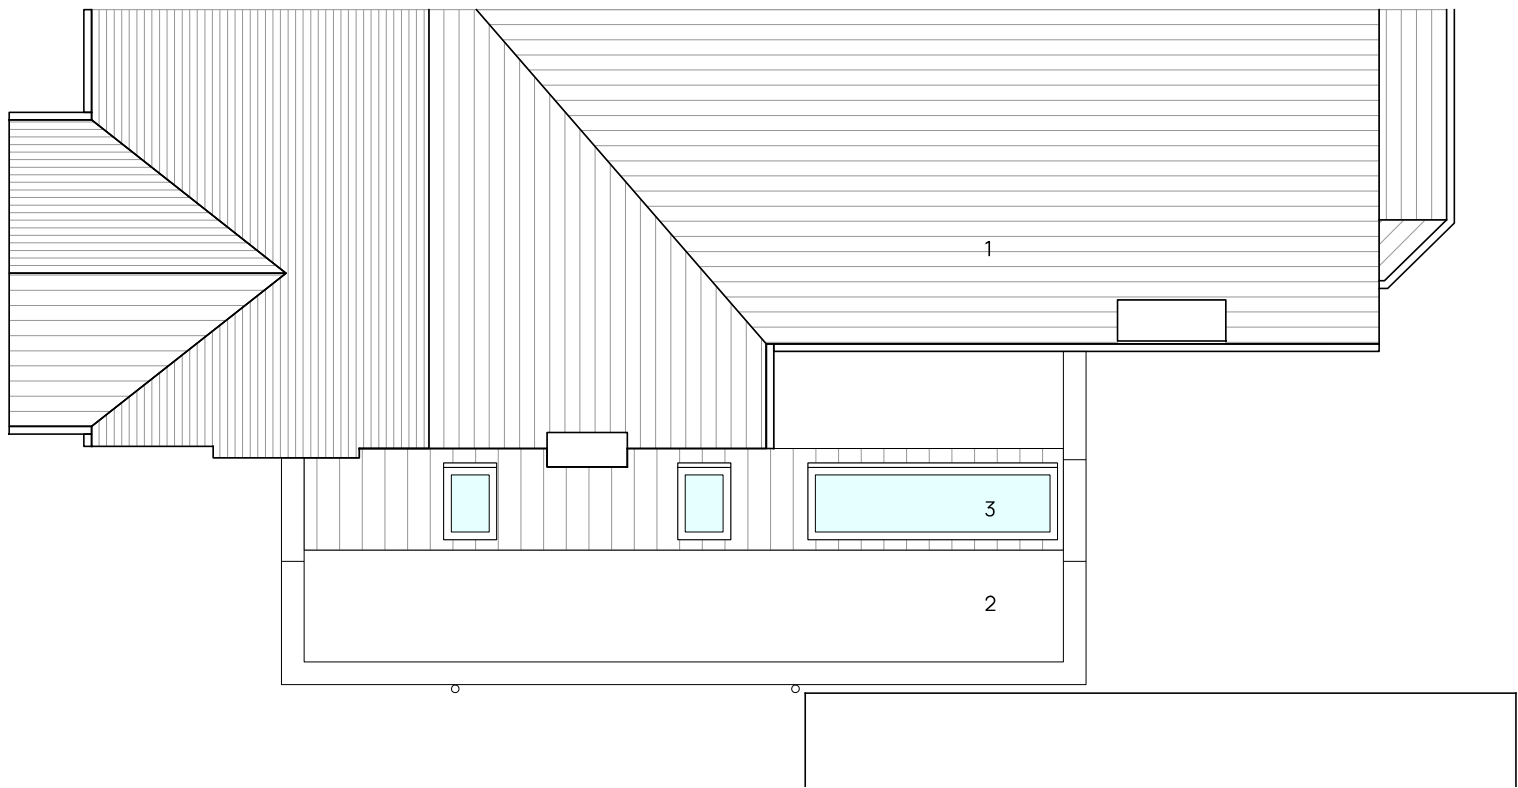

- 1 Existing main roof
- 2 Proposed extension
- 3 Rooflight

