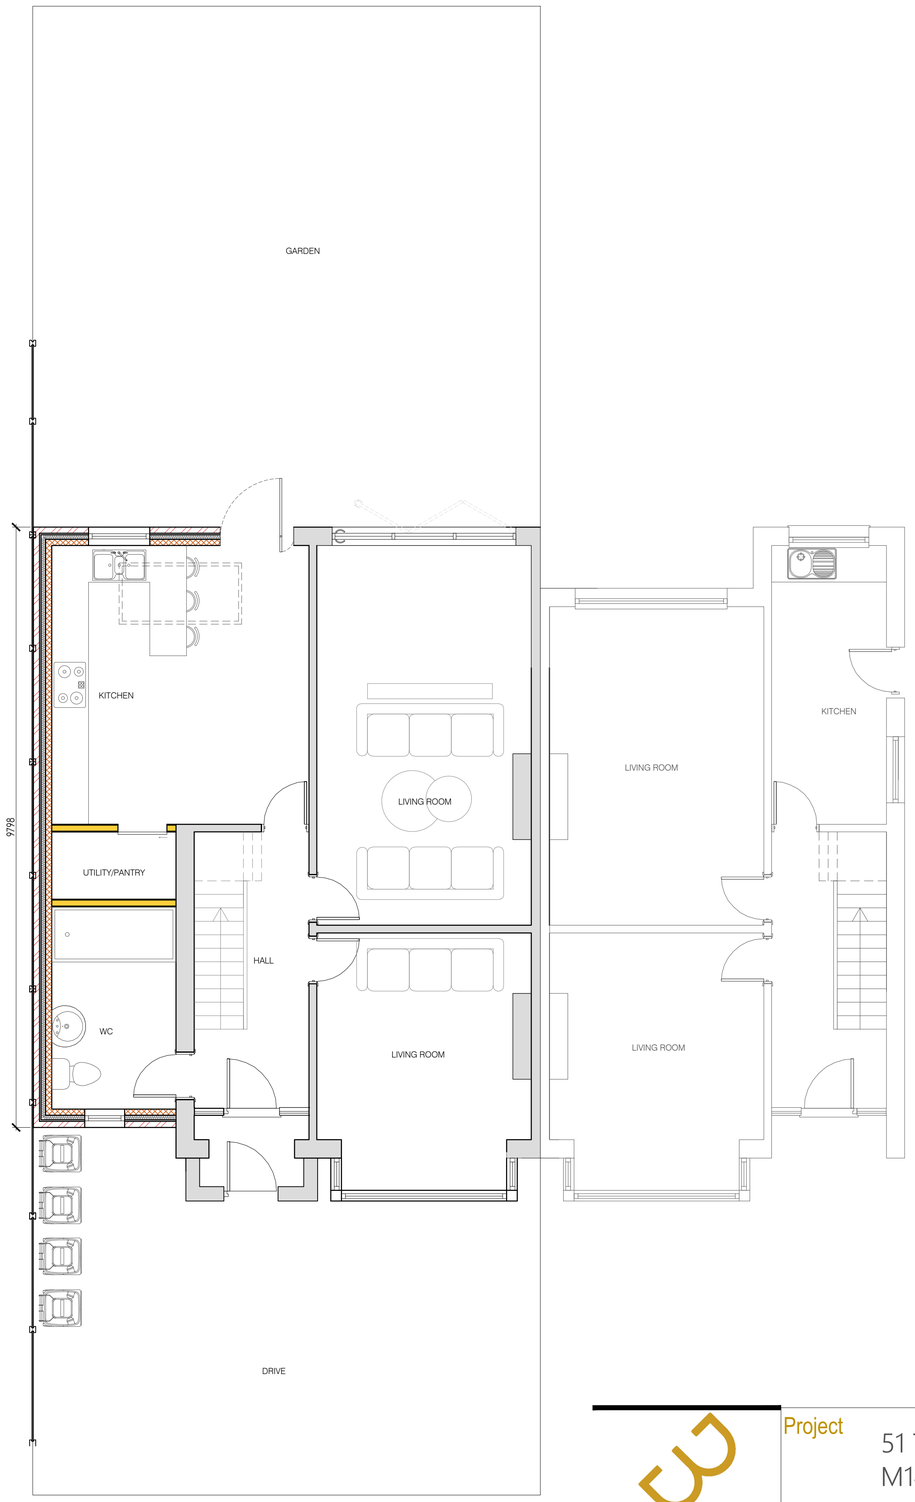

PROPOSED GROUND FLOOR

1 : 50

Key

- Existing Structure
- Proposed
- Stud wall Proposed
- Removals
- Detail Above (e.g. rooflight, bulk head)
- Assumed Boundary Line

0 1 5m

FOR PLANNING

DESIGN STUDIO
TEL . 074 2911 5454
e-mail . info@wb-designstudio.com

Project	51 Talbot Rd, M14 6TA	Date 29/07/2022	Scale 1.50	Drawn By WB
Drawing	PROPOSED SITE PLAN	Drawing no WBDS-00002/002	Rev	

© 2018 WB DESIGN STUDIO LIMITED ALL RIGHTS RESERVED

Check all dimensions on site ©