


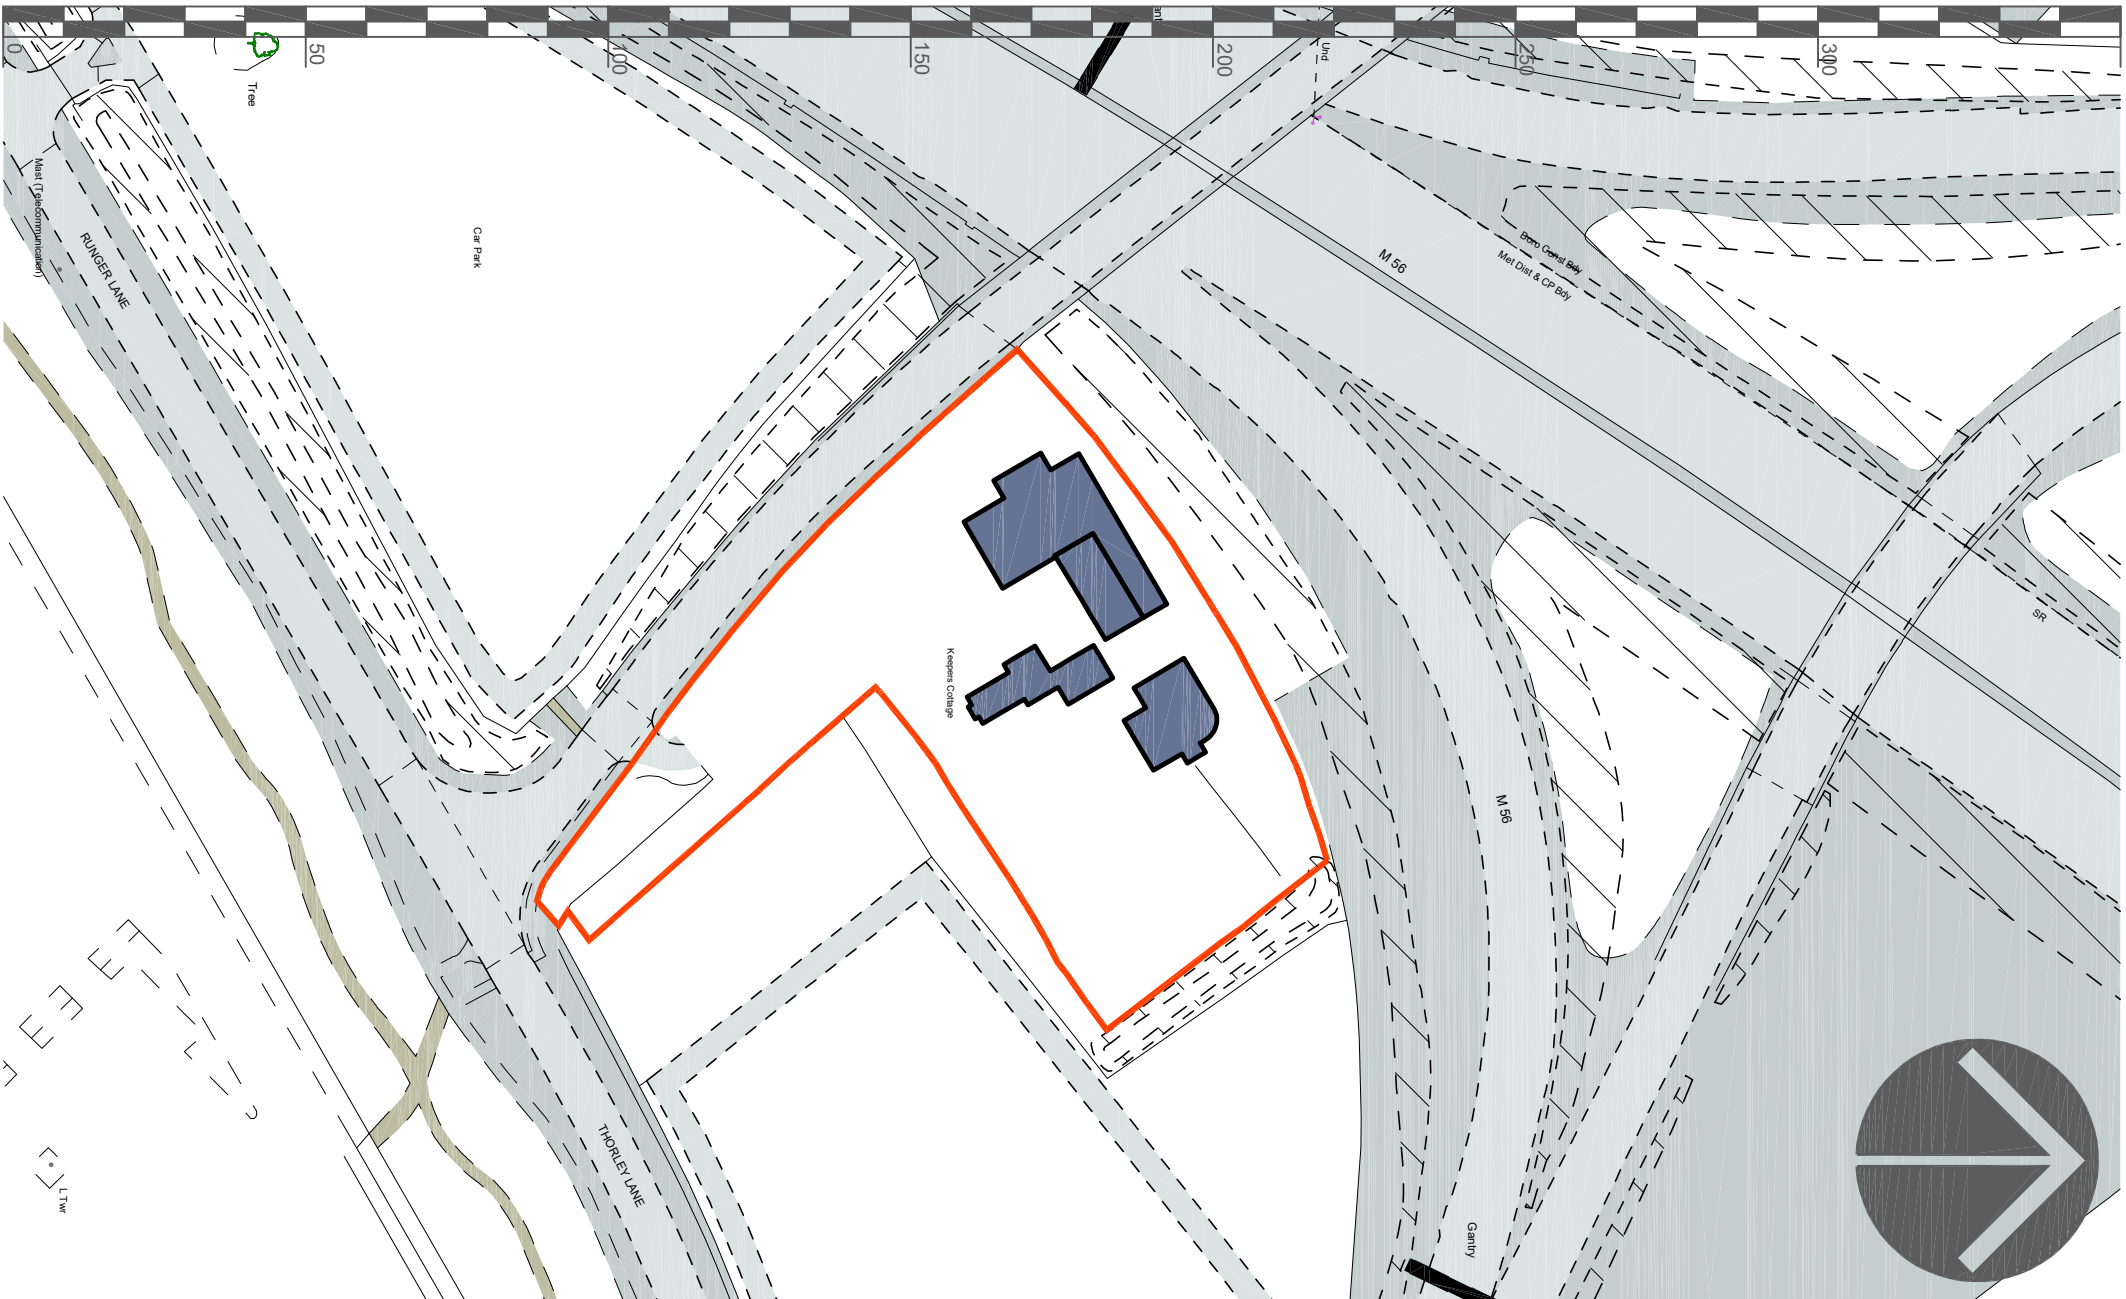

**randle
white
architects**

- The Copyright of this drawing belongs to Randle White Ltd. It is not to be reproduced in any form without its express permission. The moral right of the Author is hereby asserted - Copyright © 2,000.
- Do not scale from this drawing for the purpose of construction - Work to agreed dimensions to be checked on site prior to the execution of any work.
- For the avoidance of doubt, all dimensions are measured to wall structure and not the finishes unless otherwise stated.
- Where any discrepancy is found to exist within or between drawings and/or reports to the architect, the architect's instructions shall prevail immediately.
- Randle White Ltd shall not be responsible for any errors or omissions in this drawing or any other than for which the same were prepared by or on behalf of Randle White Ltd.

Rev A, date 16-03-2023, issue RMV

Description:
Site area edged in red altered to add line in Southeast corner as per clients instruction and discussions with head of planning for Manchester airport

RIBA
Chartered Practice

Mr and Mrs J. Drinkwater
Keepers Cottage, Thorley Lane, Manchester
SITE LOCATION PLAN
August 2021 By JS Scale 1:1250@A4 (P)
21-040 (EXT)45 Rev A

Randle White Limited
11 Bradshaw Lane
Grappenhall
Cheshire
WA4 2NJ
01925 601670
www.randlewhite.co.uk