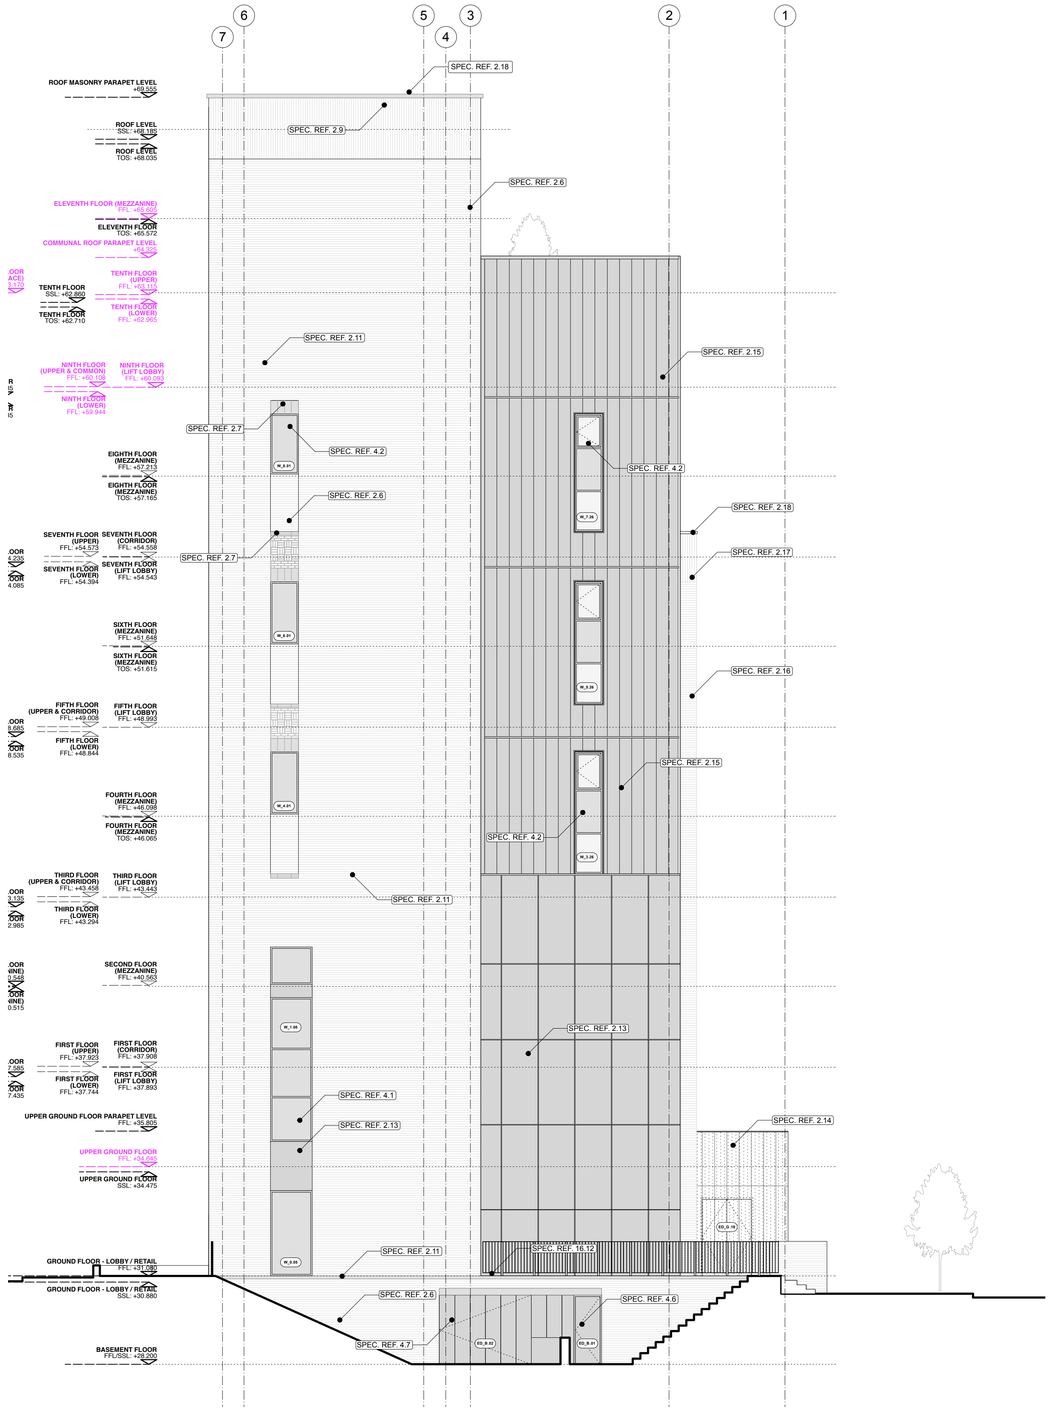

BLOCK C1
PROPOSED EAST ELEVATION

IMPORTANT NOTES:

REVISION	DATE	DESCRIPTION
J	29.06.18	STANDING SEAM CLADDING LAYOUT AMENDED TO SUIT VENT DETAIL
H	11.10.17	AMENDED CONSTRUCTION ISSUE
G	01.09.17	STONE REDUCTION INCORPORATED
F	15.08.17	UPDATED TO SUIT EXTERNAL DOOR SCHEDULE
E	21.07.17	AMENDED CONSTRUCTION ISSUE
D	02.06.17	UPDATED TO SUIT GA SETTING OUT/CONSTRUCTION ISSUE
C	10.04.17	UPDATED TO SUIT GA SETTING OUT/CONSTRUCTION ISSUE

CLIENT: DETRAFFORD ESTATES

PROJECT: SITE C, CHURCH GATE MASTERPLAN

ADDRESS: CASTLEFIELD, MANCHESTER, M15 4LN

DRAWING TITLE: BLOCK C1 PROPOSED EAST ELEVATION

SCALE: 1:100@A1 | DATE: NOVEMBER 2016

DRAWING NO: A212_C_402J | CONSTRUCTION

OLLIER SMURTHWAITE ARCHITECTS
40 King Street, Manchester, M2 6BA
T 0161 883 0838
F 0161 883 0839
E mail@ollier smurthwaite.com