




ALUMINIUM PLANTER DETAIL (PLAN)
TO NBS Q31:292
1:10

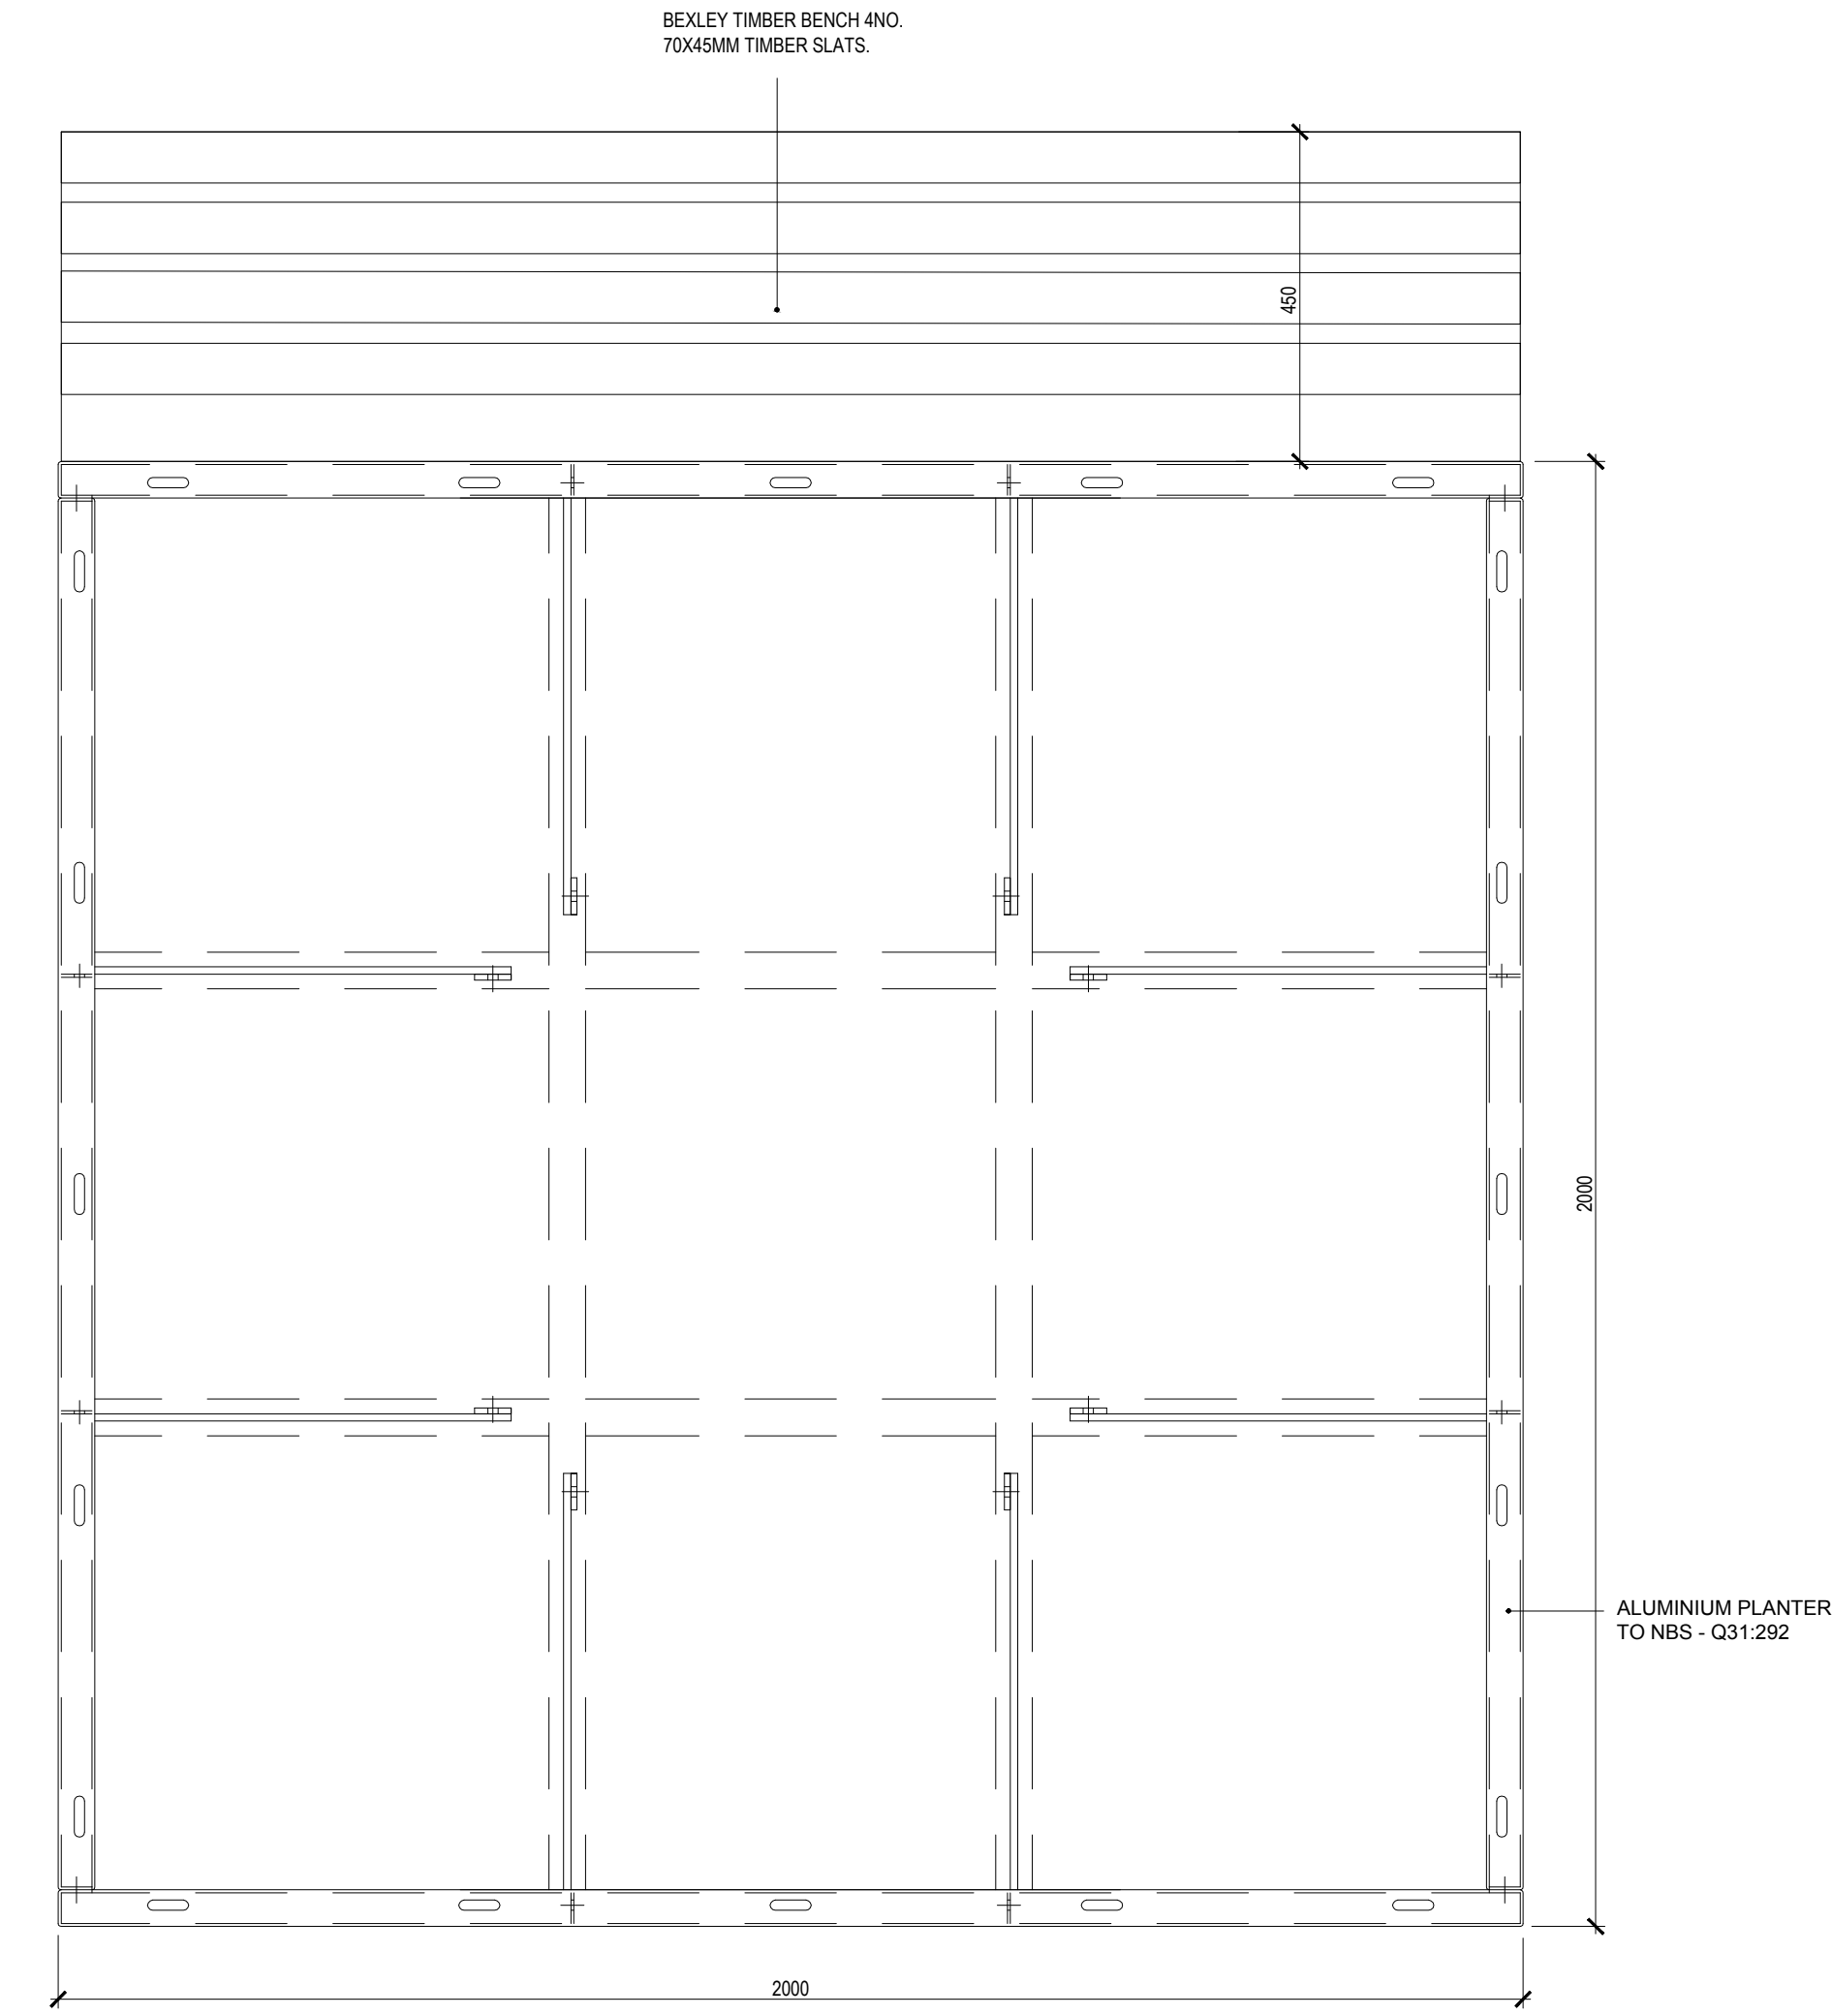


RB. REMOVABLE BOLLARD
TO NBS Q50:196A
1:10

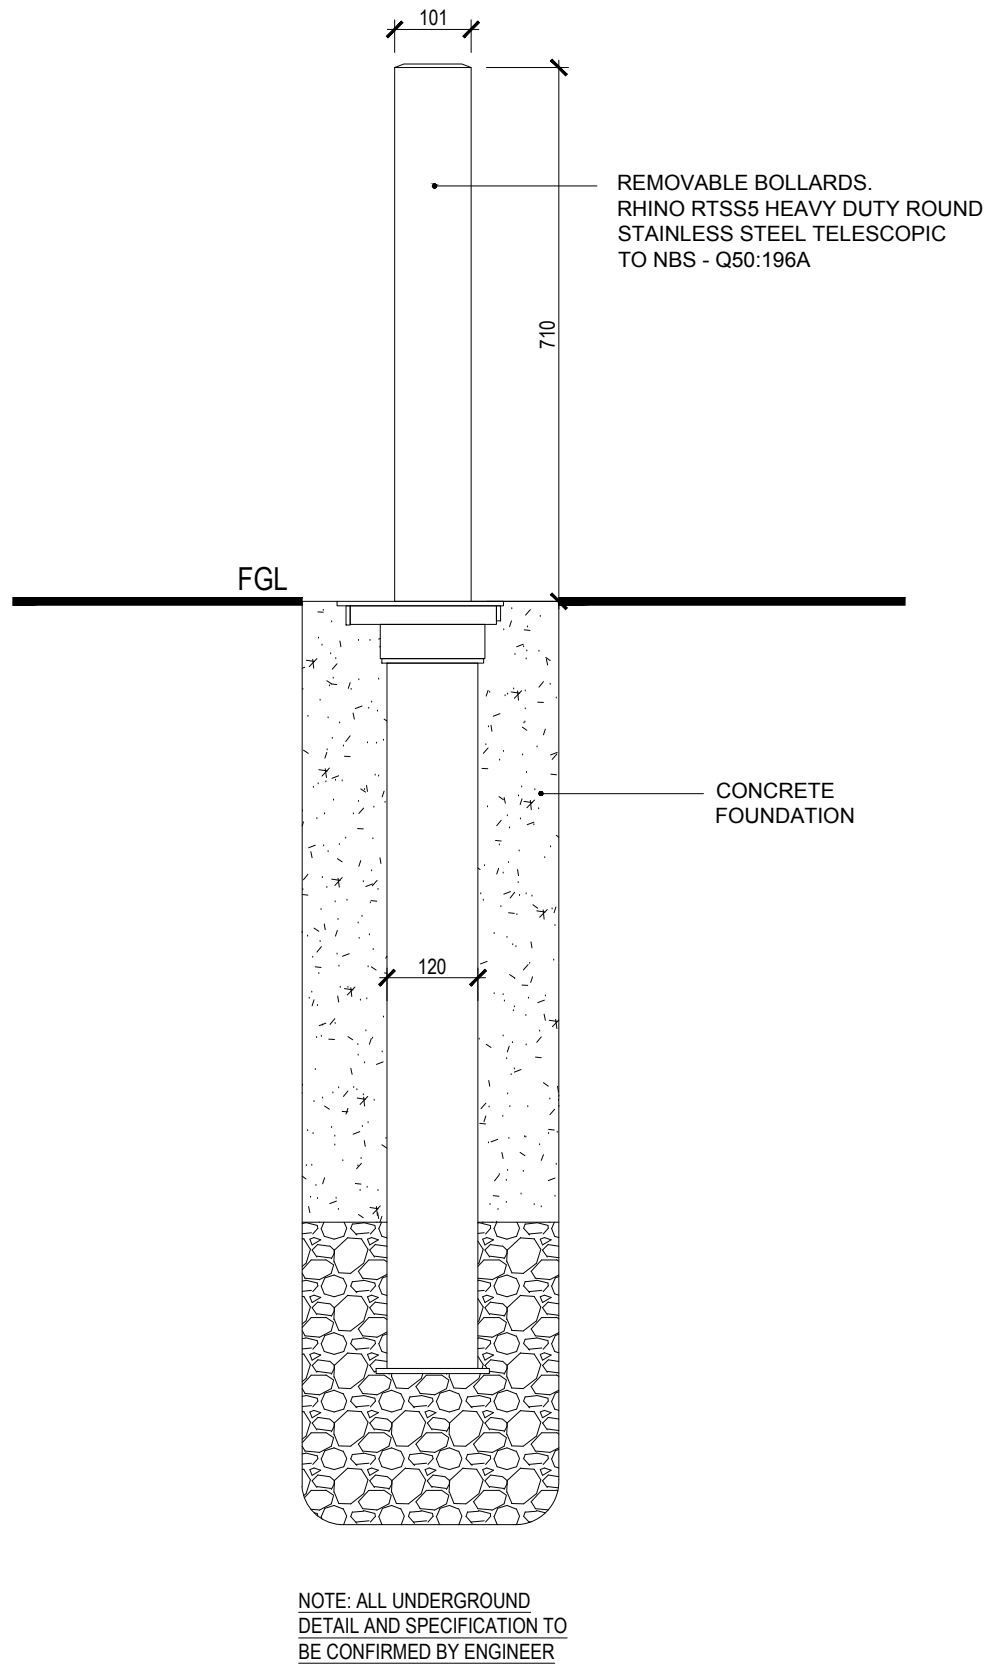


RAISING VEHICLE BARRIER
TO NBS Q40:570D
1:20

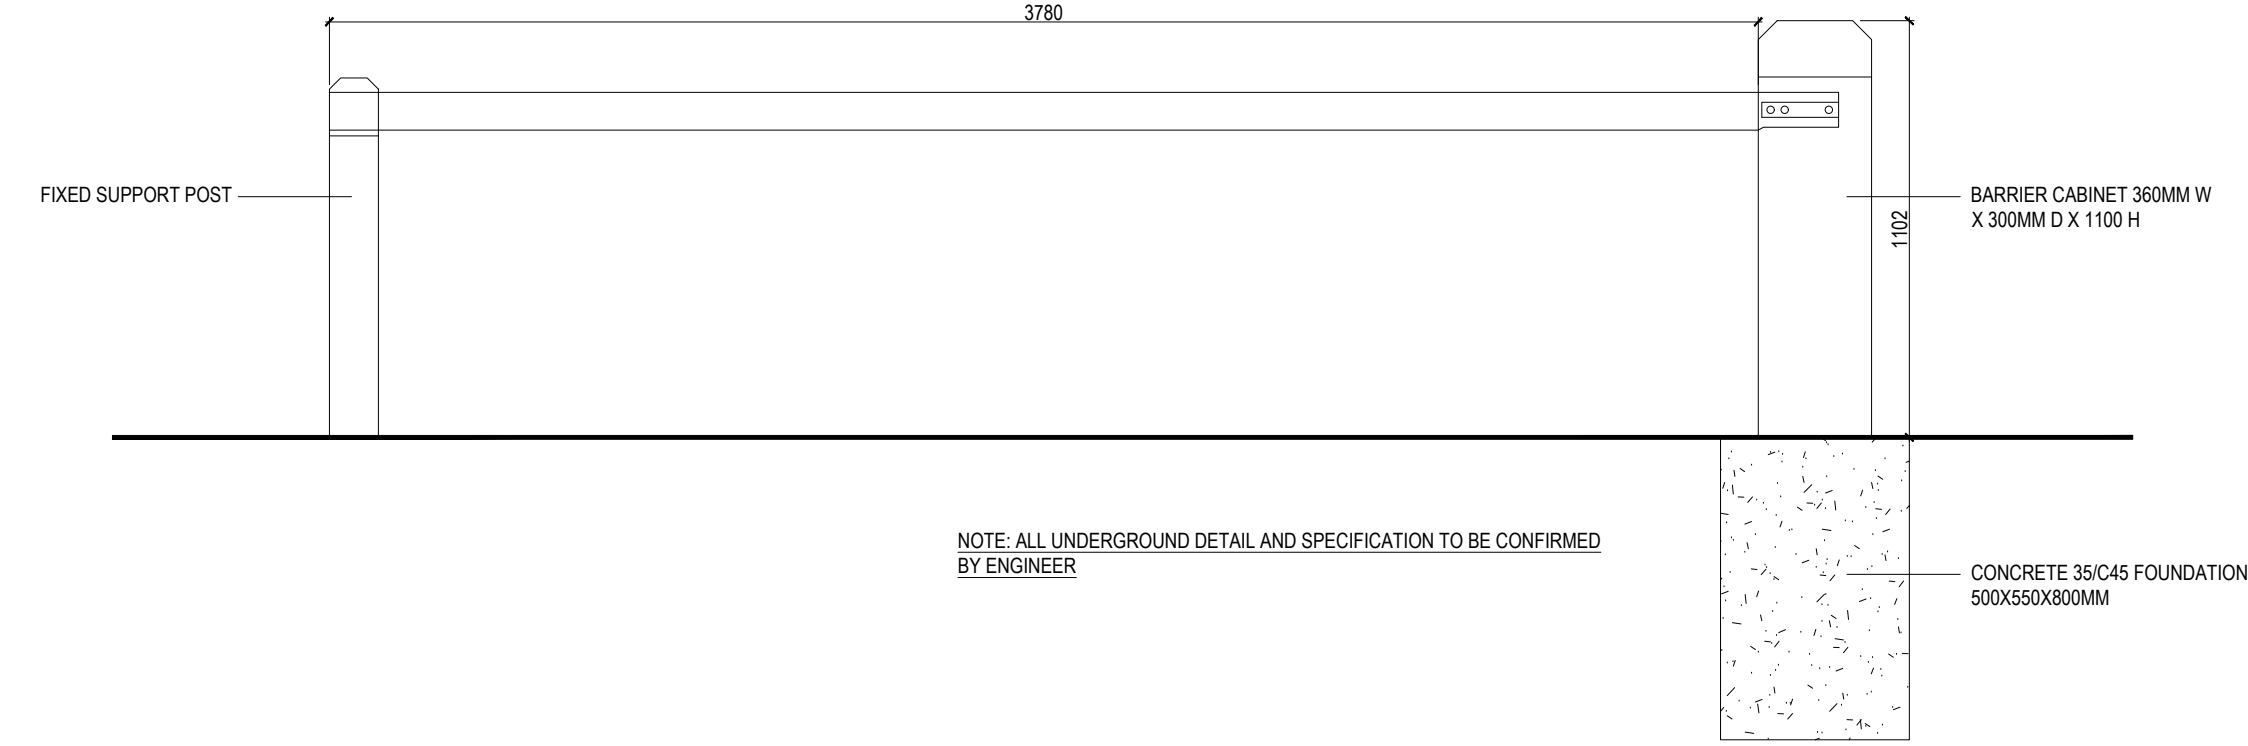


F1. WELD MESH FENCING DETAIL
1.5M HIGH
TO NBS Q40:126A
1:20

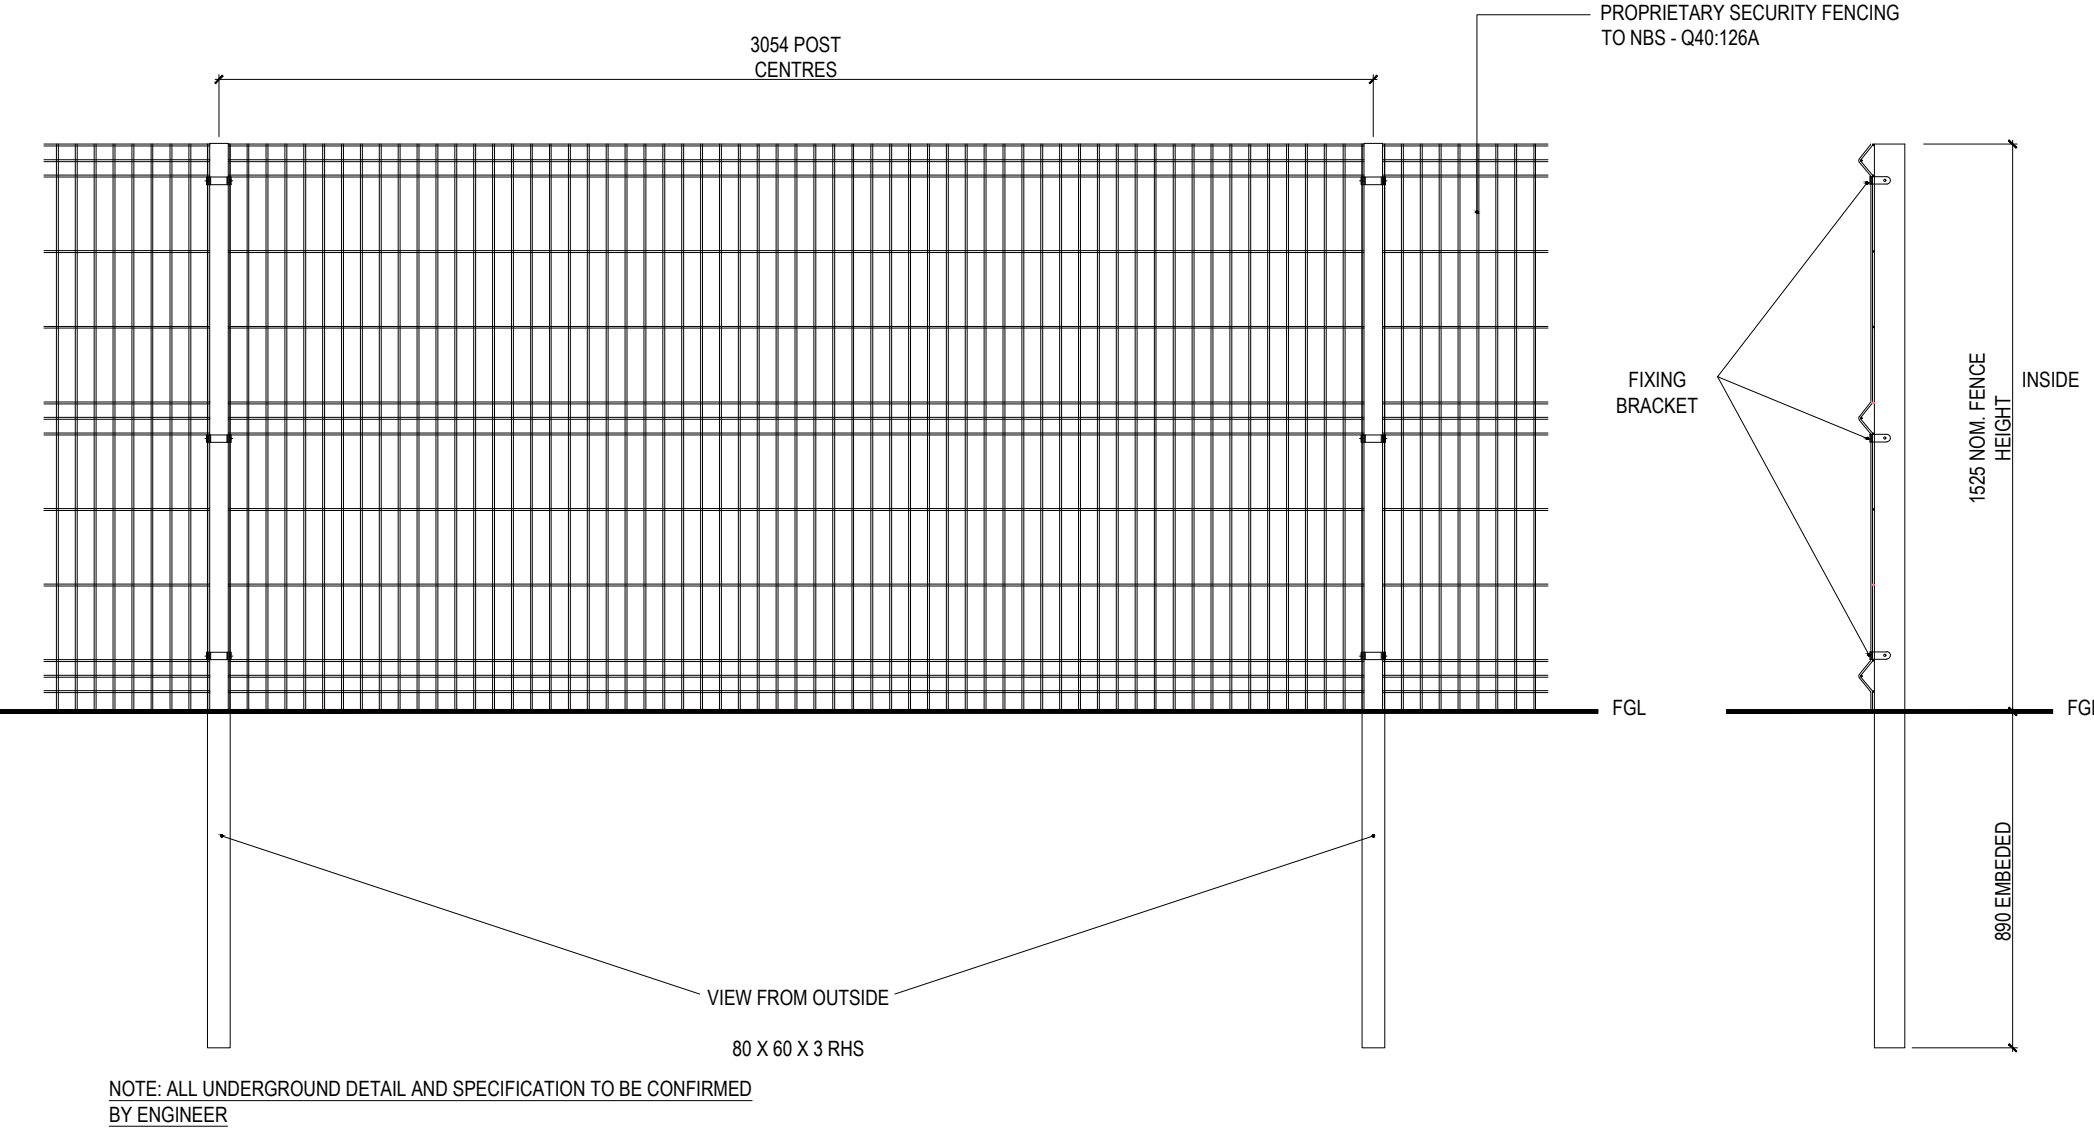

F2. WELD MESH FENCING DETAIL
TO NBS Q40:126B
2.4M HIGH
1:20

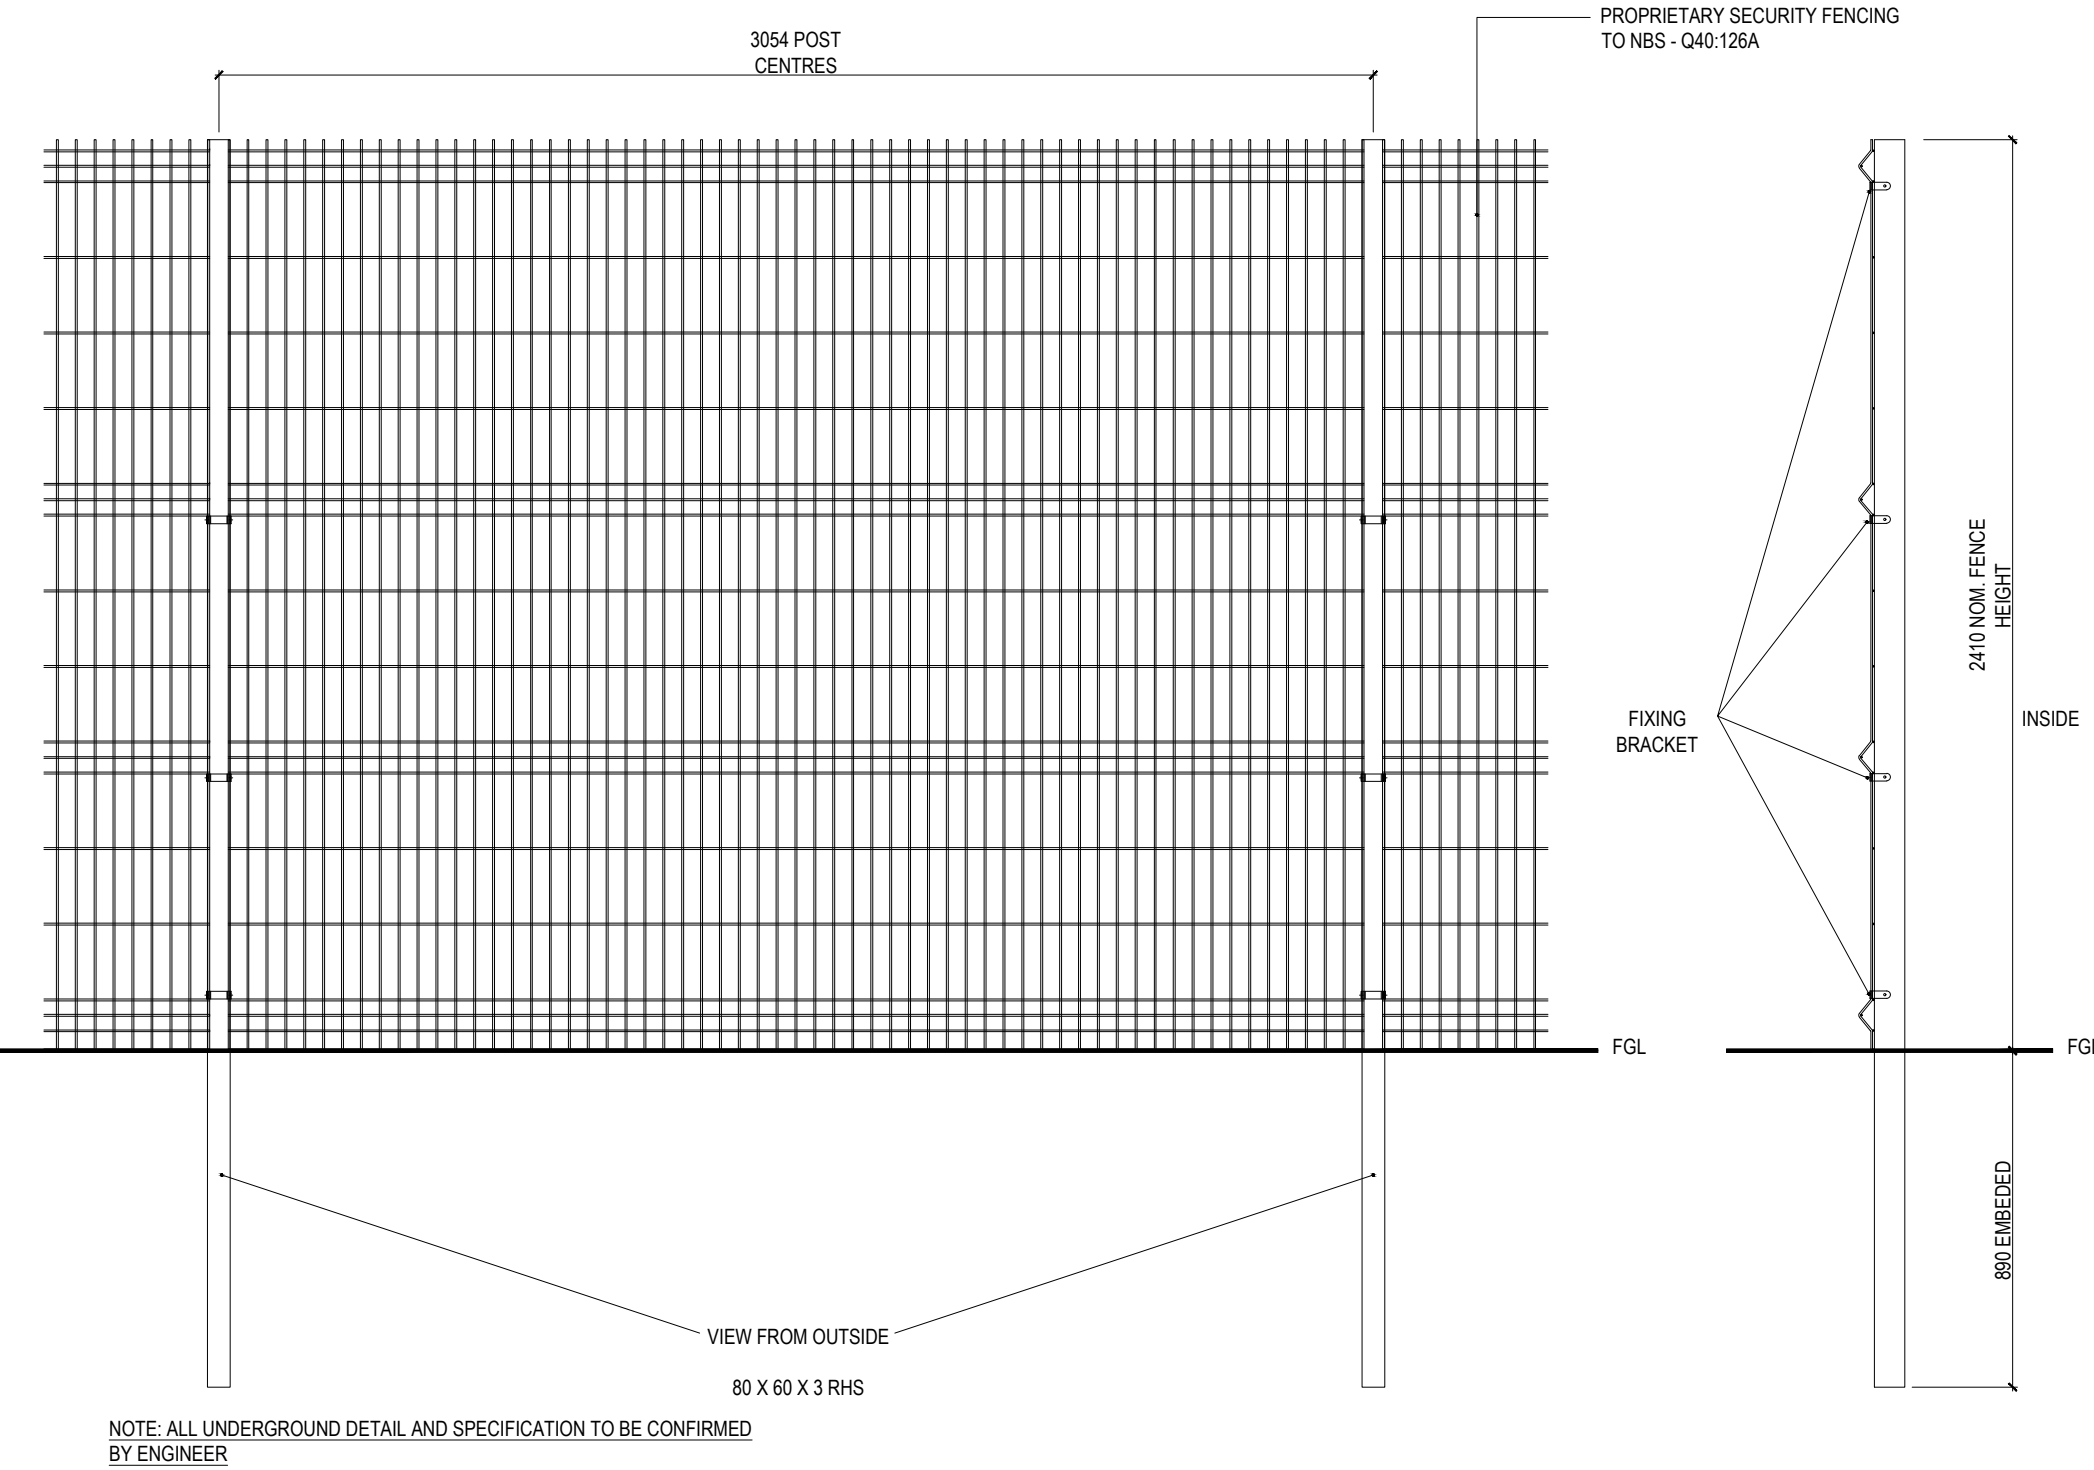


F4. WELD MESH FENCING DETAIL
TO NBS Q40:126B
1M HIGH
1:20

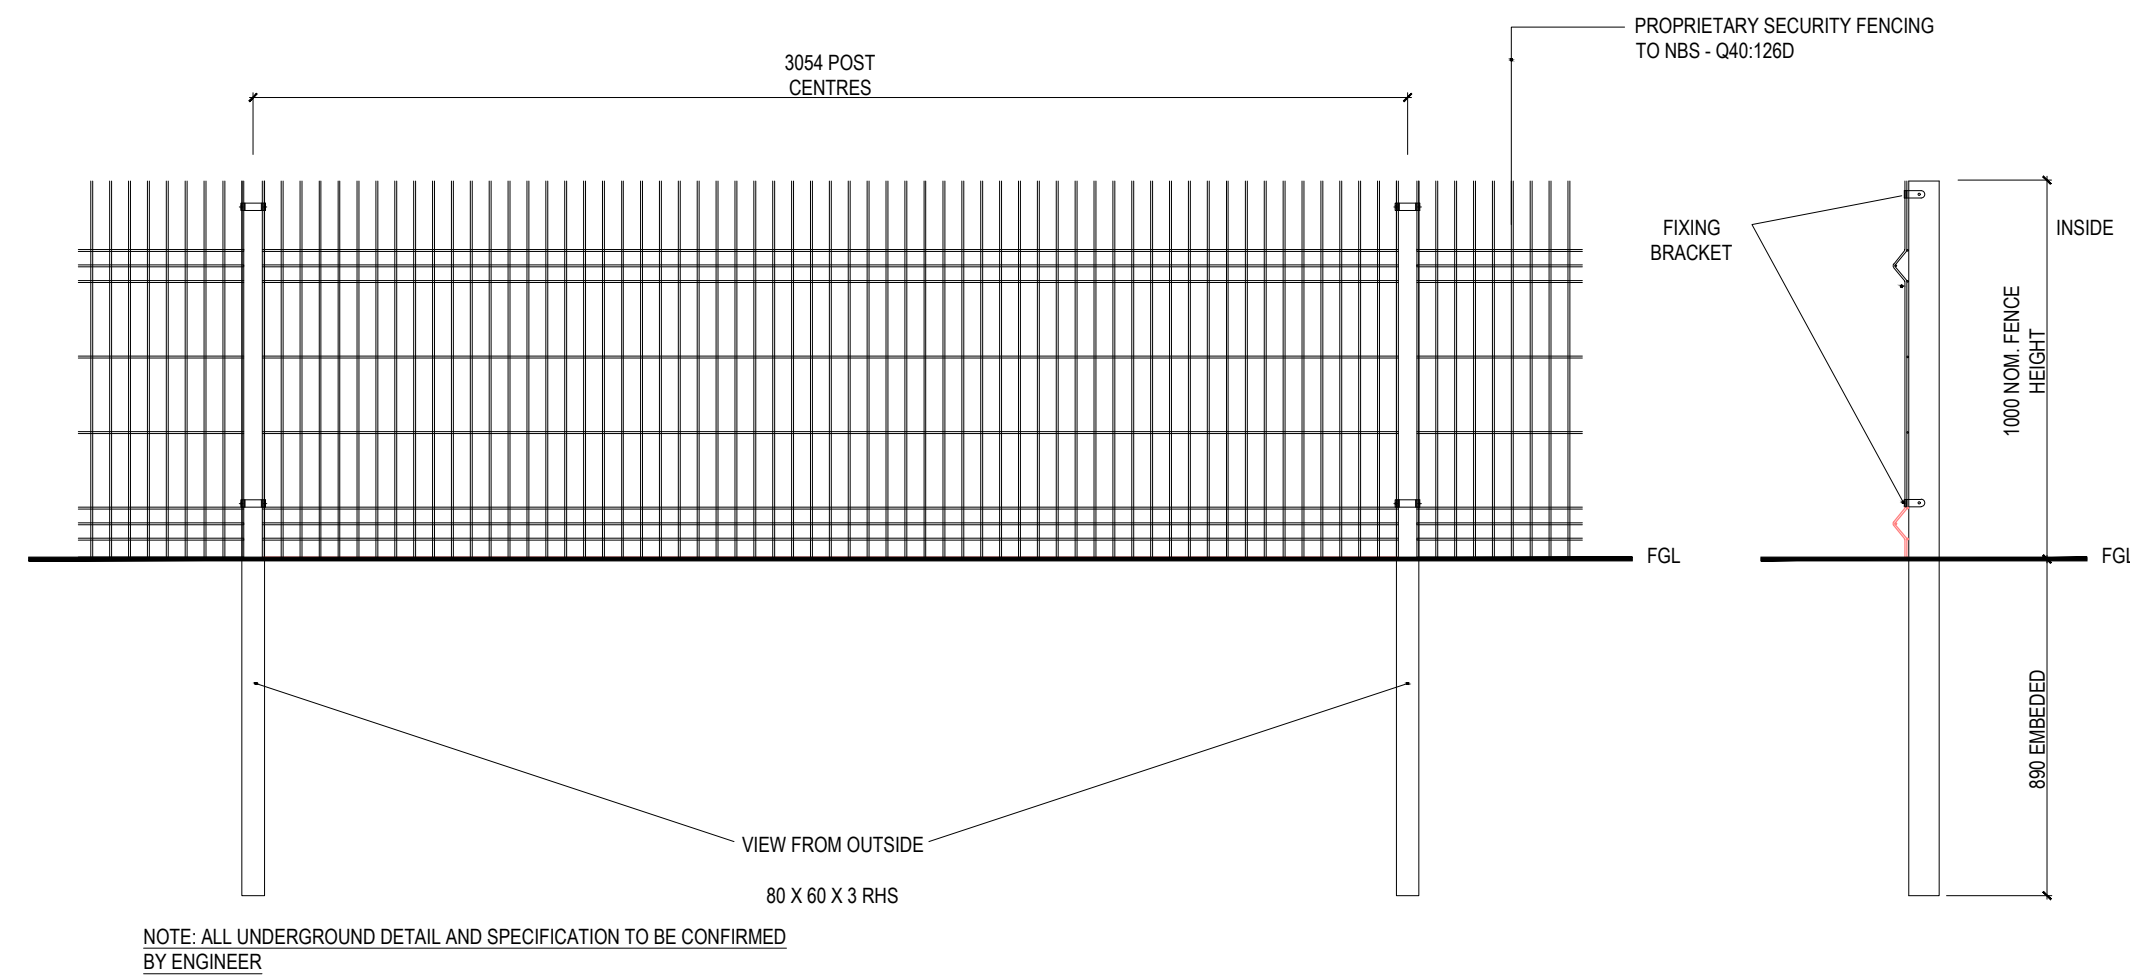

Notes:
• This drawing is copyright.
• Do not scale dimensions from this drawing.
• This drawing is to be read in conjunction with all other relevant drawings.
• All dependencies on this drawing are to be reported to the architect.
• Do not modify any element of this drawing.
• Use drawing only for purposes issued.
North Sign / Key Plan

The following external model files are included within this drawing:

ALUMINIUM PLANTER DETAIL (SECTION)
TO NBS Q31:292
1:10

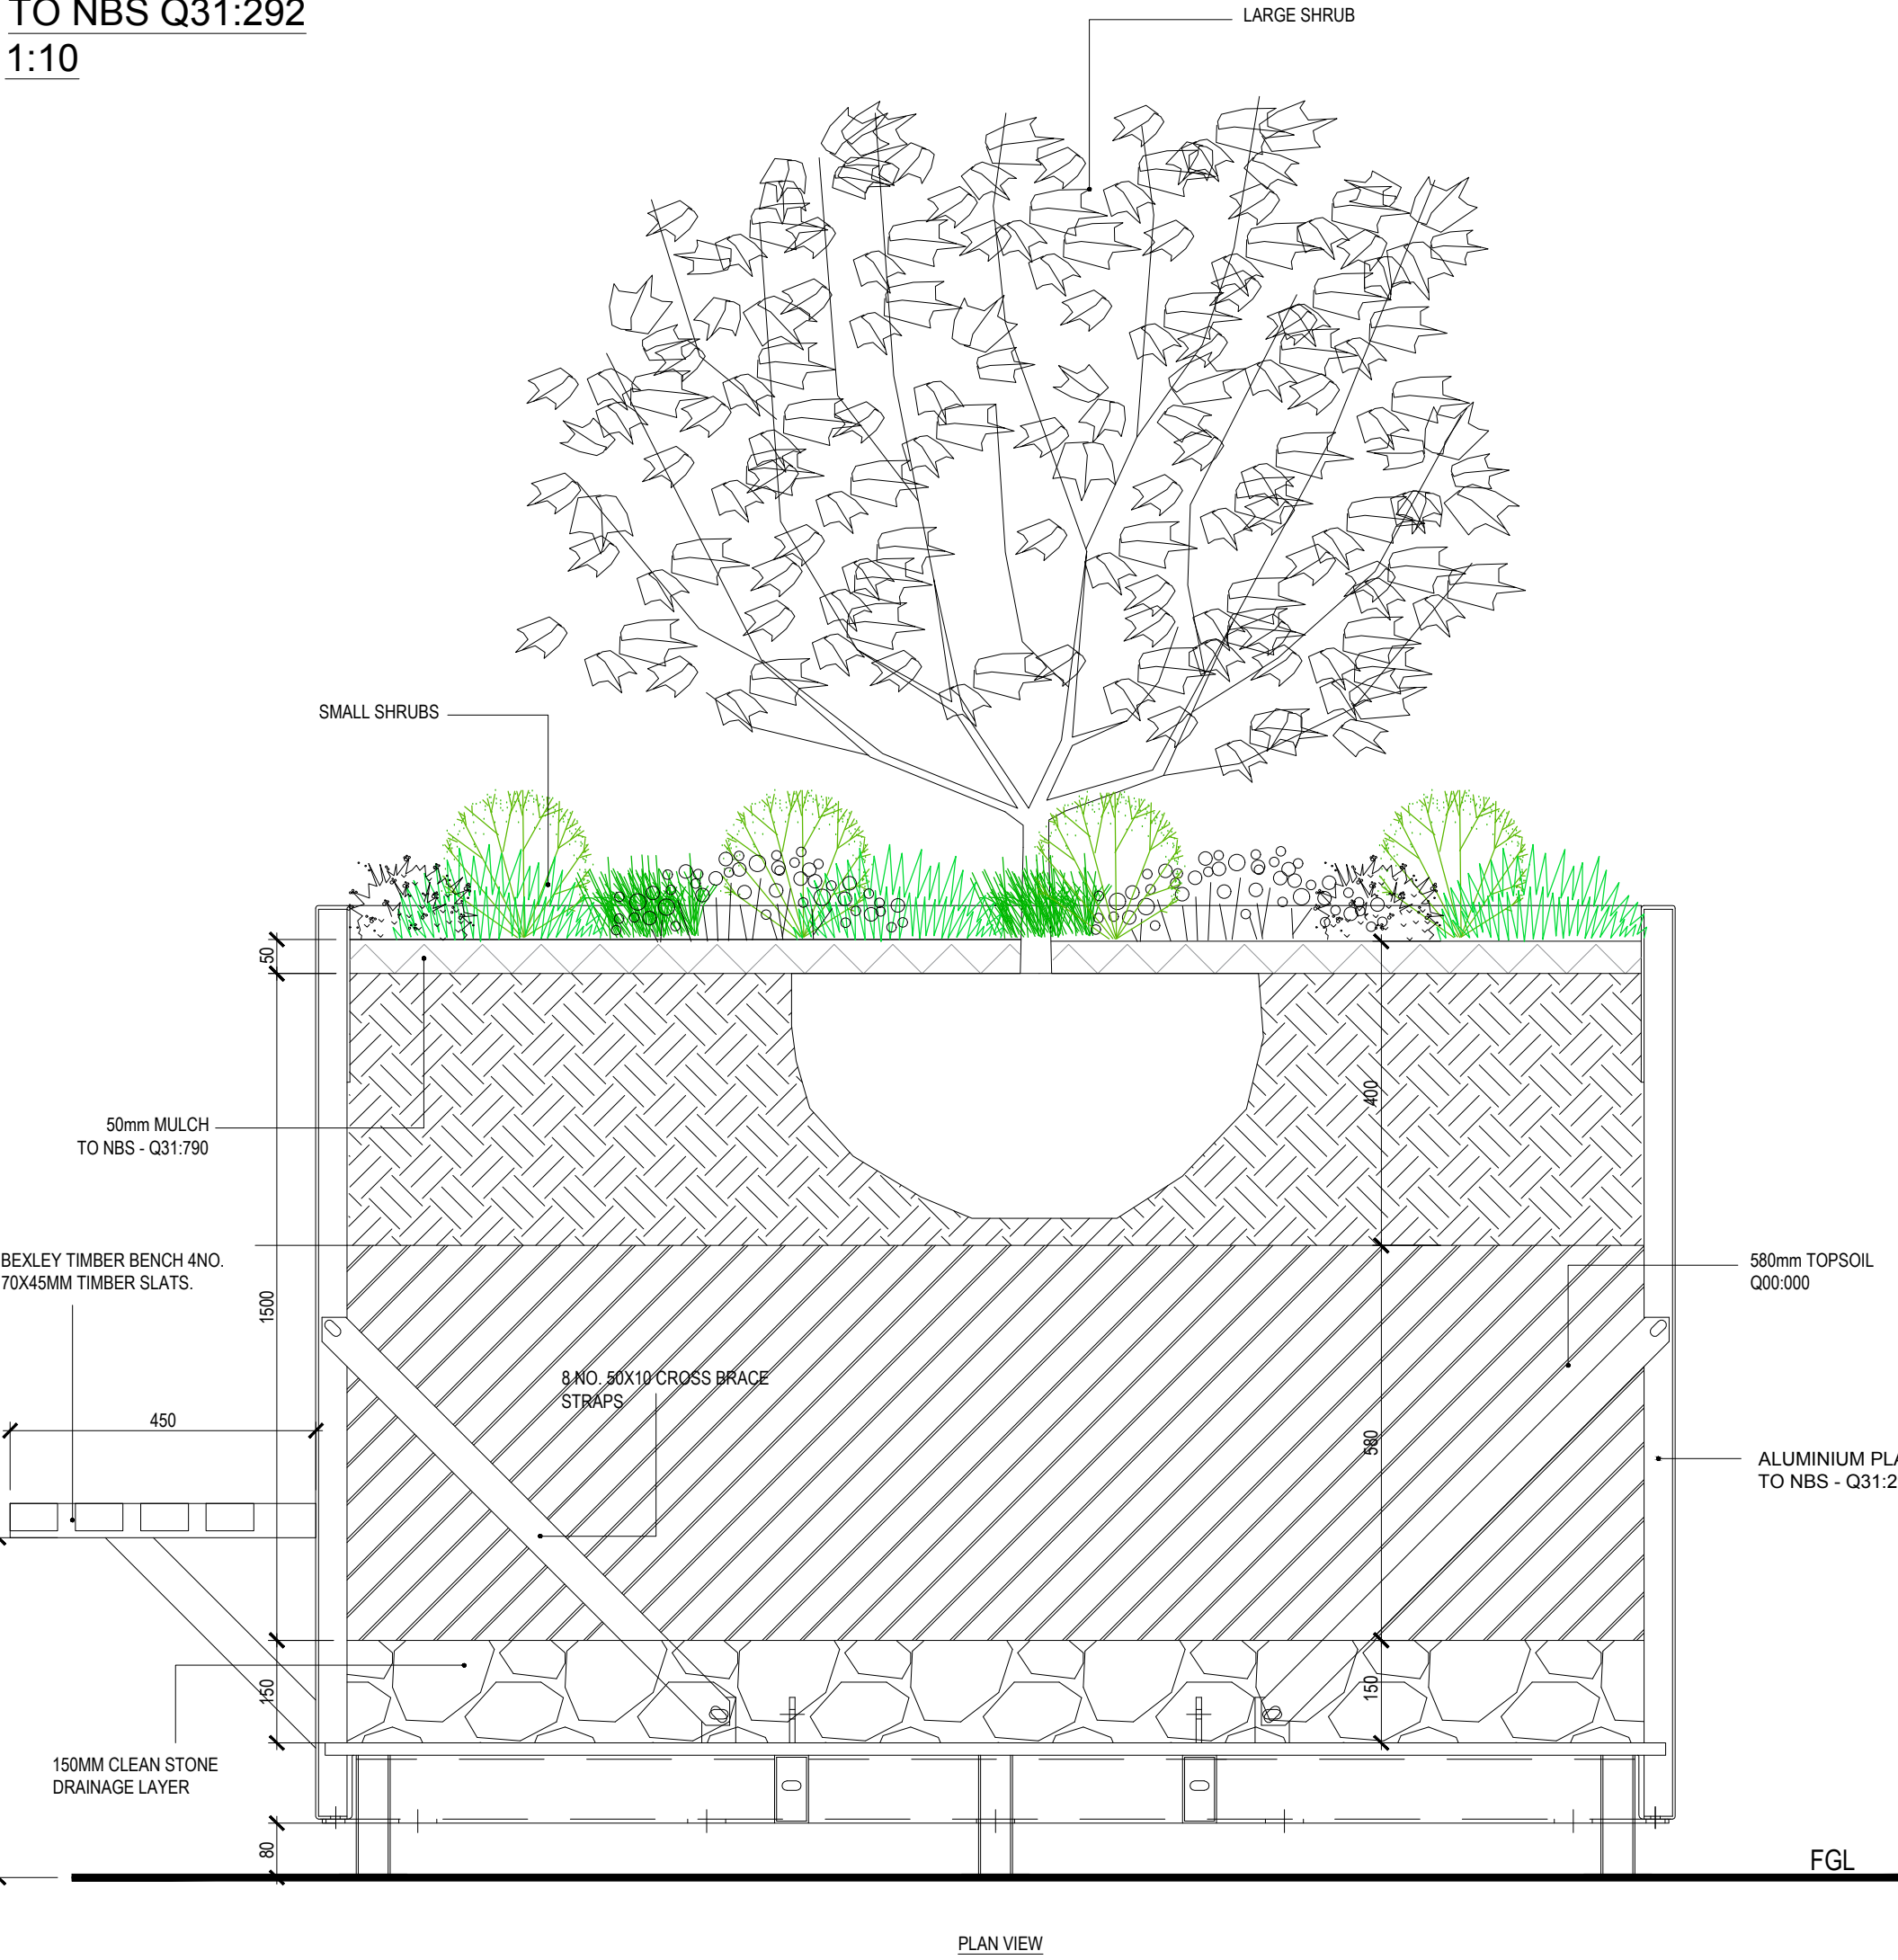

CO3	04/05/22	Raising Car Park Vehicle Barrier typical detail added	CH	DW
CO2	16/05/22	CONSTRUCTION ISSUE	JH	HW
CO1	14/05/09	CONSTRUCTION ISSUE	HW	CL
Rev	Date	Revision Notes	Dr	Rv

Client / Contractor

IBI Intelligence
Buildings
Infrastructure

www.ibigroup.com

Project
GORTON COMMUNITY HUB

Drawing Title
STREET FURNITURE DETAILS 2of2

Job Number	Drawing Originals Date	PAS 1192 Status Code
119091	21/03/19	S4
Scale/Date	Purpose	
As Shown	CONSTRUCTION ISSUE	
Drawing Number	Revision	

GCH-IBI-XX-XX-DR-L-700-0007

C03