



Section AA'

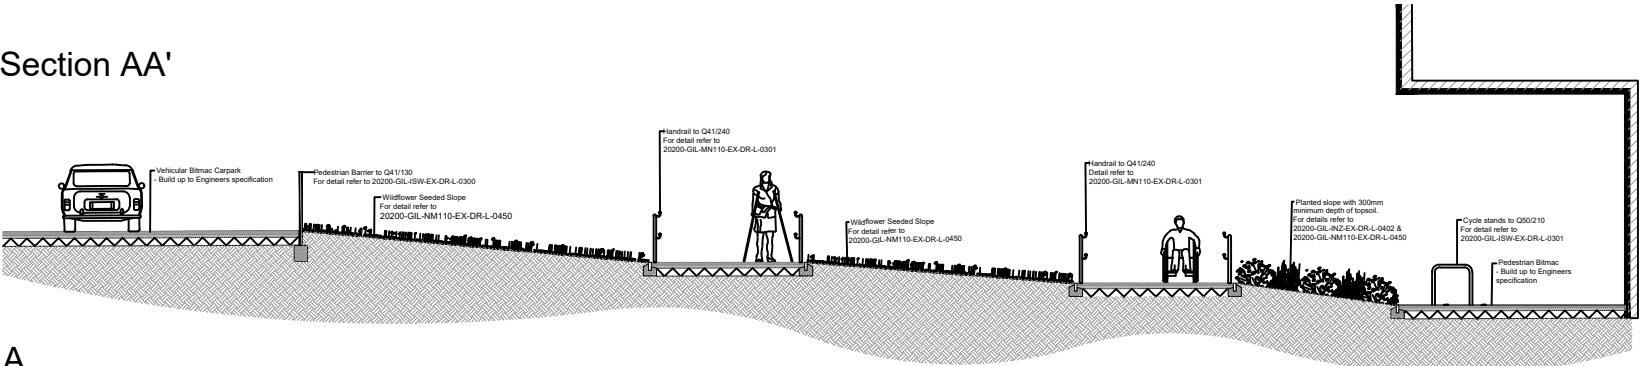

A

A'


Section BB'

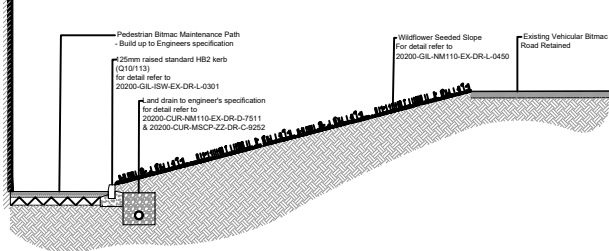

B


B'

Section CC'

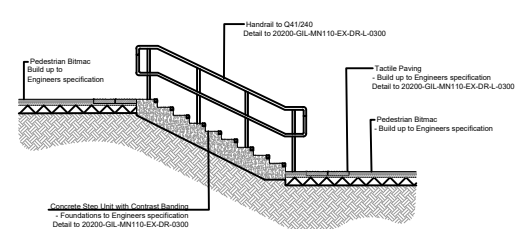


C

C'

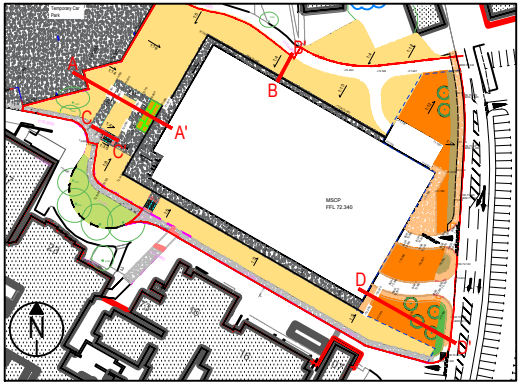

Section DD'

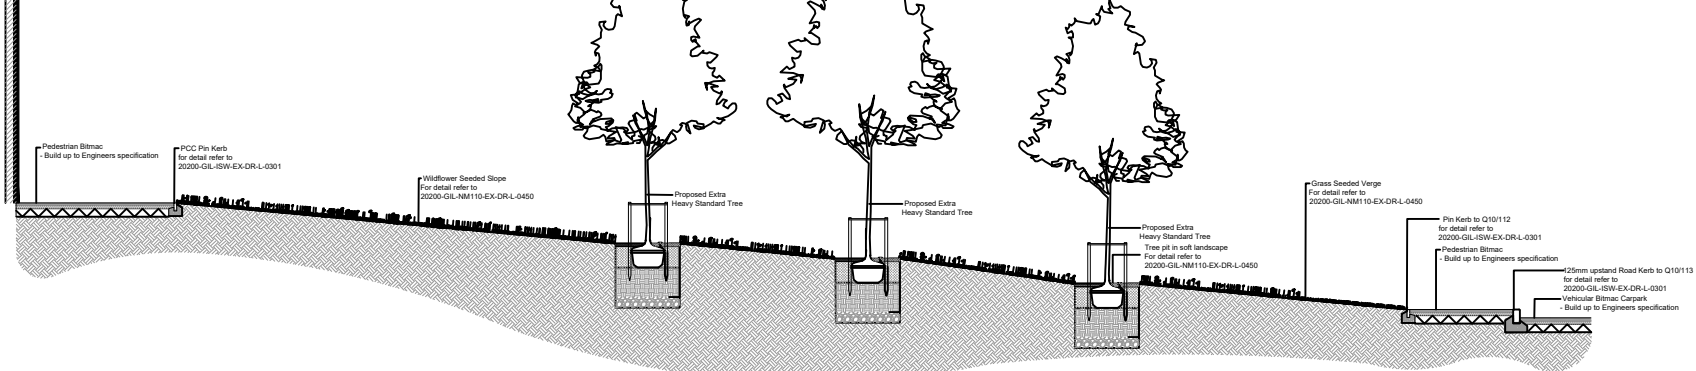

D

D'

- Notes
1. Do not scale from drawing, use figured dimensions only.
 2. All dimensions to be checked onsite.
 3. This drawing to be read in conjunction with all other Gillespies drawings and specifications.

PROJECT		North Manchester General Hospital	
TITLE		MSCP Landscape Sections	
1 of 2			
STATUS	S4	PURPOSE OF ISSUE	FOR CONSTRUCTION
DRAWN BY	SK	CHECKED BY	JG
DATE	12/01/2021		
SCALE (@A1)	1:50	PROJECT NUMBER	P20549-00-001
FILE DRAWING NUMBER	20200-GIL-INZ-EX-DR-L-0200		REV. C02