



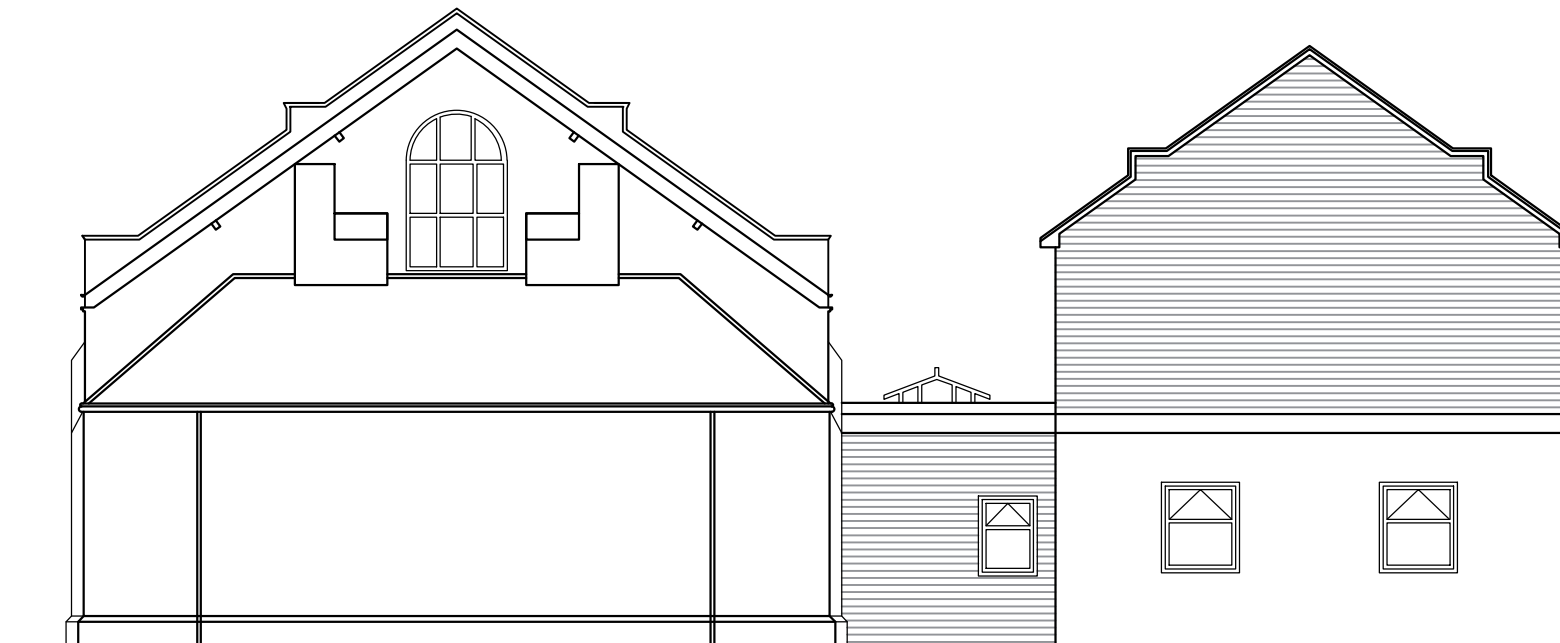

PROPOSED FRONT ELEVATION



PROPOSED REAR ELEVATION

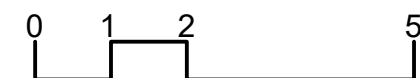

General Notes

No.	Revision/Issue	1

Firm Name and Address



Mason and Marlowe Ltd.
Project Managers and
Quantity Surveyors
5 Piccadilly Place,
Manchester, M1 3BR

Project Name and Address

NGM Islamic Centre,
Beresford Road

Project Sheet

Date
15/06/2022

Scale
1/100

A3