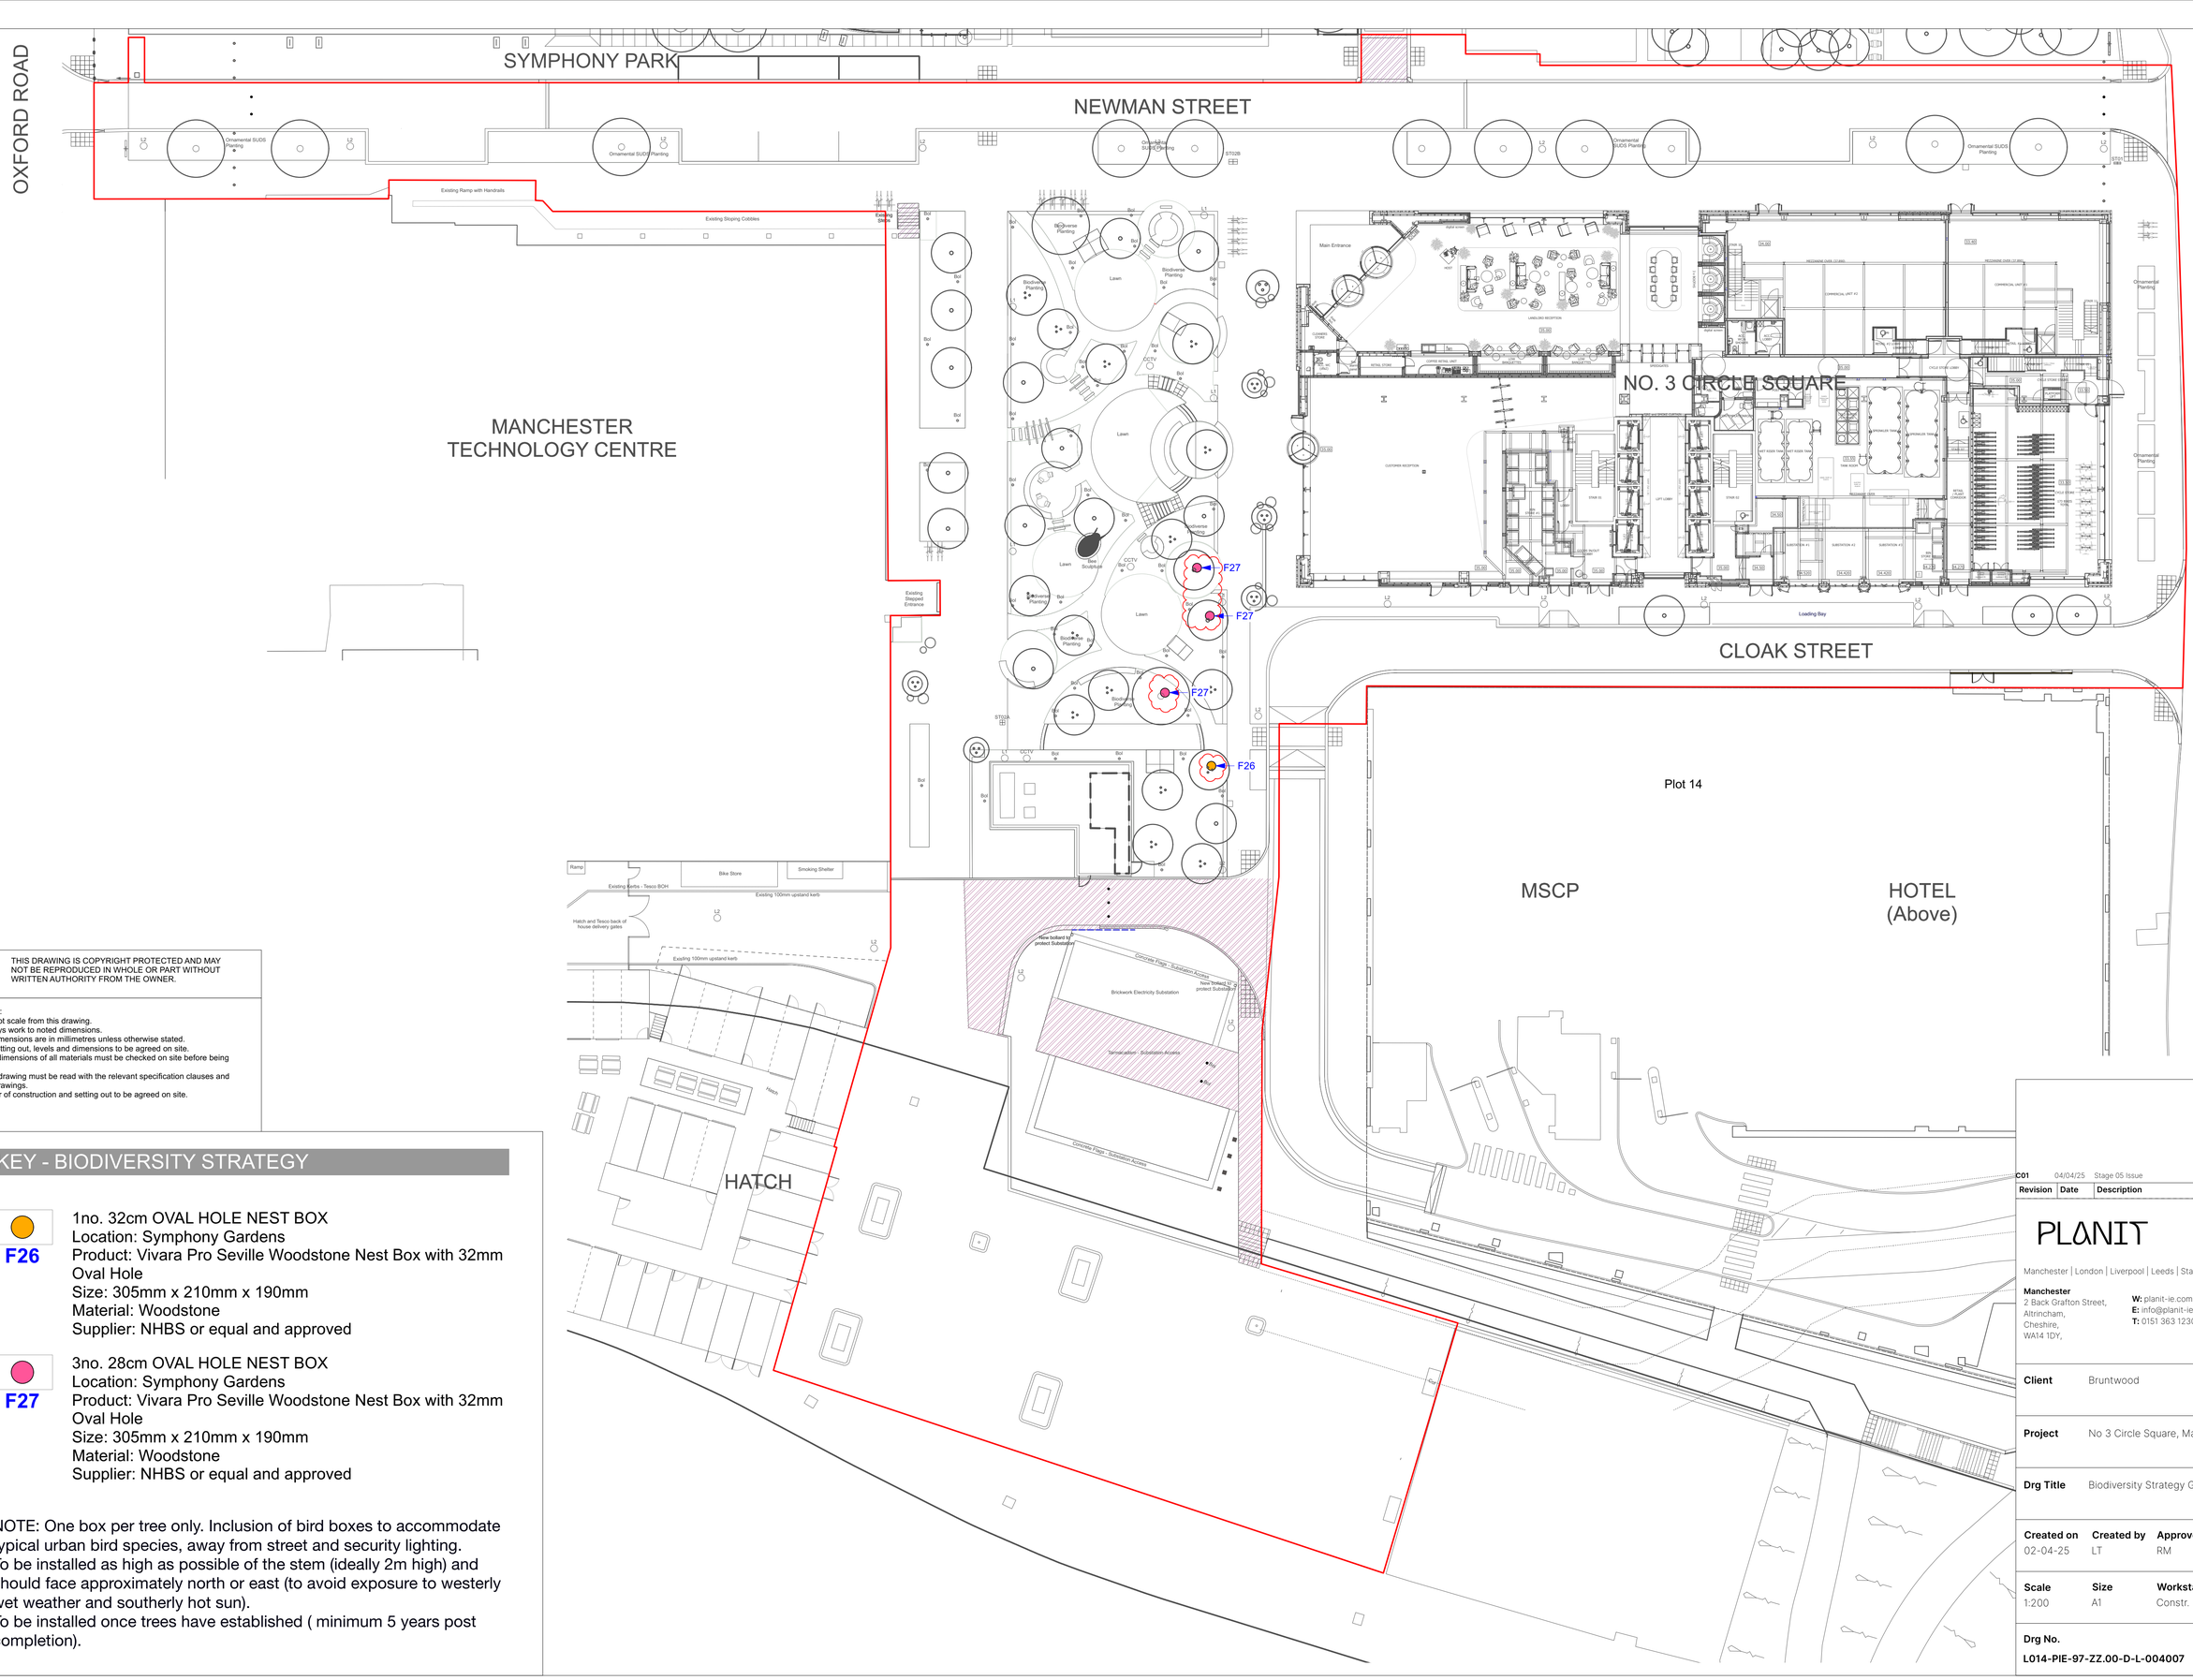


© THIS DRAWING IS COPYRIGHT PROTECTED AND MAY NOT BE REPRODUCED IN WHOLE OR PART WITHOUT WRITTEN AUTHORITY FROM THE OWNER.

NOTES:
1. Do not scale from this drawing.
2. Always work to noted dimensions.
3. All dimensions are in millimetres unless otherwise stated.
4. All setting out, levels and dimensions to be agreed on site.
5. The dimensions of all materials must be checked on site before being laid out.
6. This drawing must be read with the relevant specification clauses and detail drawings.
7. Order of construction and setting out to be agreed on site.

KEY - BIODIVERSITY STRATEGY

F26

1no. 32cm OVAL HOLE NEST BOX
Location: Symphony Gardens
Product: Vivara Pro Seville Woodstone Nest Box with 32mm Oval Hole
Size: 305mm x 210mm x 190mm
Material: Woodstone
Supplier: NHBS or equal and approved

F27

3no. 28cm OVAL HOLE NEST BOX
Location: Symphony Gardens
Product: Vivara Pro Seville Woodstone Nest Box with 32mm Oval Hole
Size: 305mm x 210mm x 190mm
Material: Woodstone
Supplier: NHBS or equal and approved

NOTE: One box per tree only. Inclusion of bird boxes to accommodate typical urban bird species, away from street and security lighting.
To be installed as high as possible of the stem (ideally 2m high) and should face approximately north or east (to avoid exposure to westerly wet weather and southerly hot sun).
To be installed once trees have established (minimum 5 years post completion).

Revision	Date	Description	Drawn	Apprvd.
C01	04/04/25	Stage 05 Issue	LT	VE

PLANIT
Manchester | London | Liverpool | Leeds | Standish
Manchester
2 Back Grafton Street,
Altrincham,
Cheshire,
WA14 1DY,
W: planit-ie.com
E: info@planit-ie.com
T: 0151 363 1230

Client Bruntwood

Project No 3 Circle Square, Manchester

Drg Title Biodiversity Strategy GA

Created on	Created by	Approved by
02-04-25	LT	RM

Scale	Size	Workstage	Status
1:200	A1	Constr.	Information

Drg No.	Suitability	Revision
L014-PIE-97-ZZ.00-D-L-004007	S1	C01

© Planit I.E. Limited