
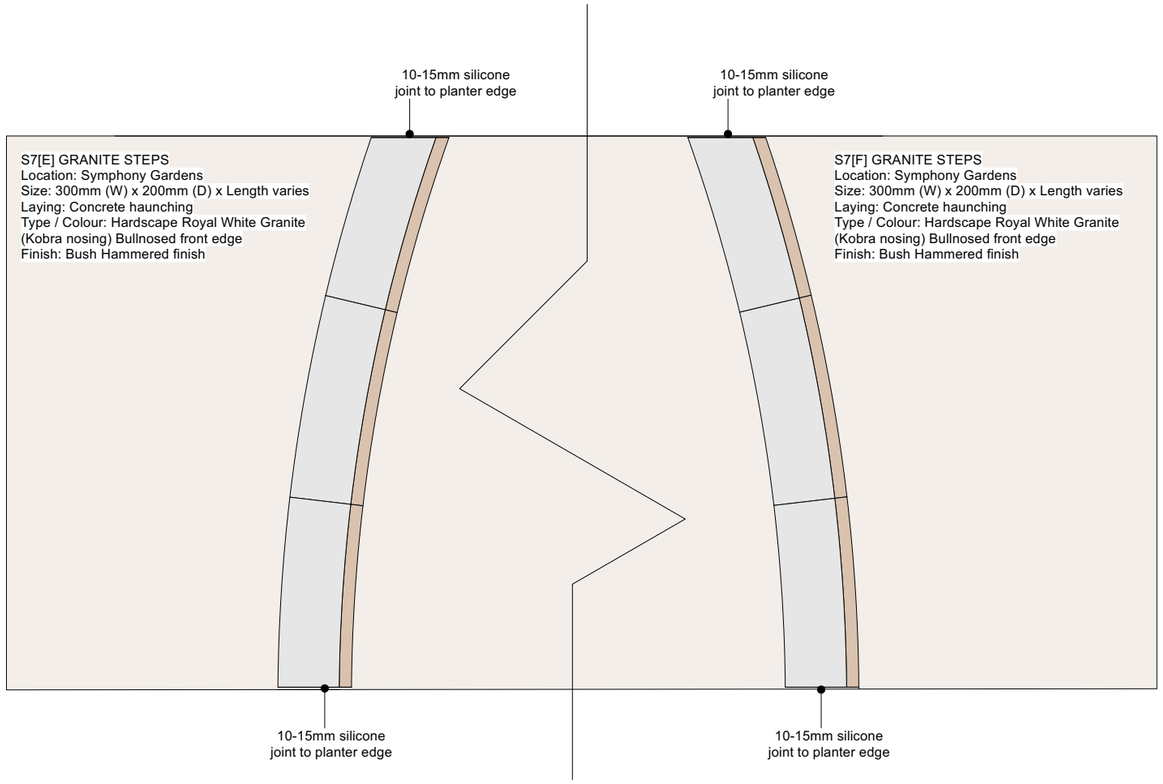


01 Detail Plan: Symphony Gardens Granite Steps S7[E&F]
5014 Scale: 1:25


UPDATE:
Steps to formed using 3 units

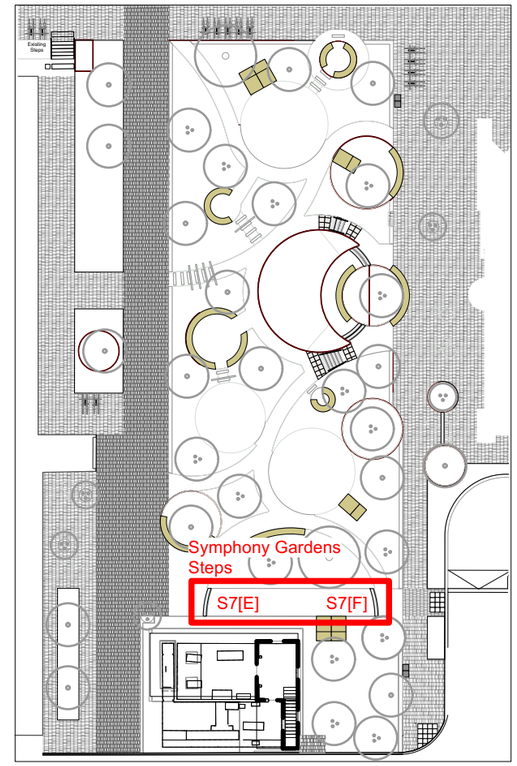

LOCATION PLAN

NOTES:
1. Do not scale from this drawing.
2. Always work to noted dimensions.
3. All dimensions are in millimetres unless otherwise stated.
4. All setting out, levels and dimensions to be agreed on site.
5. The dimensions of all materials must be checked on site before being laid out.
6. This drawing must be read with the relevant specification clauses and detail drawings.
7. Order of construction and setting out to be agreed on site.


© This drawing is copyright protected and may not be reproduced in whole or part without written authority from the owner.

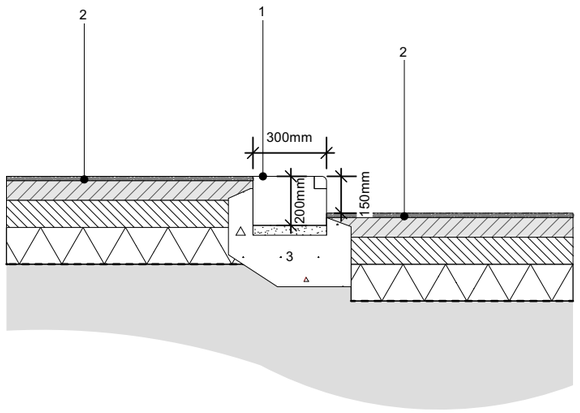

02 Detail Section: Symphony Gardens Granite Steps S7[E&F]
5014 Scale: 1:25

LEGEND S7[E&F]

1. S7 GRANITE STEPS
Location: Symphony Gardens
Size: 300mm (W) x 200mm (D) X Length varies
Laying: Concrete haunching
Type / Colour: Hardscape Royal White Granite (Kobra nosing) Bullnosed front edge
Finish: Bush Hammered finish
Joints: 6mm Joints
2. S4 RESIN BOUND GRAVEL
Location: To Symphony Gardens paths
Product: Daltex by the Derbyshire Aggregates Group
Laying: 18mm thick
Aggregate size: 6mm
Type / Colour: Daltex Golden Pearl
Notes: Permeable buildup to Engineers design & specification.
3.Concrete footings to Engineers design & specification

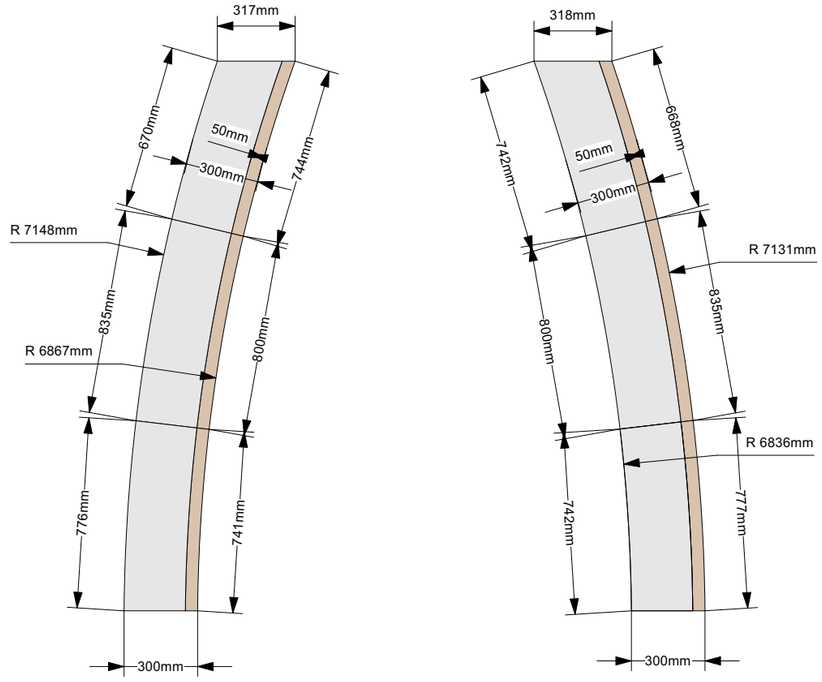

03 Detail Section: Units: Granite Steps S7[E&F]
5014 Scale: 1:25

Revision	Date	Description	Drawn	Apprvd.
C02	19-09-24	Update steps units - 3 long units	VE	RM
C01	30-07-24	Construction coordination	VE	RM

PLANIT
Manchester | London | Liverpool | Leeds | Standish
Manchester
2 Back Grafton Street,
Altrincham,
Cheshire,
WA14 1DY,
W: planit-ie.com
E: info@planit-ie.com
T: 0151 363 1230

Client	Bruntwood
Project	No.3 Circle Square, Manchester
Drg Title	Steps S7[E&F] - Symphony Gardens

Created on	Created by	Approved by
01-11-22	VE	RM

Scale	Size	Workstage	Status
1:25	A3	Stage 05	Coordination

Drg No.	Suitability	Revision
L014-PIE-94-ZZ.00-D-L-005014	S3	C02

© Planit I.E. Limited