


0m 1m 2m 3m 4m 5m


VISUAL SCALE 1:100 @ A3

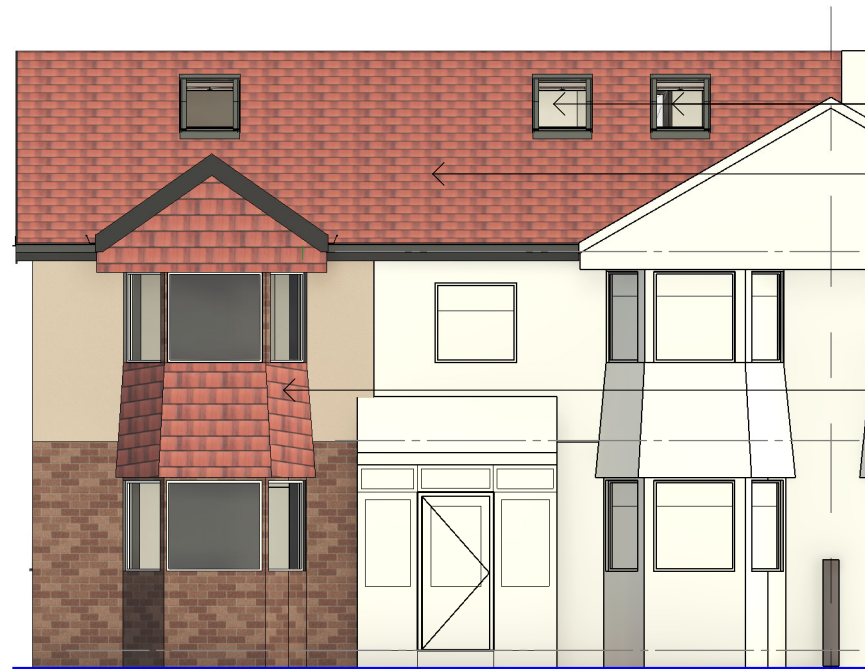

- New skylights
- New roof tile upgrade Marley Ashmore Tile Old English Dark Red Ashmore is a single lap, interlocking double plain tile
- Bay wall finish to match roof finish

01-P-Elevation

1 : 100

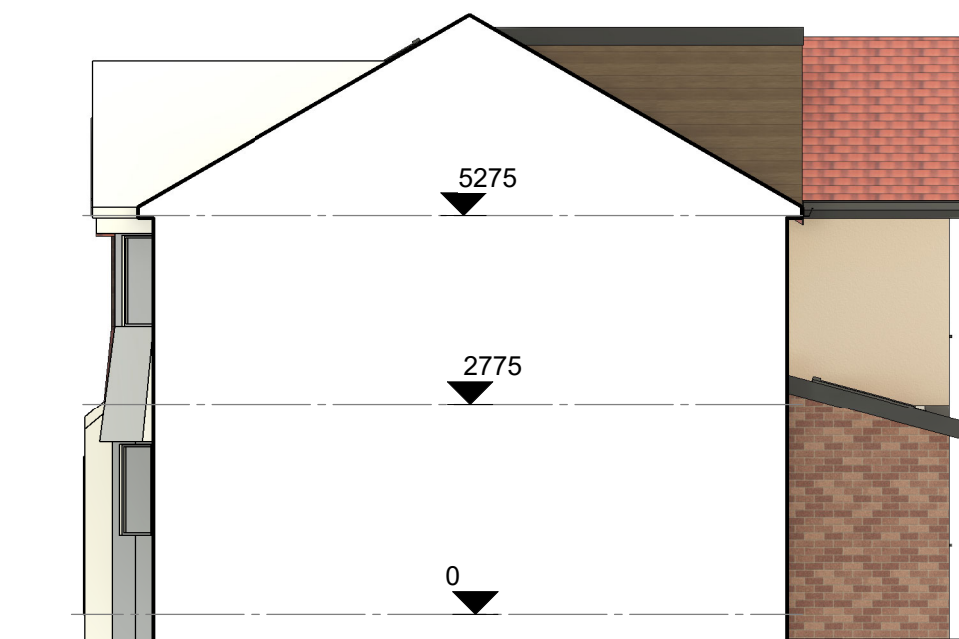

02-P-Elevation

1 : 100



- Composite timber grain cladding panels
- Curtain wall glazing, Aluminium frame
- Render
- Matching/Similar Brick
- Upvc windows
- Aluminium bifolding door

03-P-Elevation

1 : 100



04-P-Elevation

1 : 100

COPYRIGHT © ALL RIGHTS RESERVED BY VIKAS ALYAS LTD. DO NOT SCALE FROM DRAWING. DRAWING INDICATES DESIGN INTENT ONLY. REPORT ANY DISCREPANCIES TO CLIENT / VA LTD. NOT TO BE USED FOR CONSTRUCTION UNLESS STATED SO. TO BE READ IN CONJUNCTION WITH OTHER DRAWINGS OR SPECIFICATION WHERE PROVIDED.

ARCHITEK

BUILDING DESIGN CONSULTANCY

0161 511 8479

vikas@architek.uk

916 Stockport Road, Levenshulme, Manchester, M19 3AB

No.	Description	Date
P1	Issue to Planning	15.06.2022

PROJECT

Two storey side and rear extension and Loft Conversion Roof Dormer Extension

Manchester City Council

PURPOSE OF ISSUE
PLANNING

ADDRESS

89 Greenhill Rd, Cheetham Hill M8 0NS

SHEET

Proposed Elevations

CLIENT

Mrs Shameem Akhtar

Date
30.08.2021

Drawn by
VA

Checked by
VA

Project number
2016

DRAWING NUMBER

A105

Scale (@ A3)
1 : 100

REV

P1