
Scales 1:50 1:100

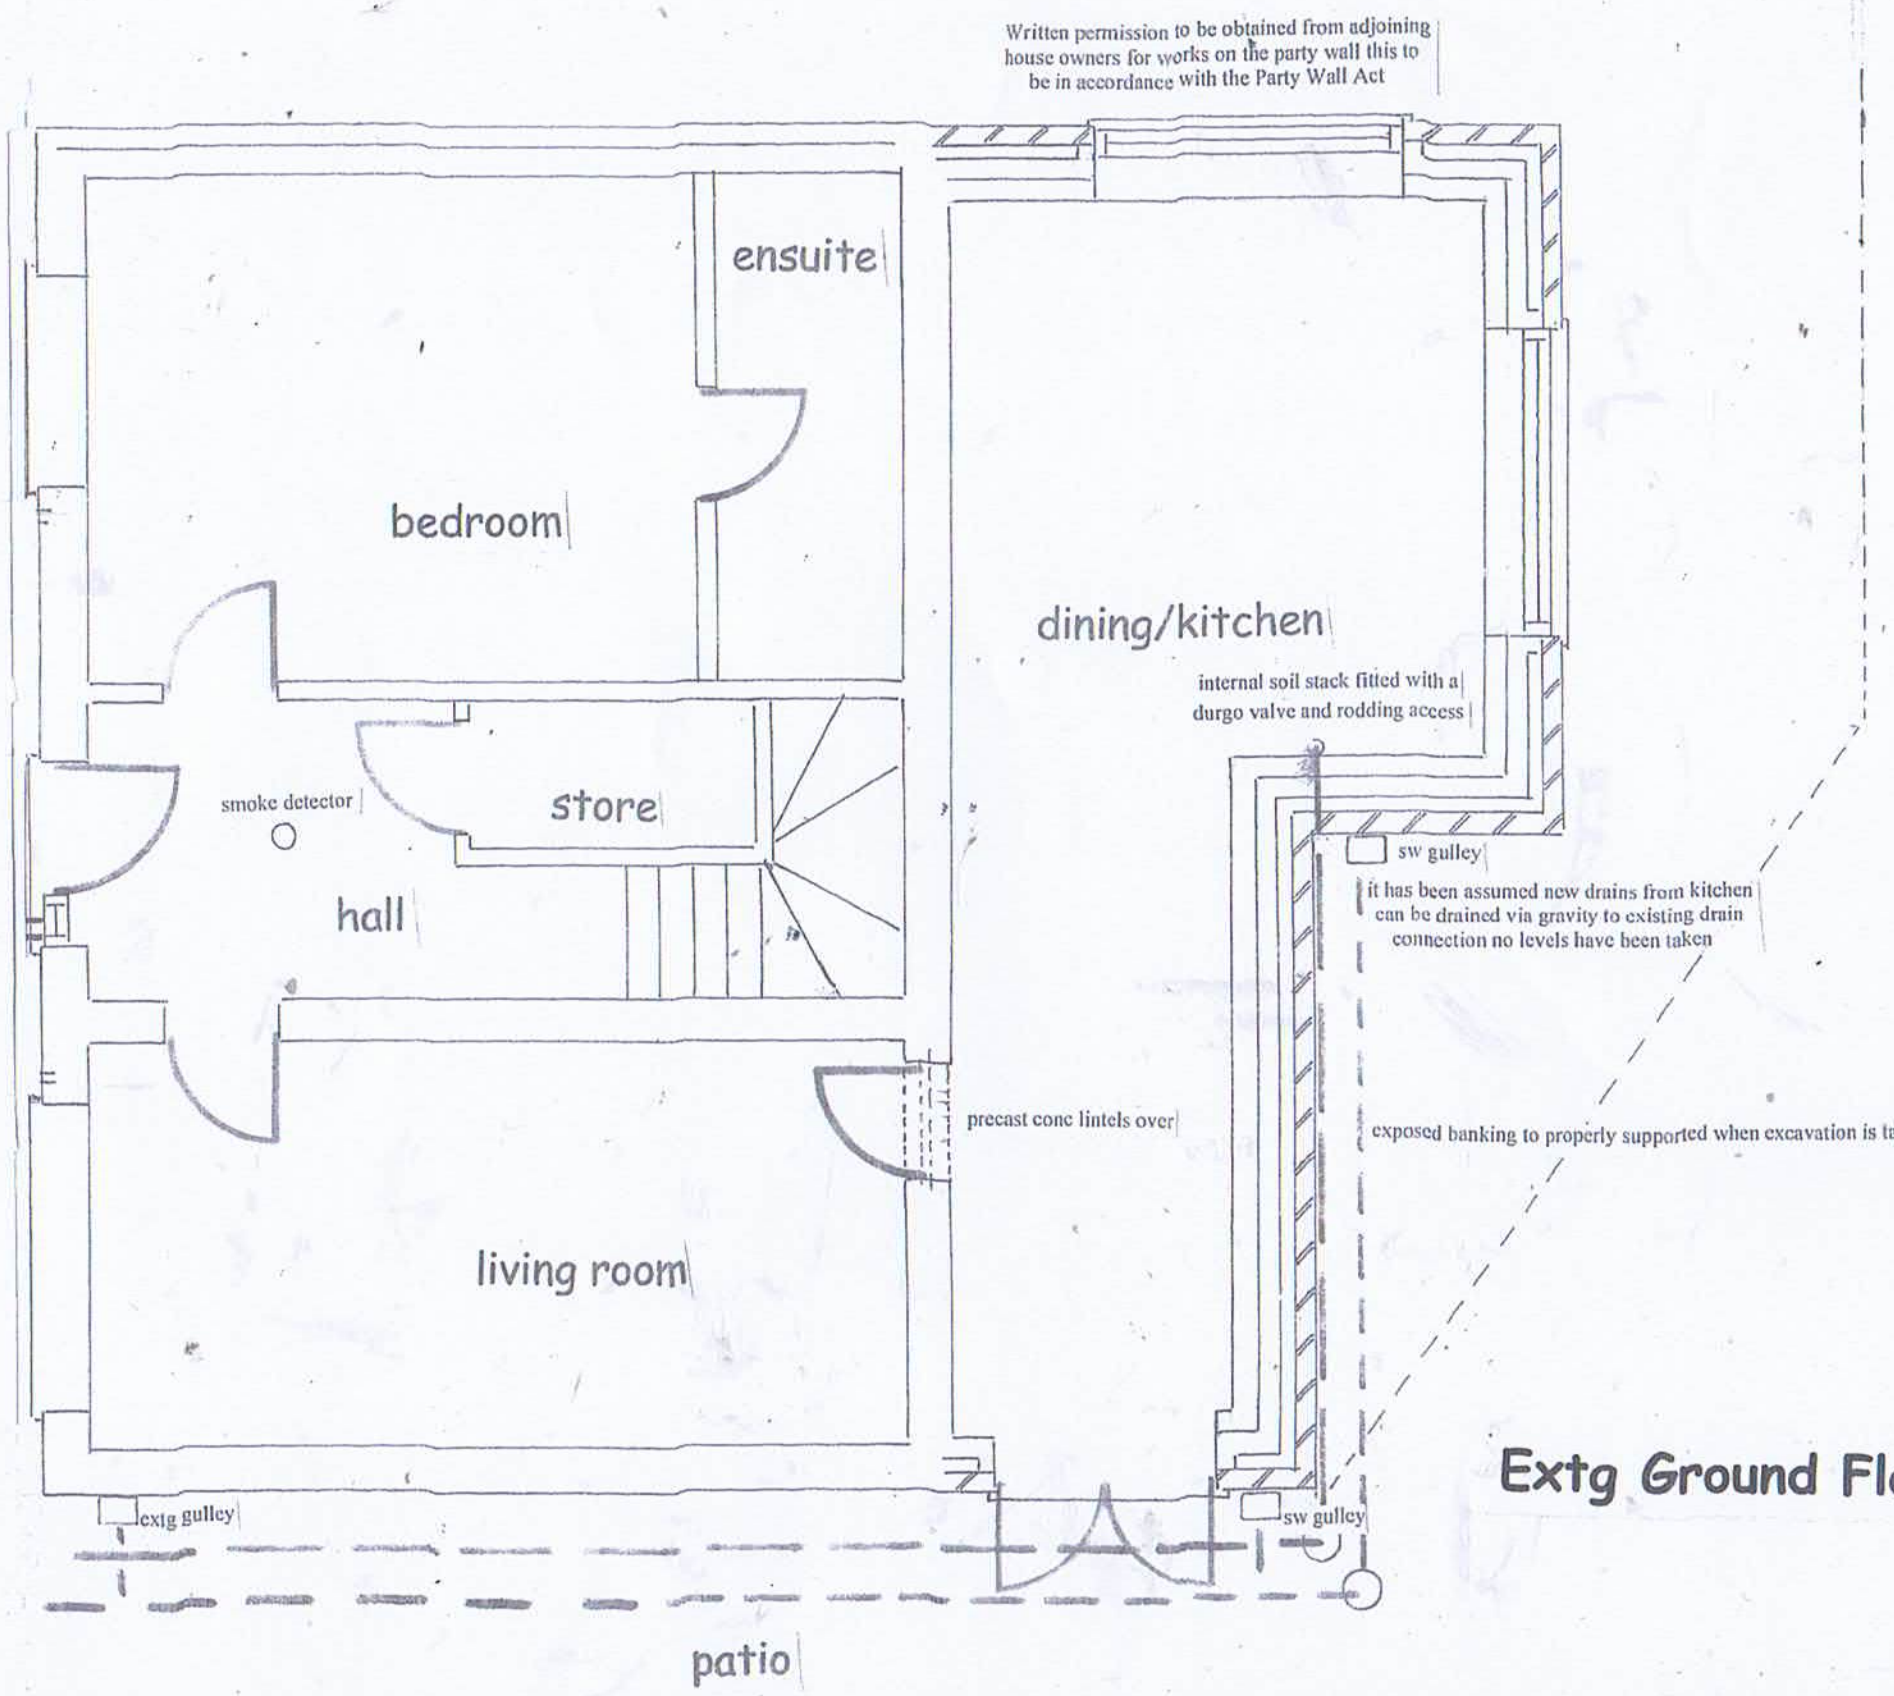


Extg Ground Floor Plan

# Prop Second Storey & Front Porch Ext at 148 Woodlands Road Manchester