

Description:

- Typical arrangement for:
Paving Type 11 Concrete Block Paving (PT11)
Paving Type 21 Concrete Block Paving (PT21)

Material:

- Paving Type 11
Q24 / 111
- Paving Type 21
Q24 / 111A
- Edge Type
M80153_3C_L105

Foundation and Sub Base

- To engineers detail and specification

Inboard Cutting


- Units to be no less than 30% original size.

Size:

- As stated

Sample:


- Refer to M80153_3C_L010

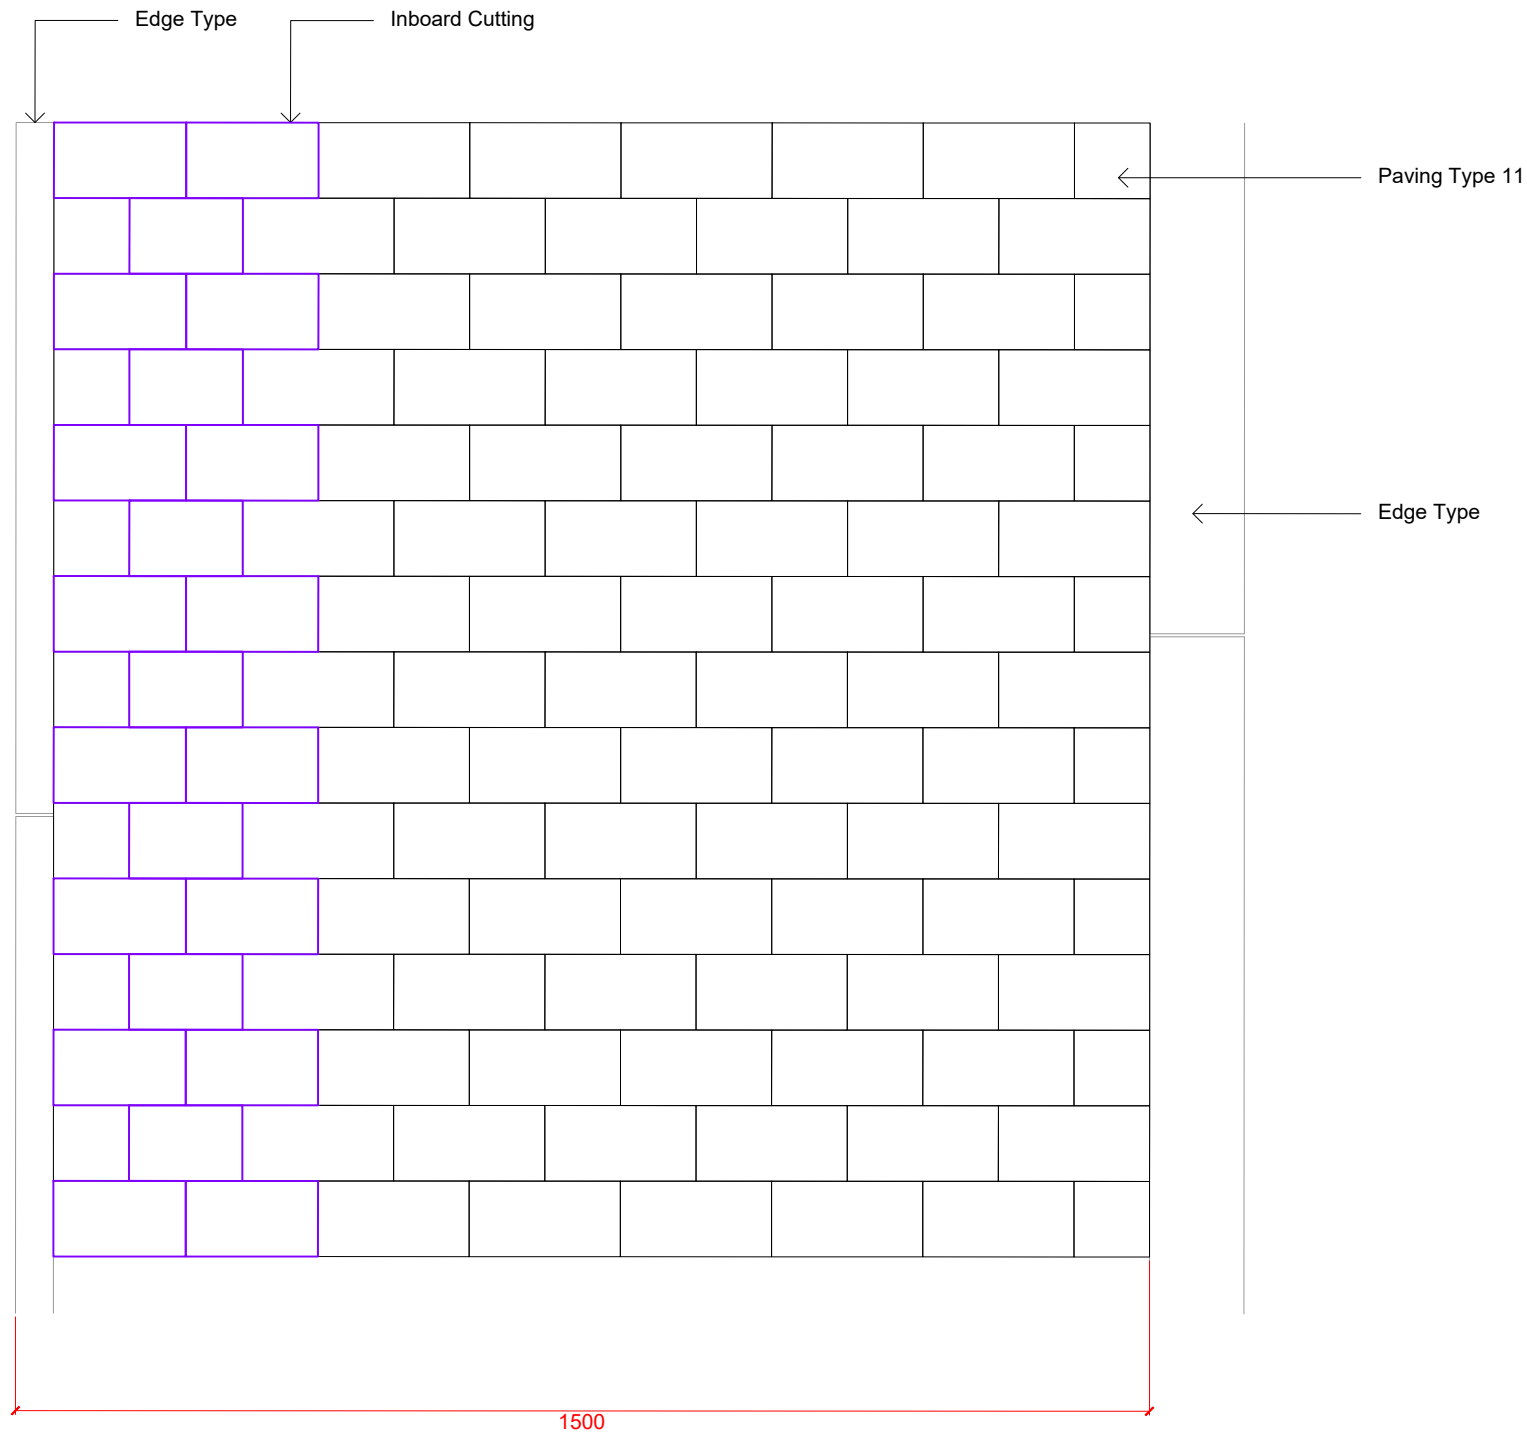

001
sheet
3C_L507

PT11 & PT21 PLAN 01


Scale: 1 : 10

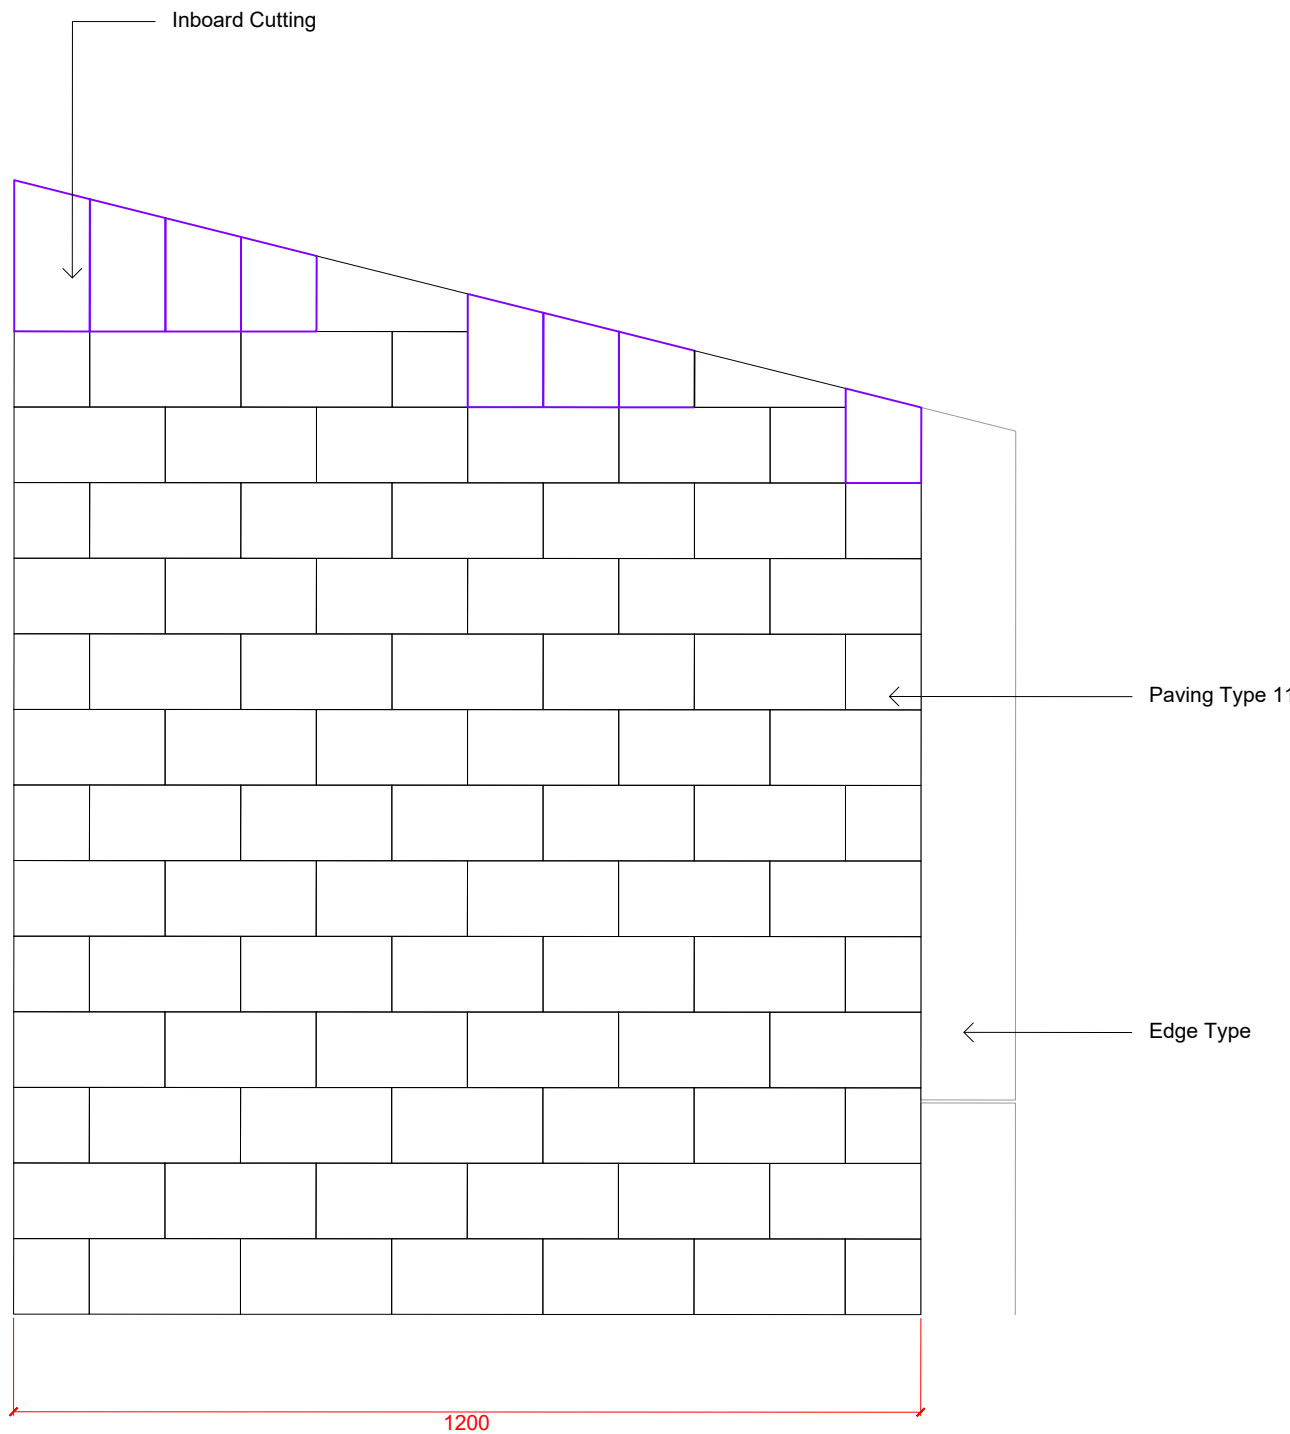

002
sheet
3C_L507

PT11 & PT21 PLAN 02

Scale: 1 : 10

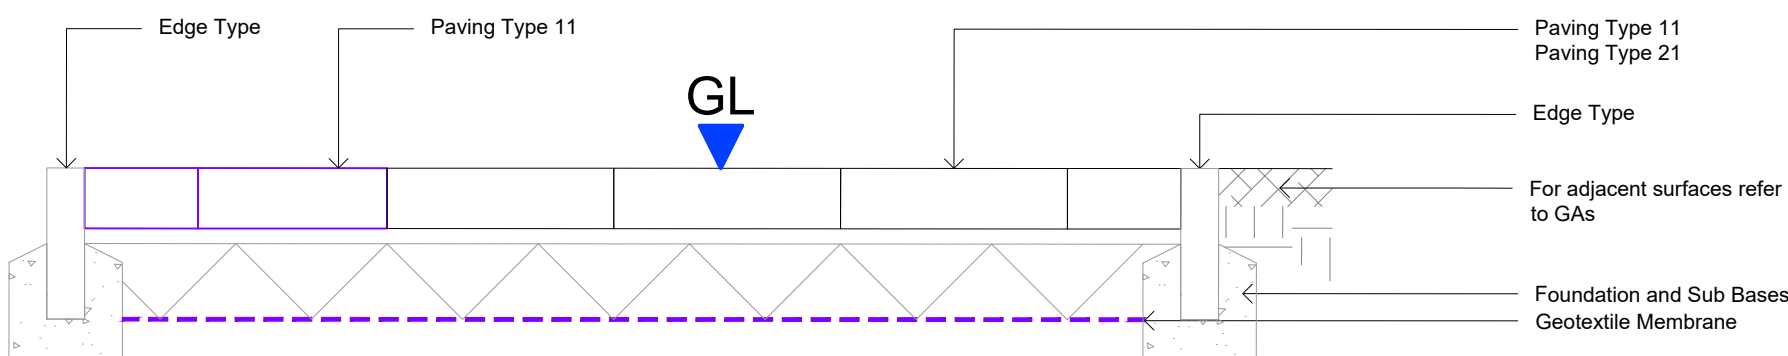

003
sheet
3C_L507

PT11 & PT21 SECTION

Scale: 1 : 10

NOTES

1. This drawing is to be read in conjunction with all other drawings and specifications.
2. Do not scale off this drawing. Written dimensions to be taken only.
3. Any discrepancies found between this drawing and other drawings and specifications in the construction documents must be referred to the Landscape Architect prior to work commencing.
4. This drawing must not be copied in whole or in part without prior written consent of Optimised Environments Ltd.

Issue	Revision	Initial	Date
A	Updated for Construction	CM	00.04.21

open
optimised environments

optimised environments ltd
EDINBURGH 2nd Floor | Quartermile Two | 2 Lister Square | Edinburgh | EH3 9GL
t 0131 221 9820 | e optimisedenvironments.com
LONDON Wanford Court | 29 Theogniston Street | London | EC2N 3AT
t 020 79474662 | e optimisedenvironments.com
MANCHESTER 13 Swan Street | Manchester | M4 5JJ
t 0161 696 7550 | e optimisedenvironments.com

Client
Urban Splash

Project
NEW ISLINGTON PHASE 3C
Manchester

Drawing Title
PAVING TYPE 11 (PT11)
Page 1 of 1

Scale Bar	North
0.1m 0.2m 0.3m 0.4m 0.5m	
Scale: 1:10@A1	Date: 23.03.21
By: CO	Status: CONSTRUCTION
Checked: AW	Approved: AW

Drawing Number	Rev
M80153_3C_L507	A

Computer File: R:\Projects\2018\M80153_New Islington\CAD\SHEET